



Street Elevation A-A



Street Elevation A-A Continued




Street Elevation B-B



Street Elevation C-C

Notes

Jennings Design Associates take no responsibility for any dimensions obtained by scaling from this drawing. If no dimension is shown the recipient must ascertain the dimension specifically from the Architect or by site measurement. Supplying this drawing in digital form is solely for convenience and no reliance may be placed on digital data. All data must be checked against hard copy. Dimensions must be checked on site. Any discrepancies must be reported to the Architect immediately. This drawing is copyright of Jennings Design Associates

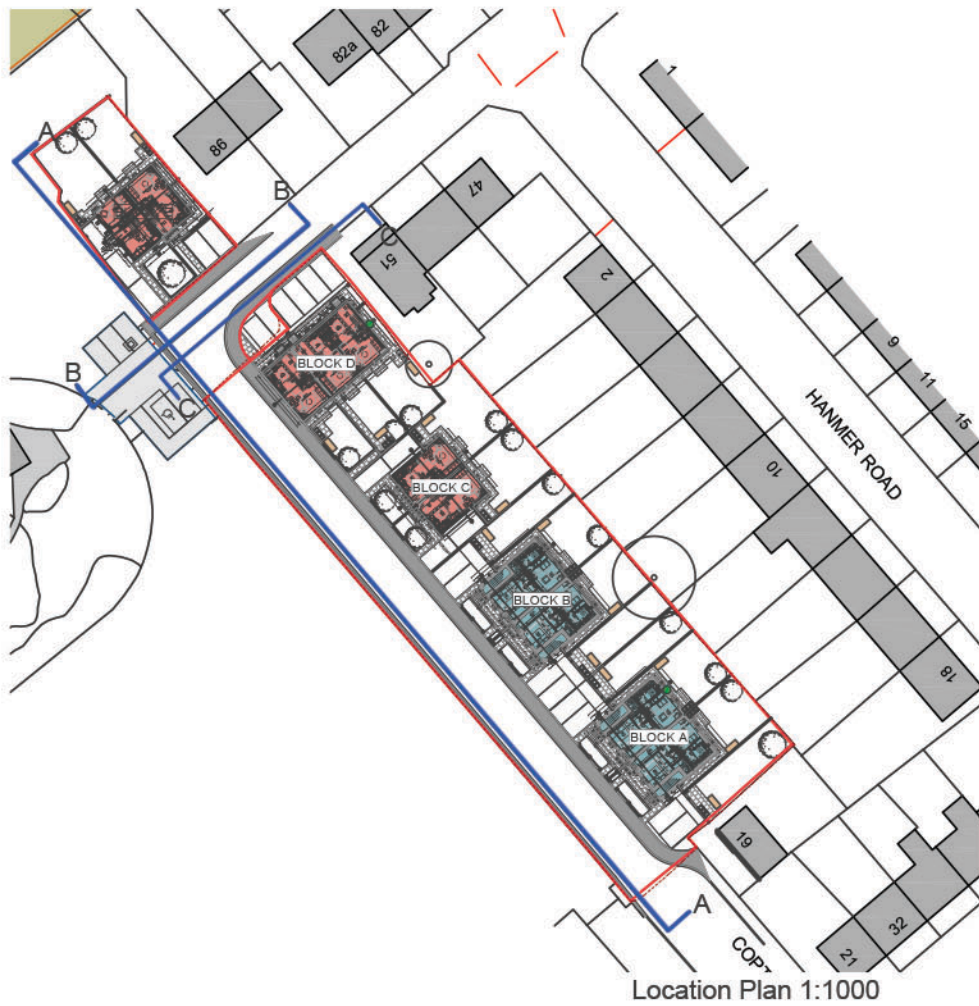

Rev	Description	Date	By
E	Boundary Treatment amended	11.09.24	ABH
D	Amendment to Bathroom Window on Housetypes & general amendments	20.05.21	SMH
C	Change of layout based on planning comments	20.04.21	SMH
B	Amendment to positioning of housing & site boundaries	10.11.20	SMH
A	Change of materiality from render to brick. Amendments to Windows, Doors & Roof. Change to boundary treatments	05.11.20	SMH

jda architects			
info@jda-architects.com www.jda-architects.com			
manchester: 0161 336 5011 liverpool: 0151 665 0112			
Client: SEP Construction Services			
Project: Copthorne Walk, Kirkby			
Project Status: P - Preliminary			
Scale: 1:200	original size: A3	Date: 21.09.20	Drawn by: SMH Checked By: RH
Project Number: 1165	Drawing Number: A	DR	010
Description: Street Elevations			Rev: E

0 2m 4m Scale 1:200