


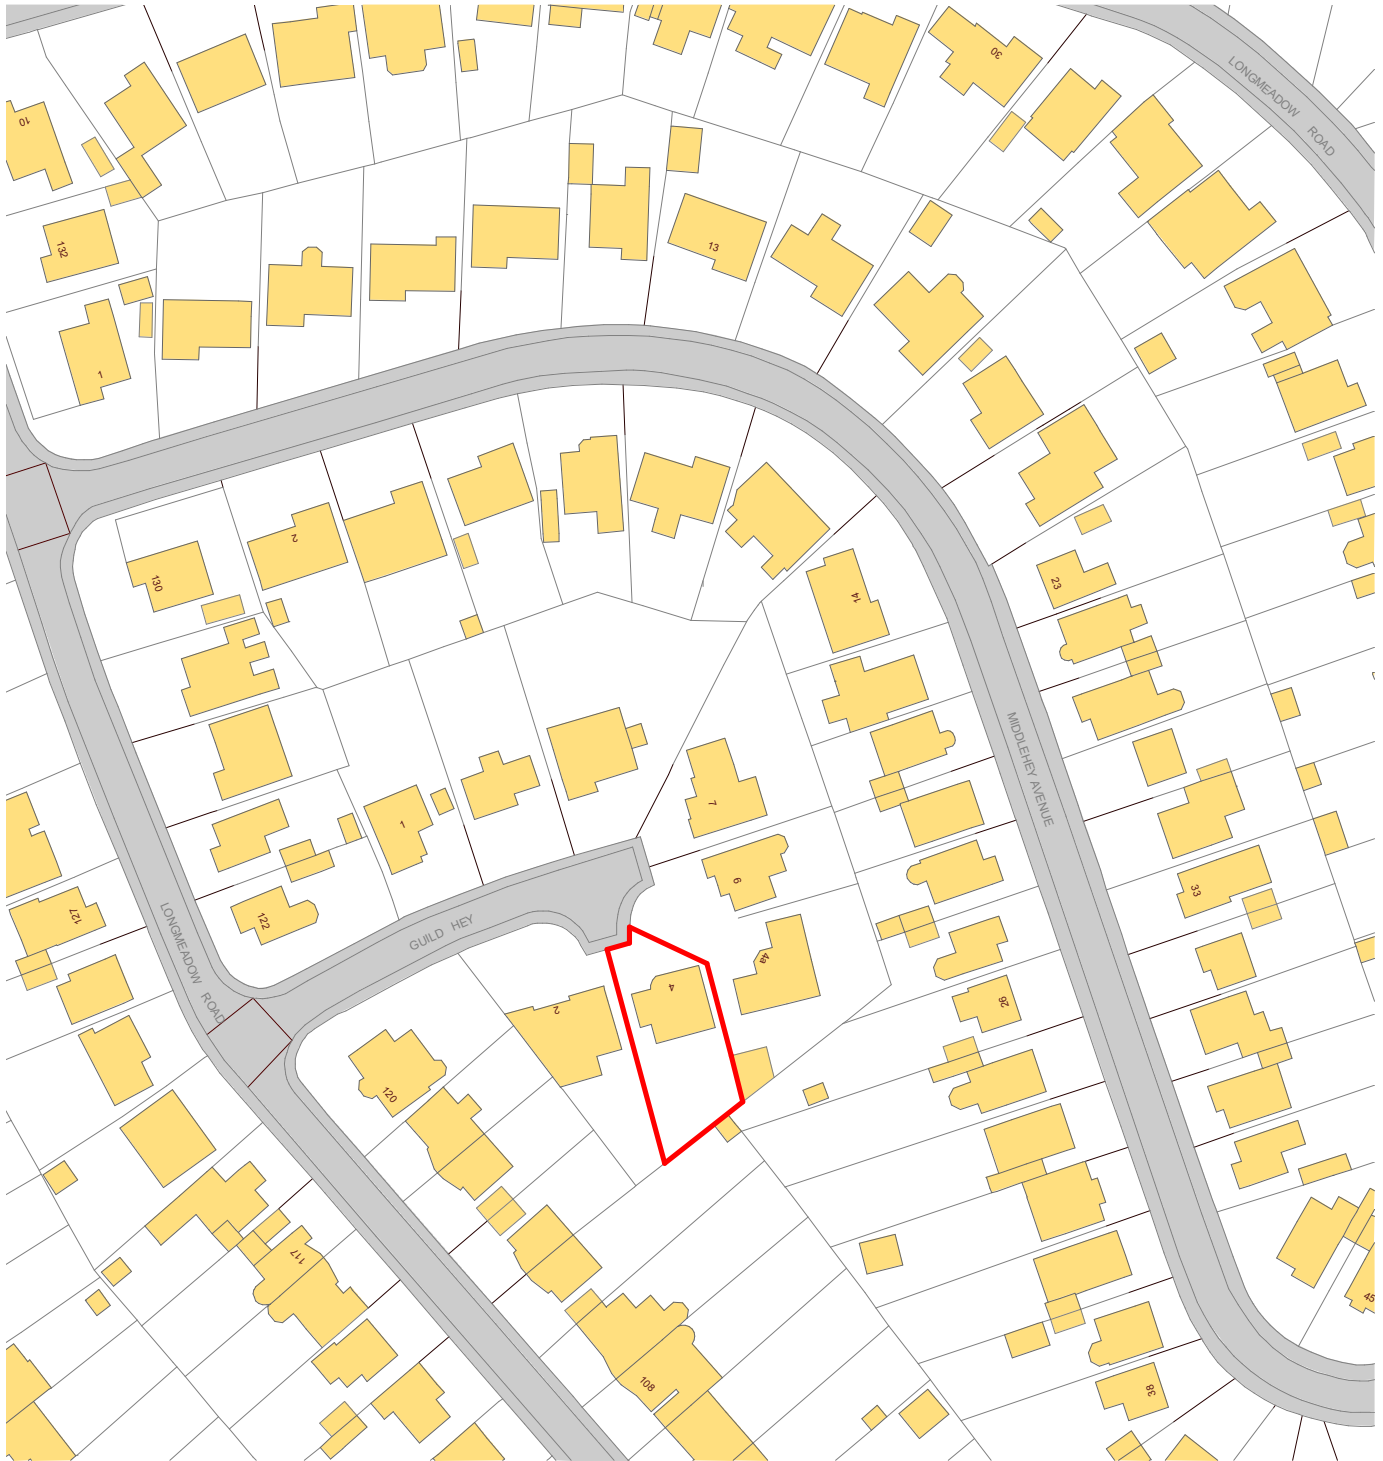


SITE BOUNDARY



0 25 50 75



SCALE 1 : 1250

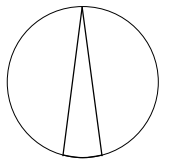

N

Architecture Unknown?

The Shed, Manchester, M1 5GD
architectureunknown.co.uk
info@architectureunknown.co.uk

This drawing is © Architecture Unknown Limited and is not to be copied, reproduced or redistributed either in whole or in part without the prior written permission of the originator. The originator shall have no responsibility for any liability, loss, cost, damage or expense arising from or relating to any use of this document other than for its intended purpose on this project.

Client:
**JOANNE & CRAIG
EDWARDS**

Project:
**4 GUILD HEY, KNOWSLEY,
PRESCOT, L34 0HU**

Sheet:
LOCATION PLAN

Drawing no.
24.161.201

Date:	Drawn by:	Scale: 1 : 1250	Size: A4
P1	Revision 3	AU	11.09.24
Ref	Revision	By	Date

Rev:
P1