


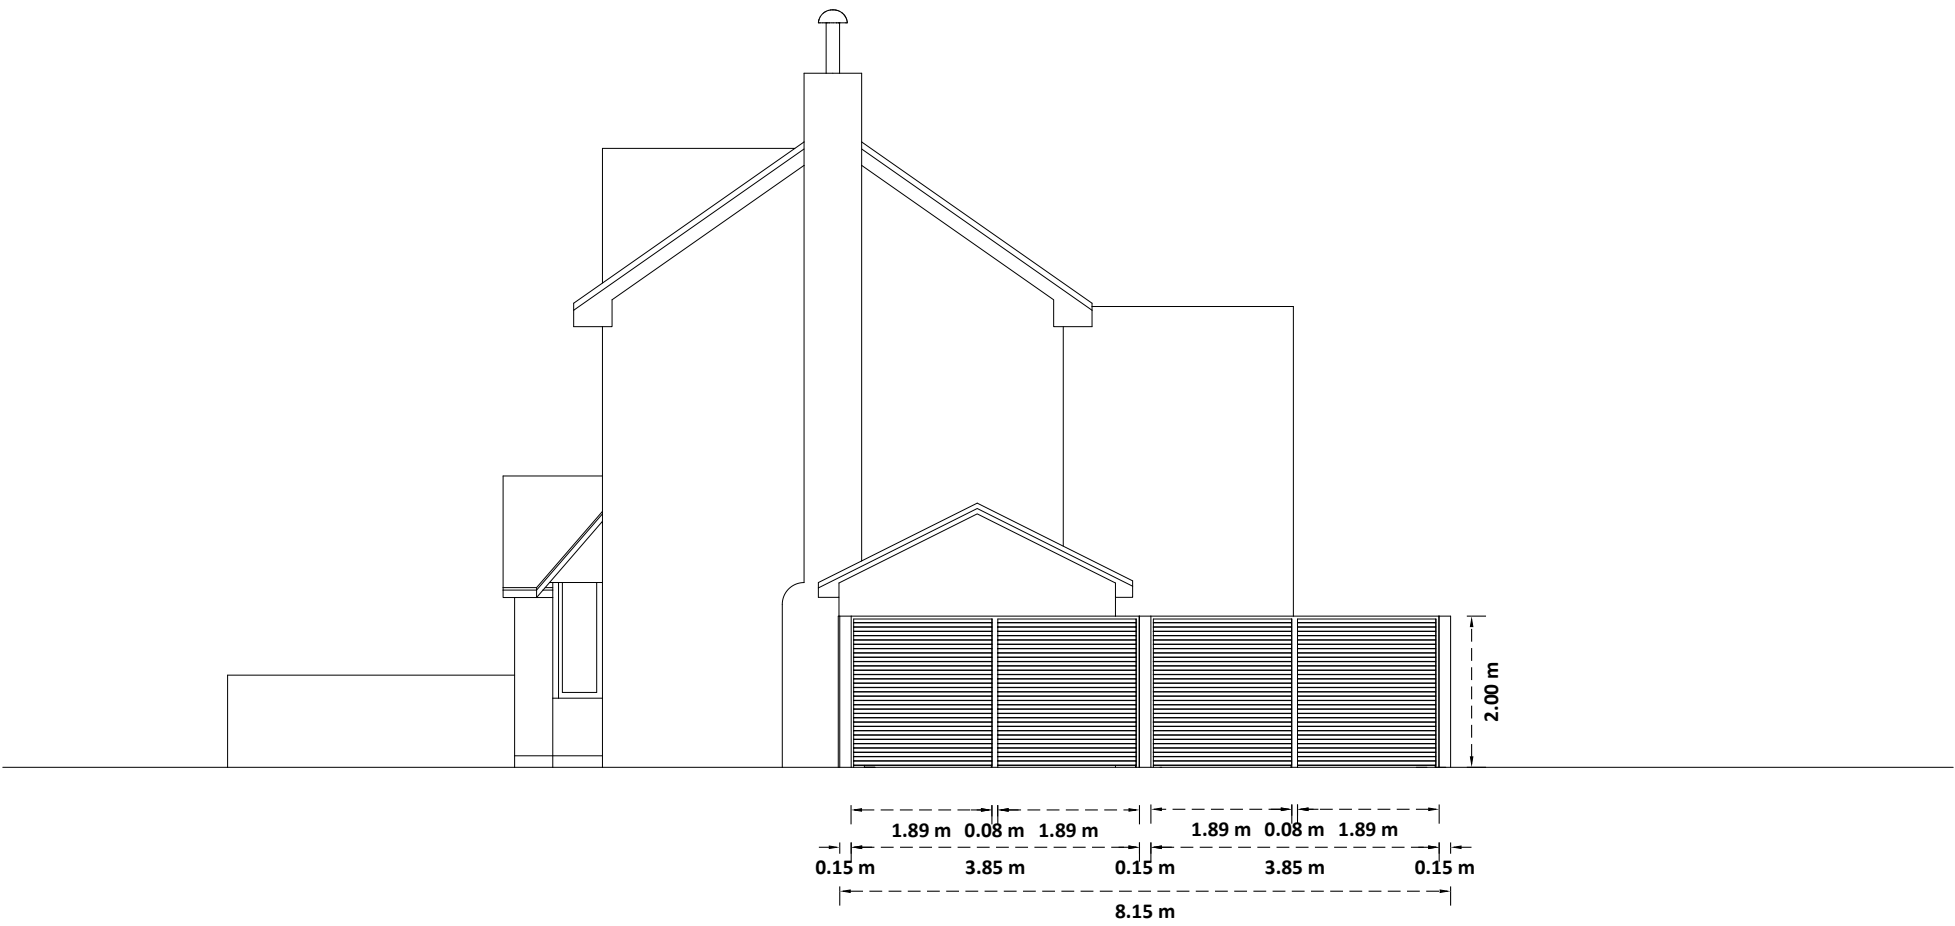

Side View



Additional Fence Elevation Plan	Scale: 1mm = 100mm	REVISIONS		A-3 04
		21/01/2024	REMARKS	
	Site: 2 Sanbec Gardens, Widnes, WAB 5GY United Kingdom	1	---	
		2	---	
		3	---	
		4	---	
		5	---	