


Knowsley MBC - Jubilee Park

Creation of an Artificial Grass Pitch



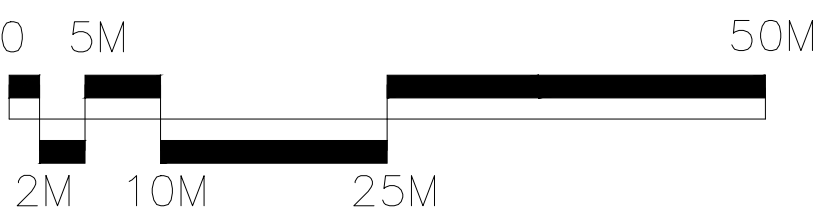

CONSULTANTS
SSL
Surfacing Standards Limited
Office: 1, The Old Mill House,
Waterloo Road, Liverpool, L6 9 5WY
0151 401 0172





1. DO NOT SCALE FROM DRAWING UNLESS FOR PLANNING PURPOSES ONLY. ALL DIMENSIONS TO BE CHECKED ON SITE PRIOR TO COMMENCEMENT OF WORKS.
2. THIS DRAWING IS COPYRIGHT TO SURFACING STANDARDS LTD.
3. ALL PERSONNEL SHOULD BE AWARE OF THE HEALTH AND SAFETY PLAN WHICH IS RETAINED IN THE SITE MANAGERS OFFICE.

Floodlight System
6no. Columns 10m high
Lighting Design meets the requirements of the FA Guide to Floodlighting

Property	Standard	Maintained
11v11 Maintained Avg Illuminance	≥200 Lux	234 Lux
11v11 Min/Avg Uniformity	≥0.6	0.60

Design in accordance with ILP Guidance Note 1 (2021) For The Reduction Of Obtrusive Light and adheres to the requirements of an E3 Environmental Zone.

0% Upward Light Ratio
<1lux on vertical illuminance on adjacent residential Properties
Pre-curfew and <0.1lux post-curfew.

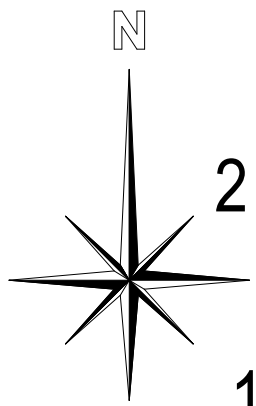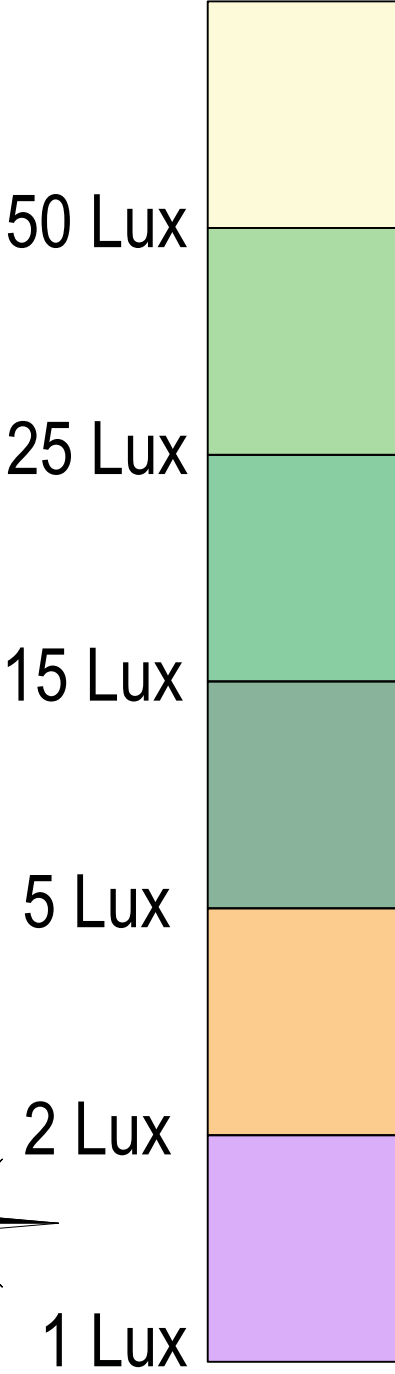

01	PLANNING ISSUE - AGP moved north	ME	WB	22/06/24
00	PLANNING ISSUE	ME	WB	19.12.23
REV	DESCRIPTION	REV	CK	DATE



Surfacing Standards Limited
SPORTS PITCH CONSULTANTS



AUTHOR ME			
TITLE Knowsley MBC - Jubilee Park Creation of an Artificial Grass Pitch Floodlighting Scheme			
PROJECT LANO-CLS036	SCALE 1:500	SIZE A1	REVISION 01
DRAWING No 06			

- 2 Lux Environmental Zone 1
- 5 Lux Environmental Zone 2
- 10 Lux Environmental Zone 3
- 25 Lux Environmental Zone 4

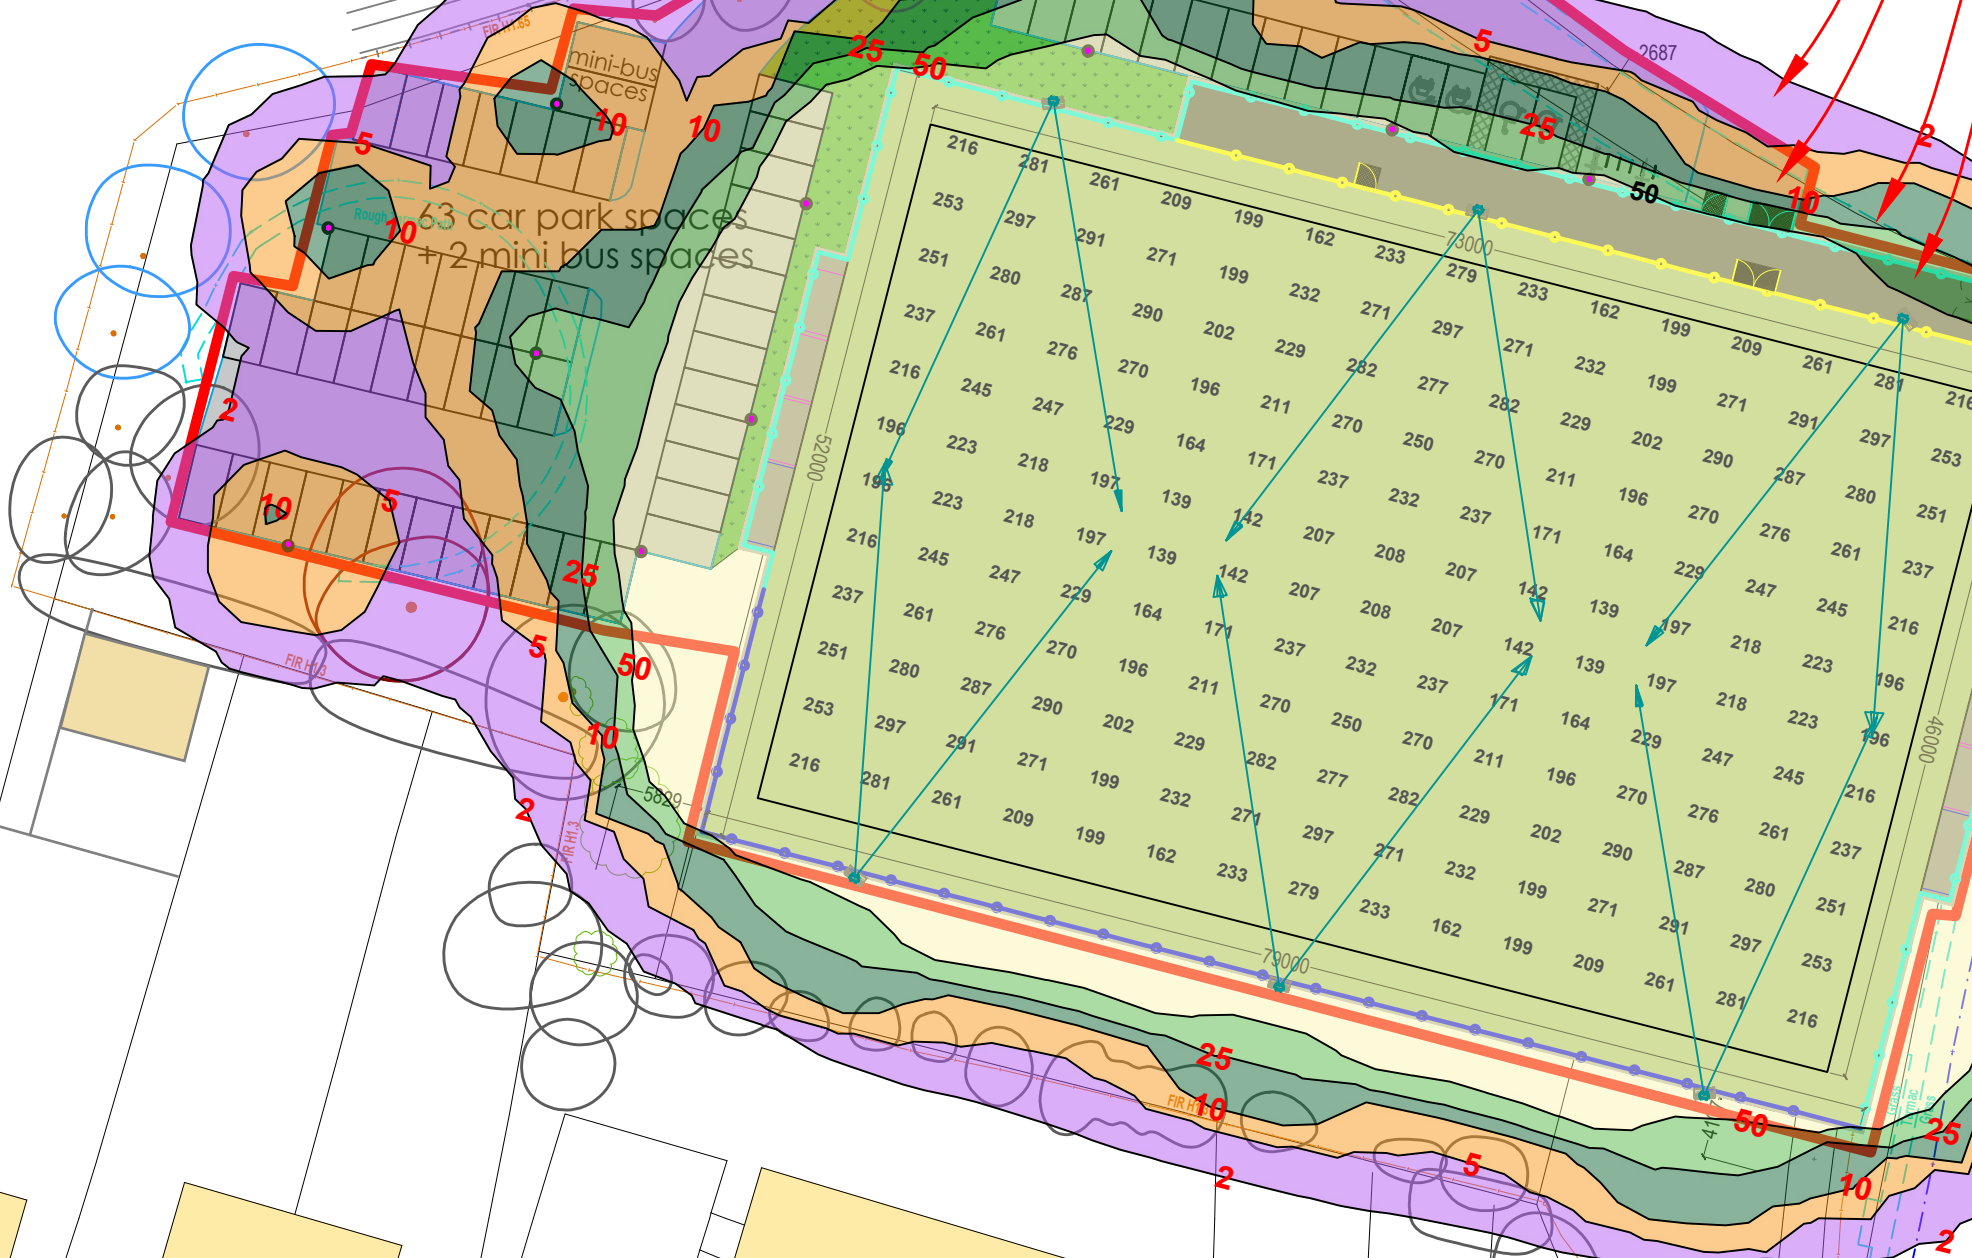


Chart of example lux levels for reference

Lighting conditions	Lux level	Lighting conditions	Lux level
British summer sunshine	50,000	Typical side road lighting	5
Overcast sky	5,000	Minimum security lighting	2
Well-lit office	500	Twilight	1
Minimum for easy reading	300	Clear full moon	0.25 to <1
Passageway or outside working area	50	Typical moonlight/cloudy sky	0.1
Good main road lighting	5-20	Typical starlight	0.001
Sunset	10	Poor starlight	0.0001

Source: IPCCTV specialists use-IP Ltd

Horizontal Ground Spillage