


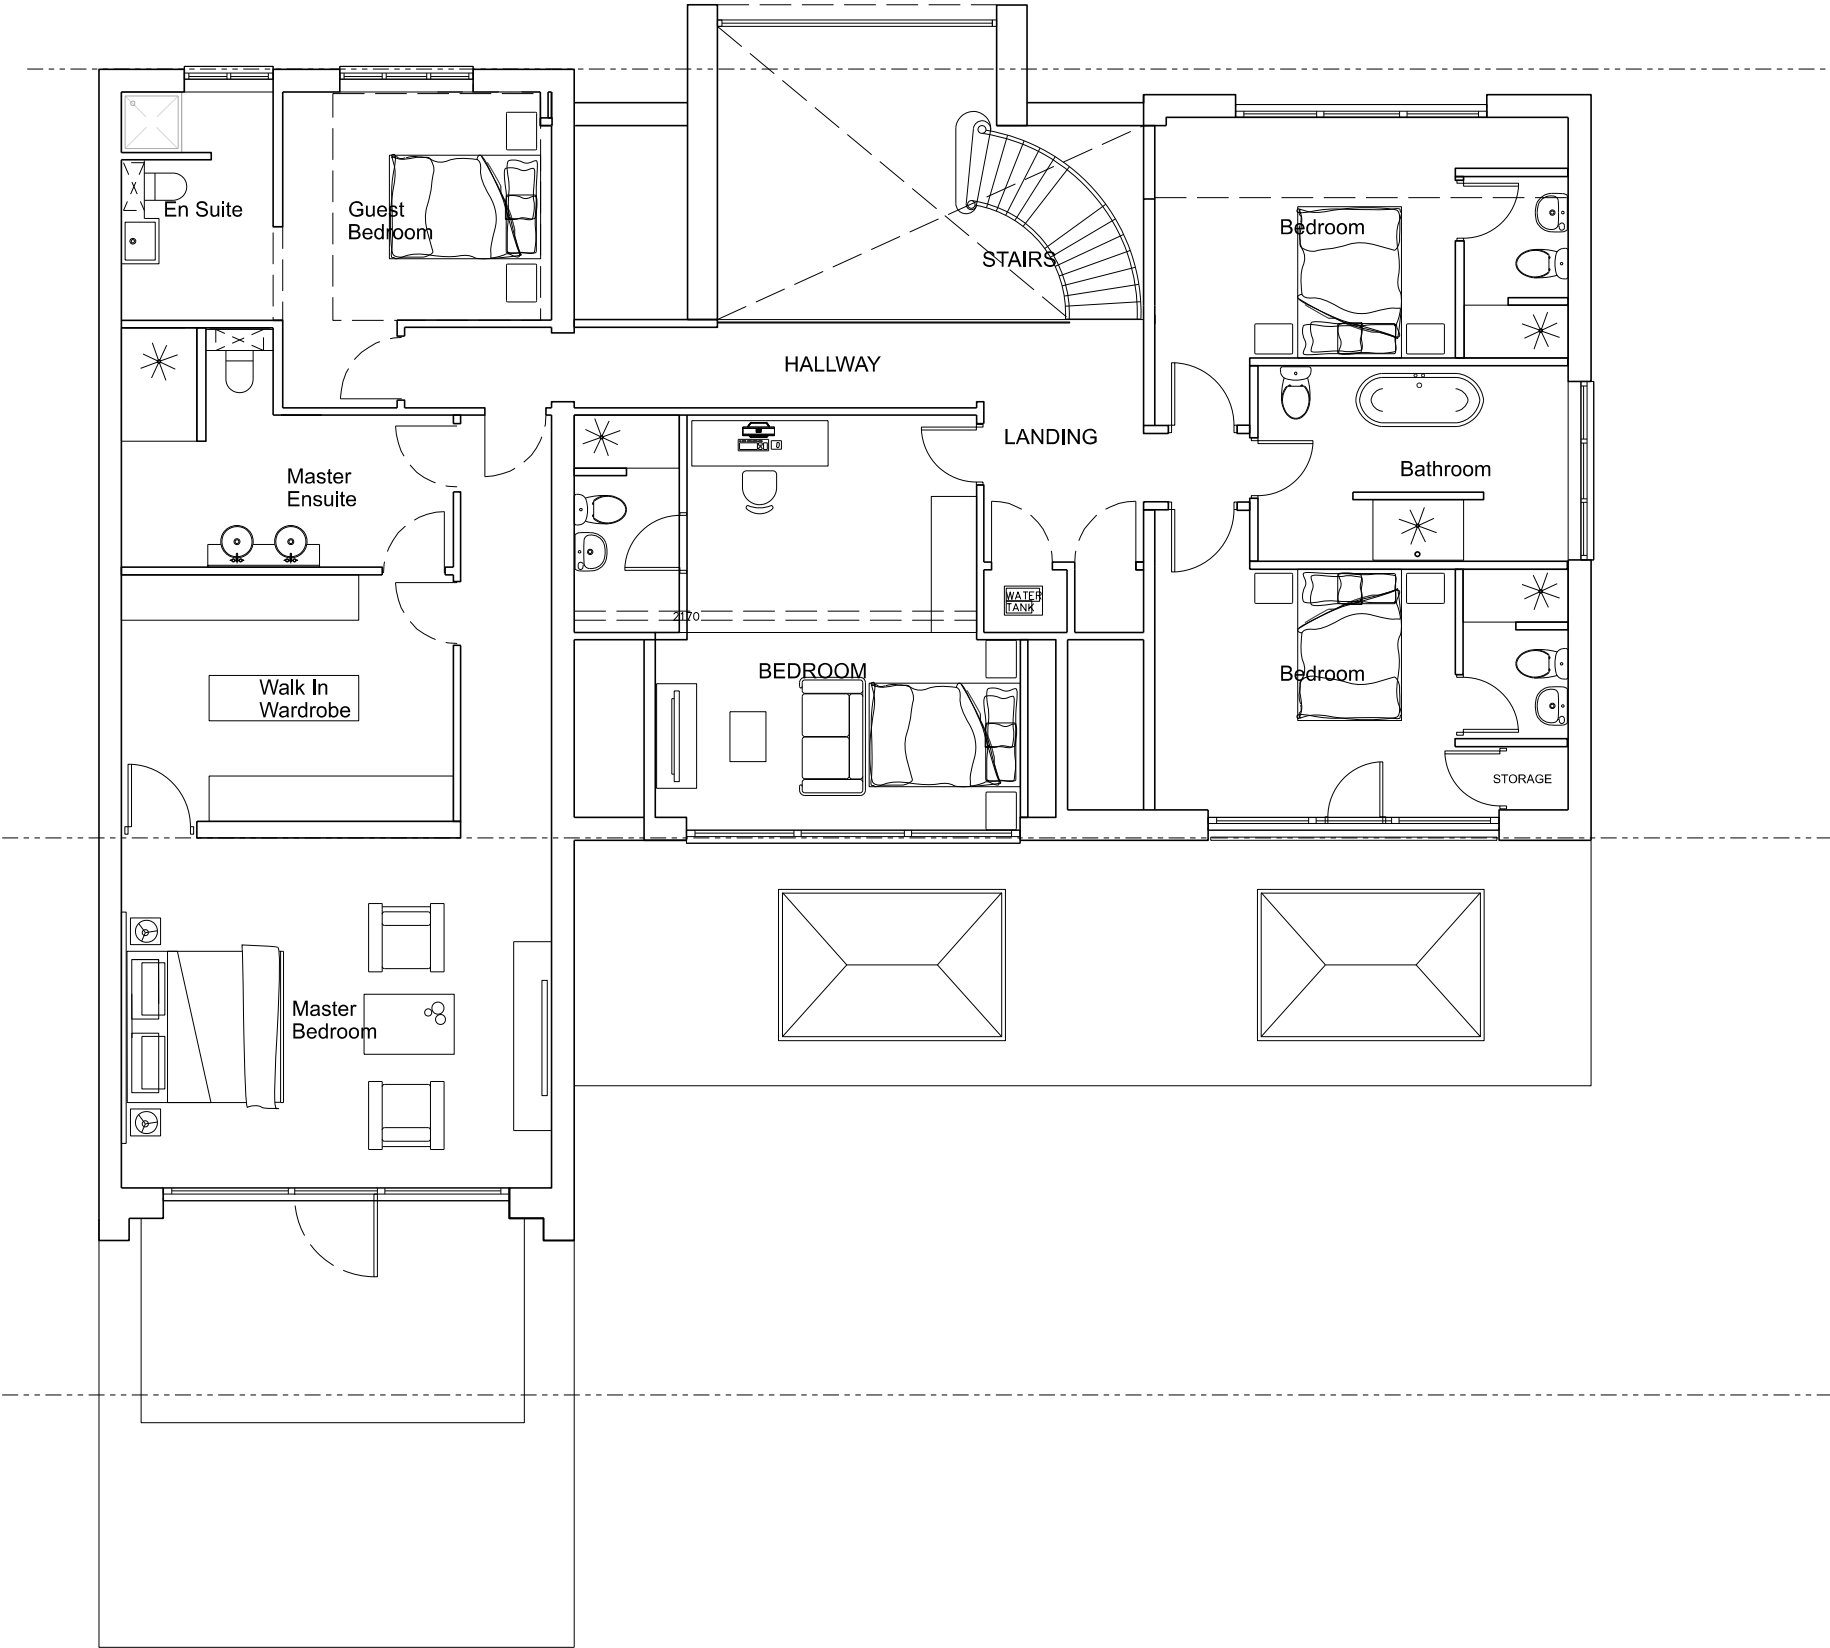

NOTES

This Document is presented to The **Client** may not be used or relied on by any other person or by the client in relation to any other matters not covered specifically by the scope of this Document. All dimensions to be confirmed by via the clients topographical survey.

Notwithstanding anything to the contrary contained In the Document, Studio Attis is obliged to exercise reasonable skill, care and diligence in the performance of the services required by Client Name and Studio Attis shall not be liable except to the extent that it has failed to exercise reasonable skill, care and diligence, and this Document shall be read and construed accordingly.

This Document has been prepared by Studio Attis and no individual is personally liable in connection with the preparation of this Document. By receiving this Document and acting on it, the client or any other person accepts that no individual is personally liable whether in contract, tort, for breach of statutory duty or otherwise. Studio Attis has used reasonable endeavours to provide information that is correct and accurate and the Document sets out reasonable conclusions that have been reached on the basis of the information available.

Version	Amendment	Drawn & Date
P01	Issued for Information	08/02/21

Studio Attis.

ALL DIMENSIONS TO BE CONFIRMED BY VIA THE CLIENTS TOPOGRAPHICAL SURVEY
INFORMATION DRAWINGS ONLY DO NOT BUILD FROM THIS DOCUMENT

Planning Information Only

Issuing Office	Telephone
E-mail Info@StudioAttis.co.uk	
Internal Project Number 20-50	
Client Mr Costello	
Project Name 27 Ormskirk Rd Knowsley Village	
Drawing Title First FL Plan	
Original Size A3	RIBA 2013 Stage 03
Scale 1:100	Checked Approved
Drawing Number 2050-SAT-ZZ-00-DR-A-1202	Status S3 Revision P01