



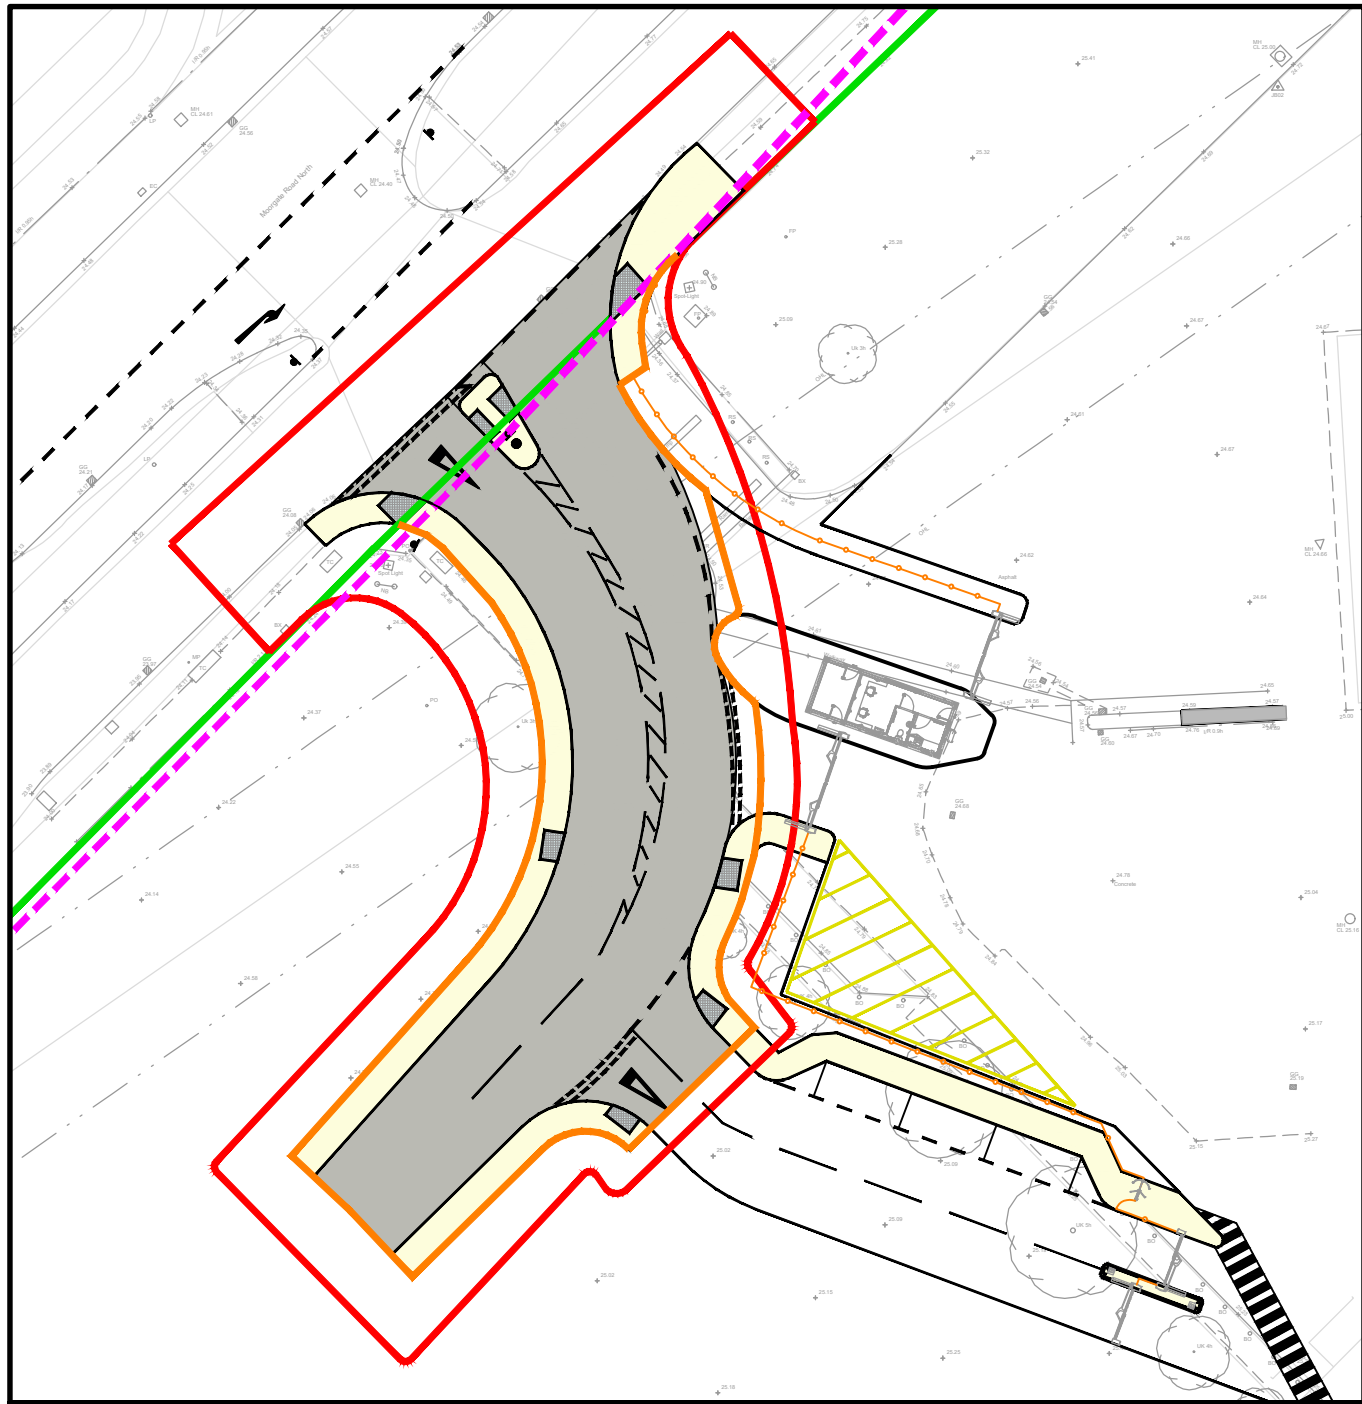

EXTENT OF S278 WORKS  
SCALE 1:500

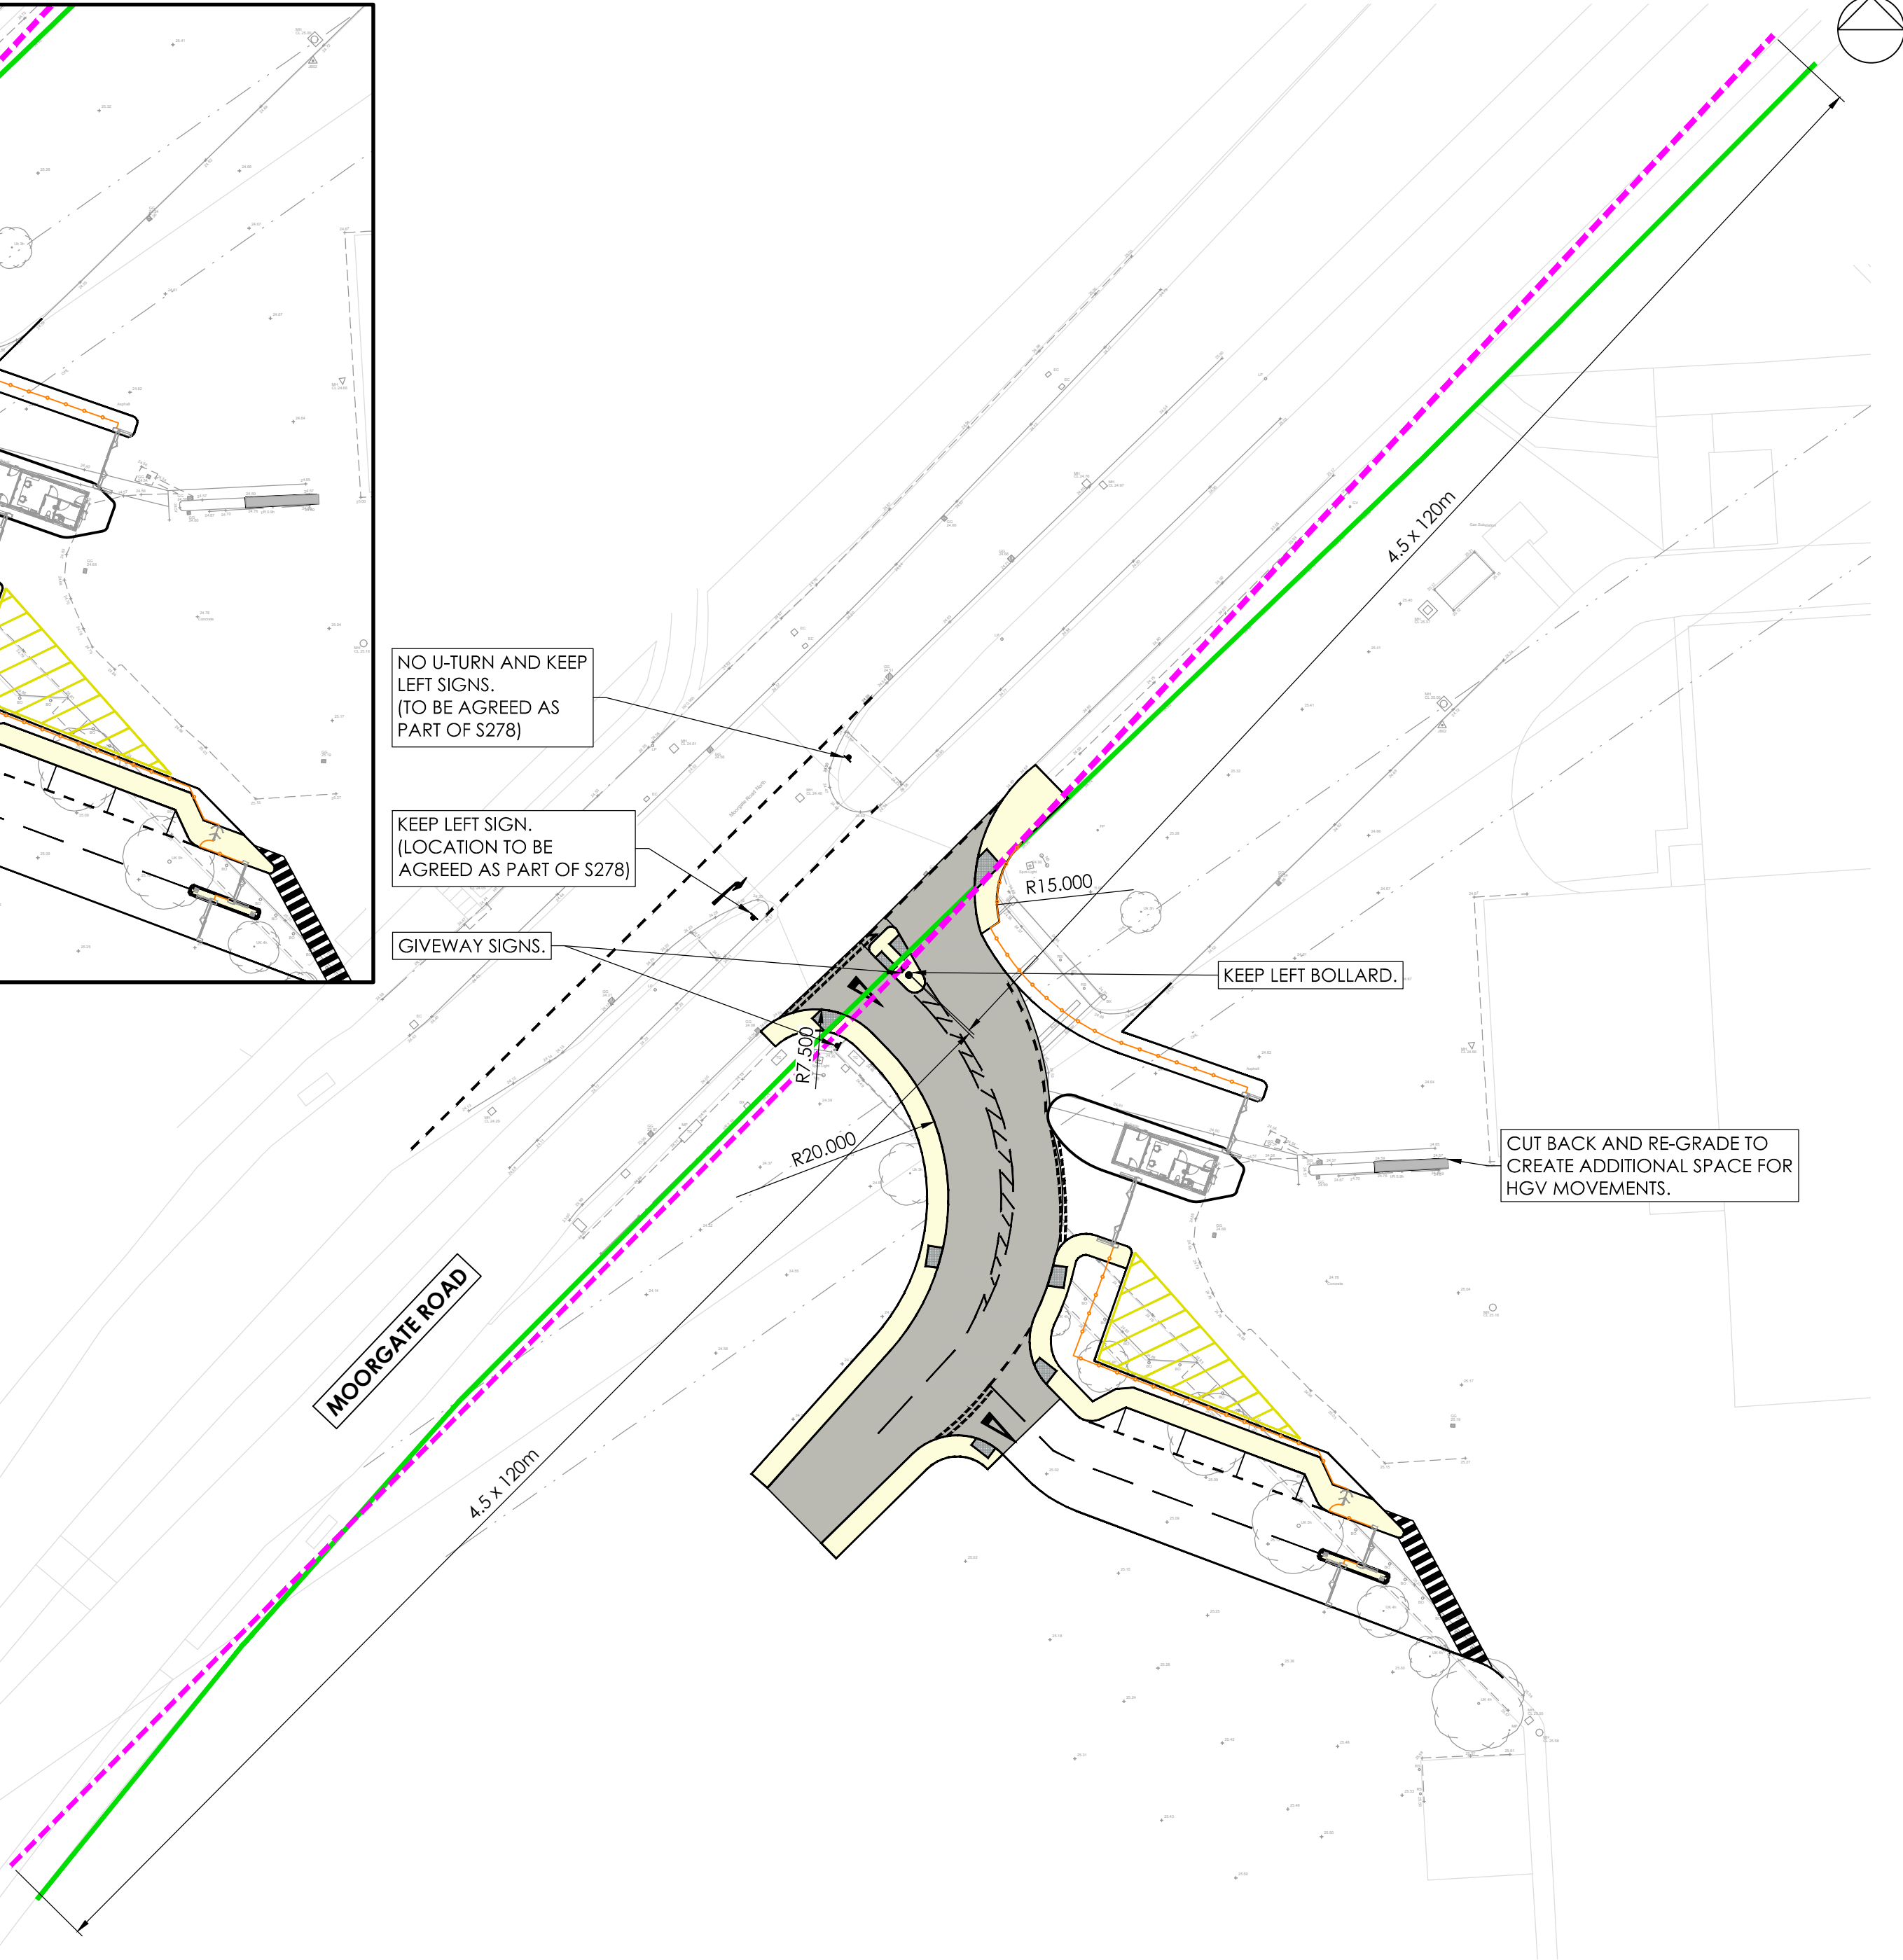

GENERAL ARRANGEMENT  
SCALE 1:500

THIS DRAWING IS THE PROPERTY OF JPG (LEEDS) LIMITED  
REGISTERED IN ENGLAND No 4274608. COPYRIGHT RESERVED

DO NOT SCALE (A2)

NOTES


- GENERAL NOTES
- ALL MATERIALS AND WORKMANSHIP IS TO COMPLY WITH JPG CONSULTANTS STANDARD SPECIFICATION & ALL RELEVANT BRITISH & EUROPEAN STANDARDS.
  - THIS DRAWING IS TO BE READ IN CONJUNCTION WITH ALL RELEVANT ARCHITECTS, M & E CONSULTANTS AND JPG CONSULTANTS DRAWINGS.
  - ANY DISCREPANCIES SHOULD BE REPORTED TO THE ENGINEER IMMEDIATELY SO THAT CLARIFICATION CAN BE SOUGHT PRIOR TO COMMENCEMENT OF WORKS.

- LEGEND
- EXTENT OF HIGHWAY BOUNDARY
  - EXTENT OF S278 WORKS
  - VISIBILITY SPLAY 4.5 x 120m
  - PROPOSED NEW HIGHWAY BOUNDARY

ASPHALT CARRIAGEWAY

ASPHALT FOOTPATH

TACTILE PAVING

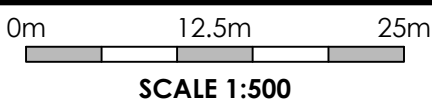

| P05 | FENCELINE AND FOOTWAY AMENDED                | 18/09/26 | AB  | ODK |
|-----|----------------------------------------------|----------|-----|-----|
| P04 | ADDITIONAL INFORMATION PROVIDED FOR PLANNING | 09.09.26 | AB  | ODK |
| P03 | SITE LAYOUT UPDATE                           | 29.04.26 | AB  | EY  |
| P02 | GENERAL UPDATE.                              | 21.04.26 | AB  | AB  |
| P01 | INITIAL ISSUE.                               | 19.03.26 | AB  | LSG |
| REV | DESCRIPTION                                  | DATE     | CHK | BY  |

Project  
MOORGATE ROAD,  
KIRKBY,  
LIVERPOOL

Drawing Title  
OPTION 1  
SITE ENTRANCE GENERAL ARRANGEMENT

INFORMATION

JPG

www.jpg.group

E admin@jpg.group | T +44 (0)113 263 1155