
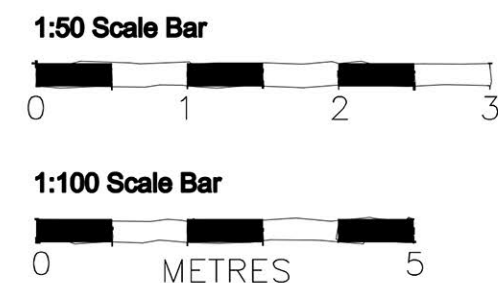
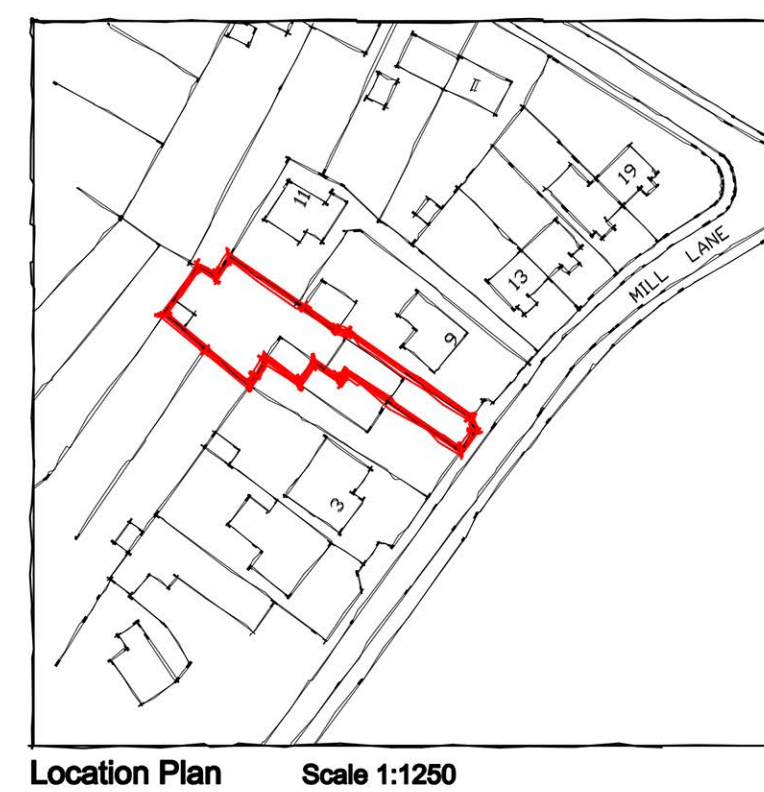
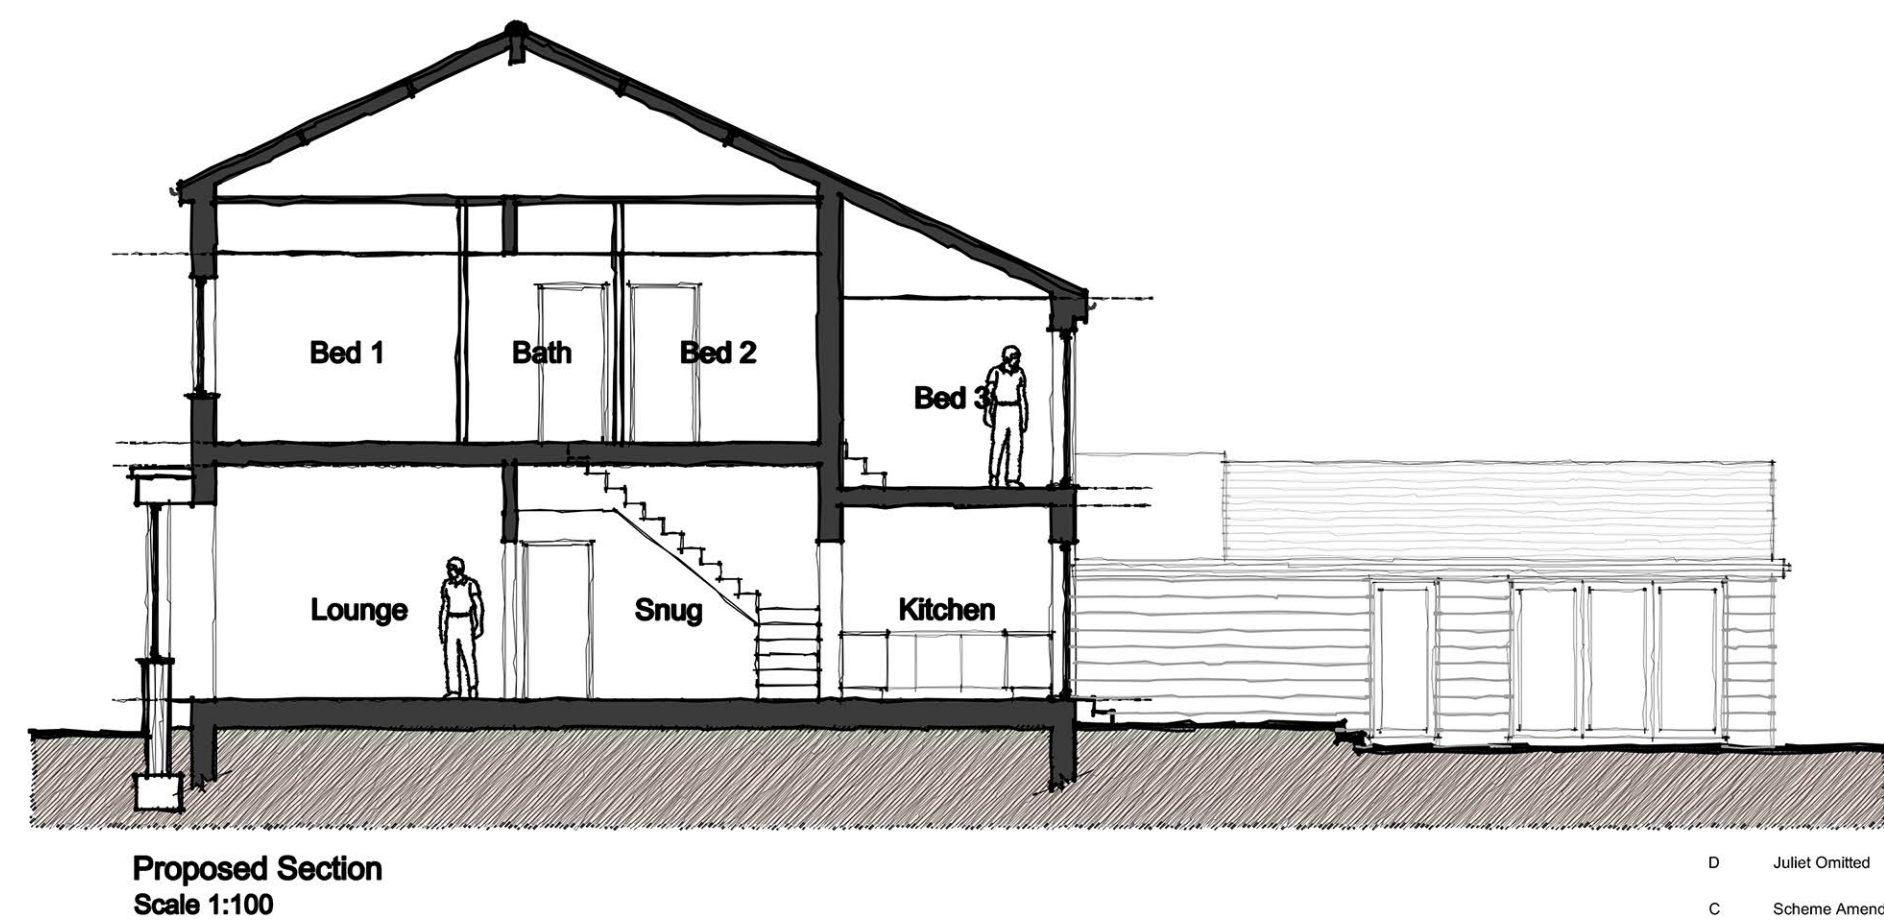
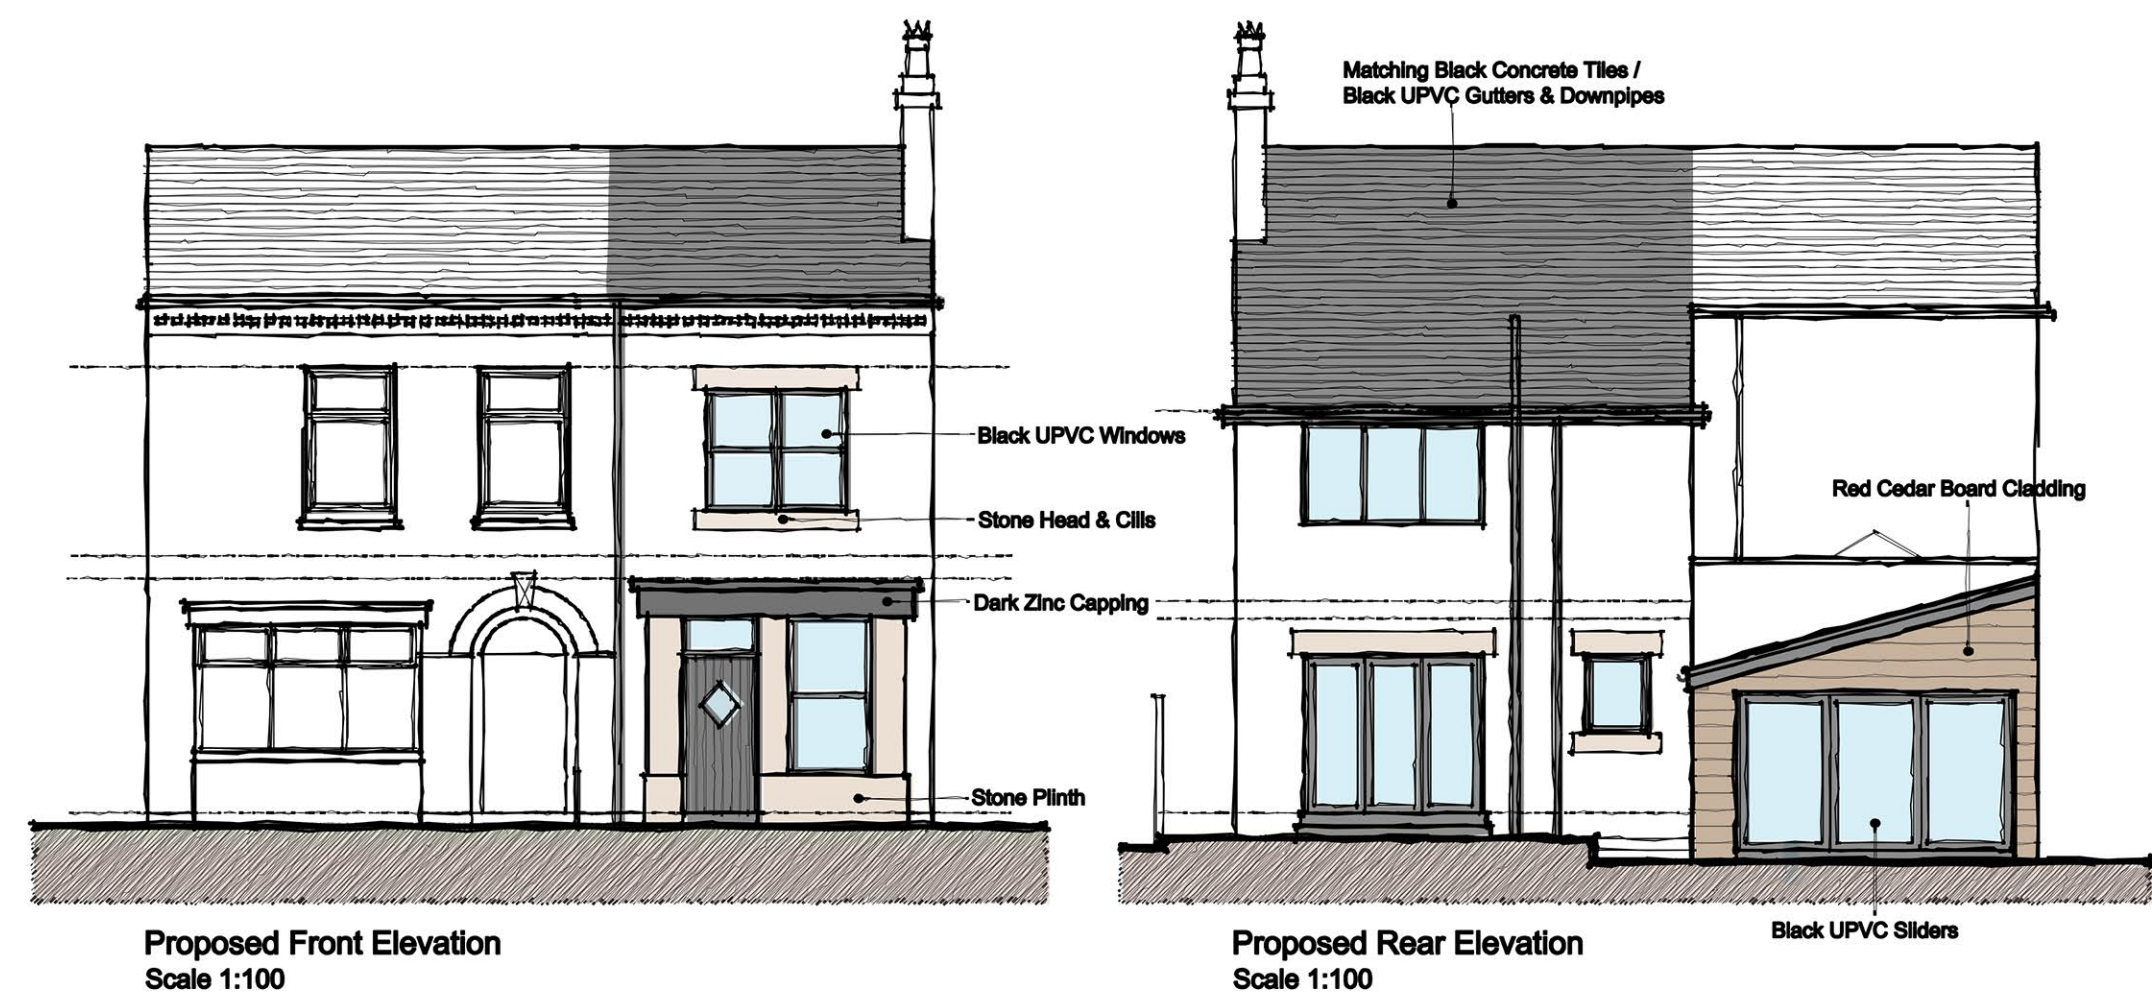
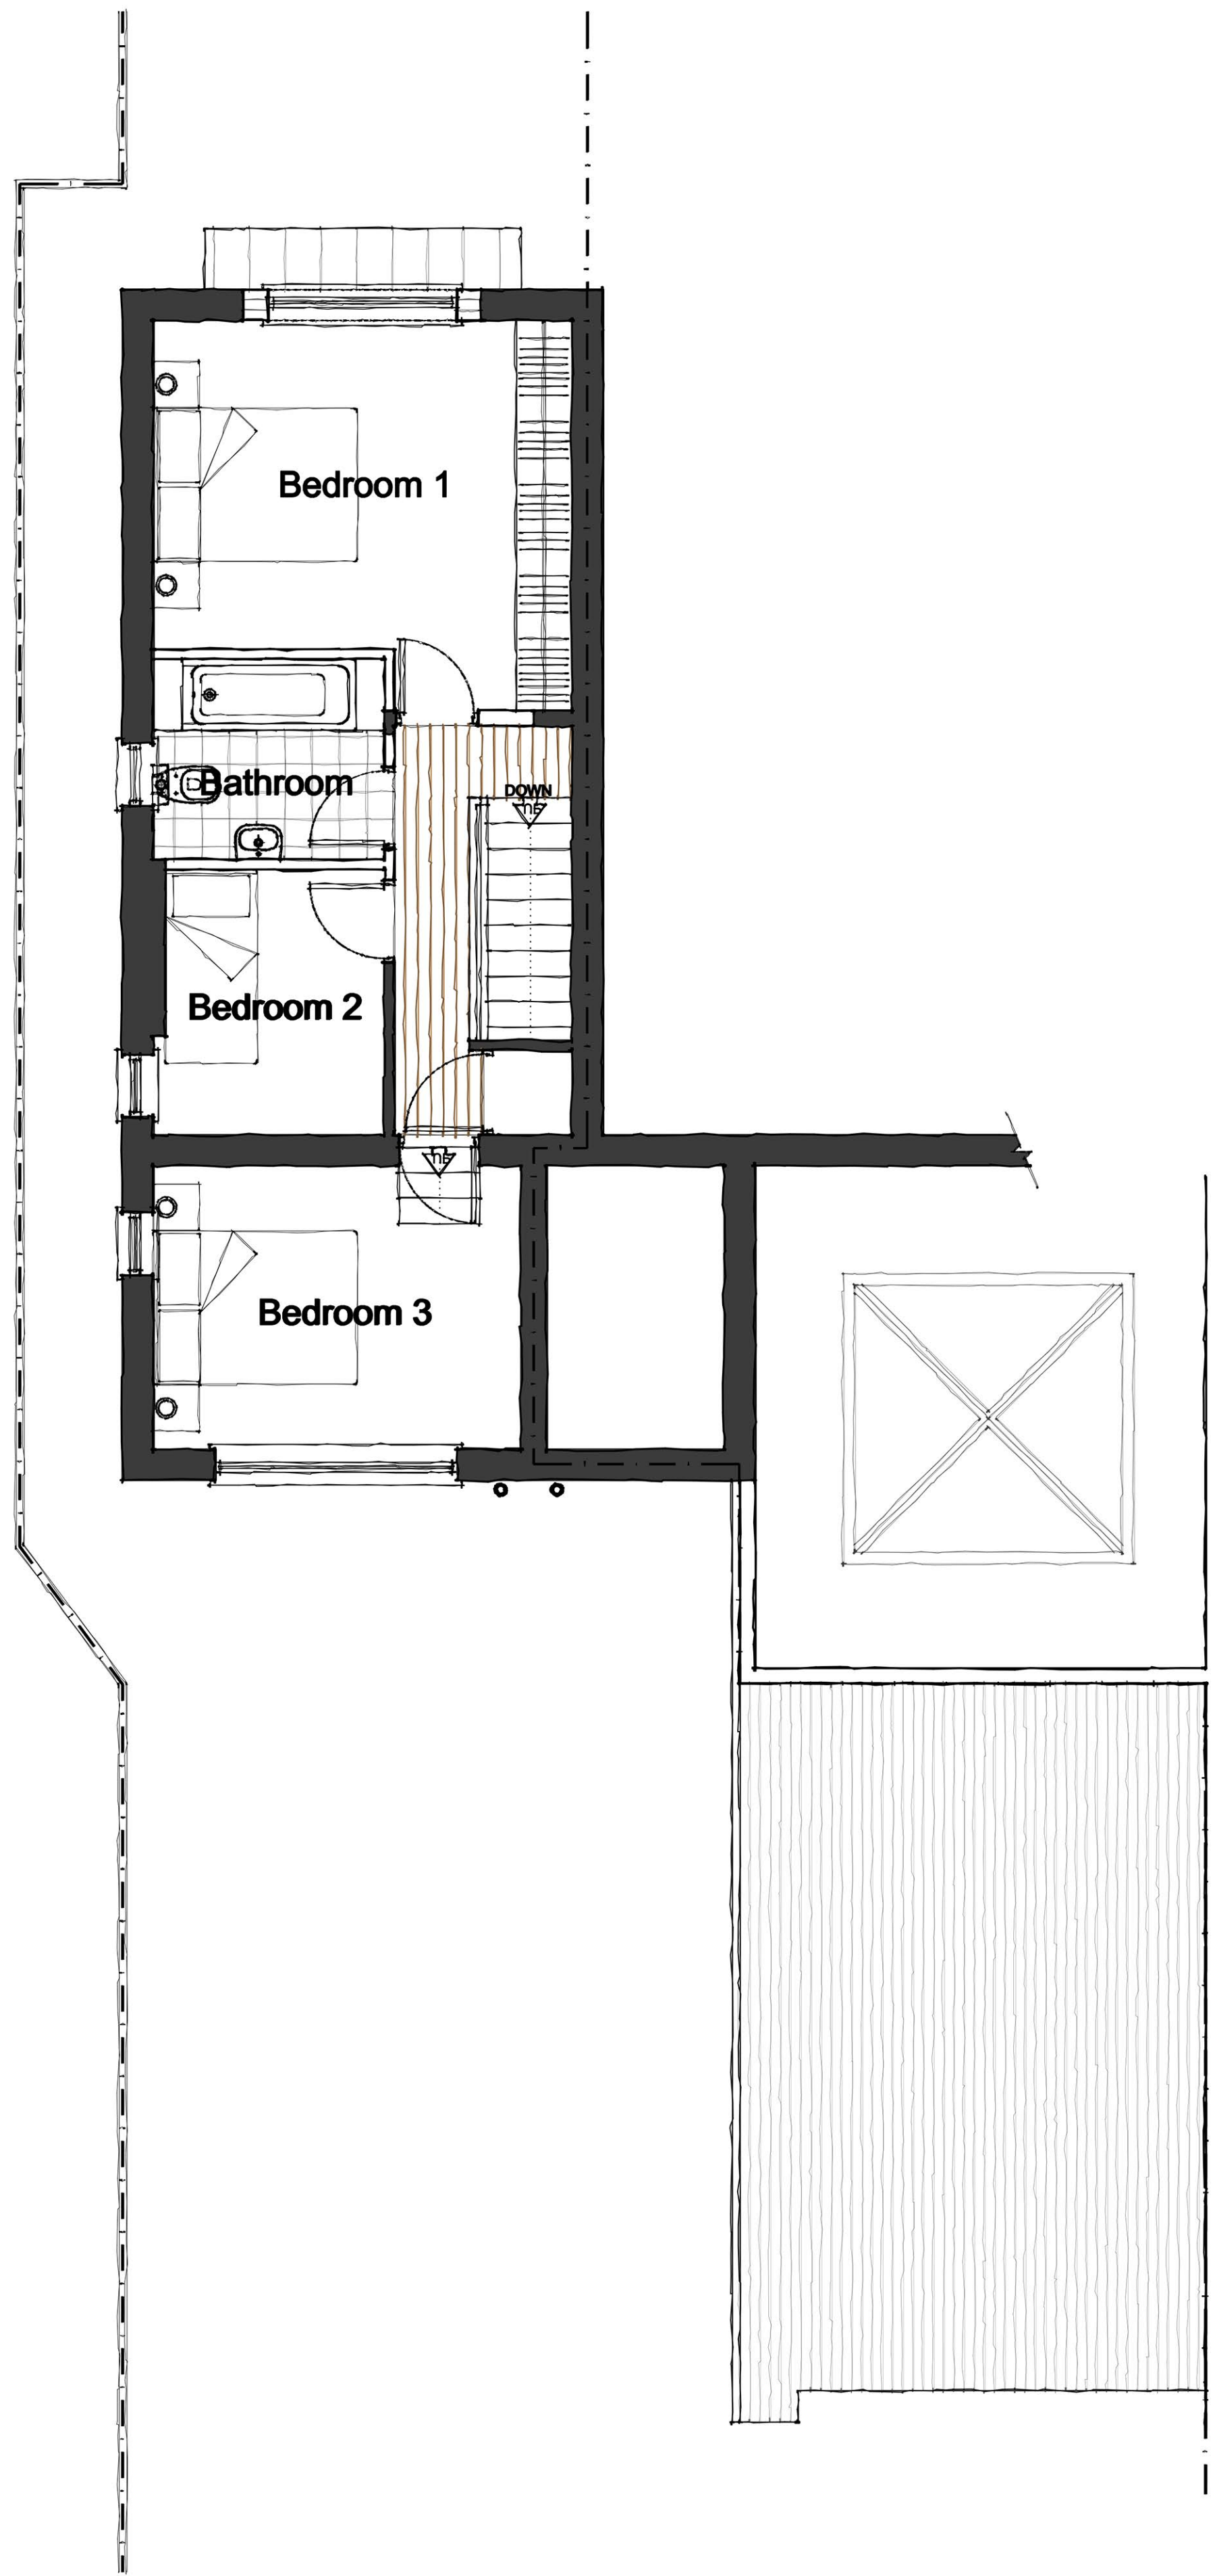


NOTES
All dimensions to be checked on site. Figured dimensions to be read in preference to scaled. Keith Davidson Partnership accepts no responsibility for any unauthorised amendments to the drawing and does not permit unauthorised copying of the drawing. This drawing is copyright and remains the property of Keith Davidson Partnership unless otherwise agreed.

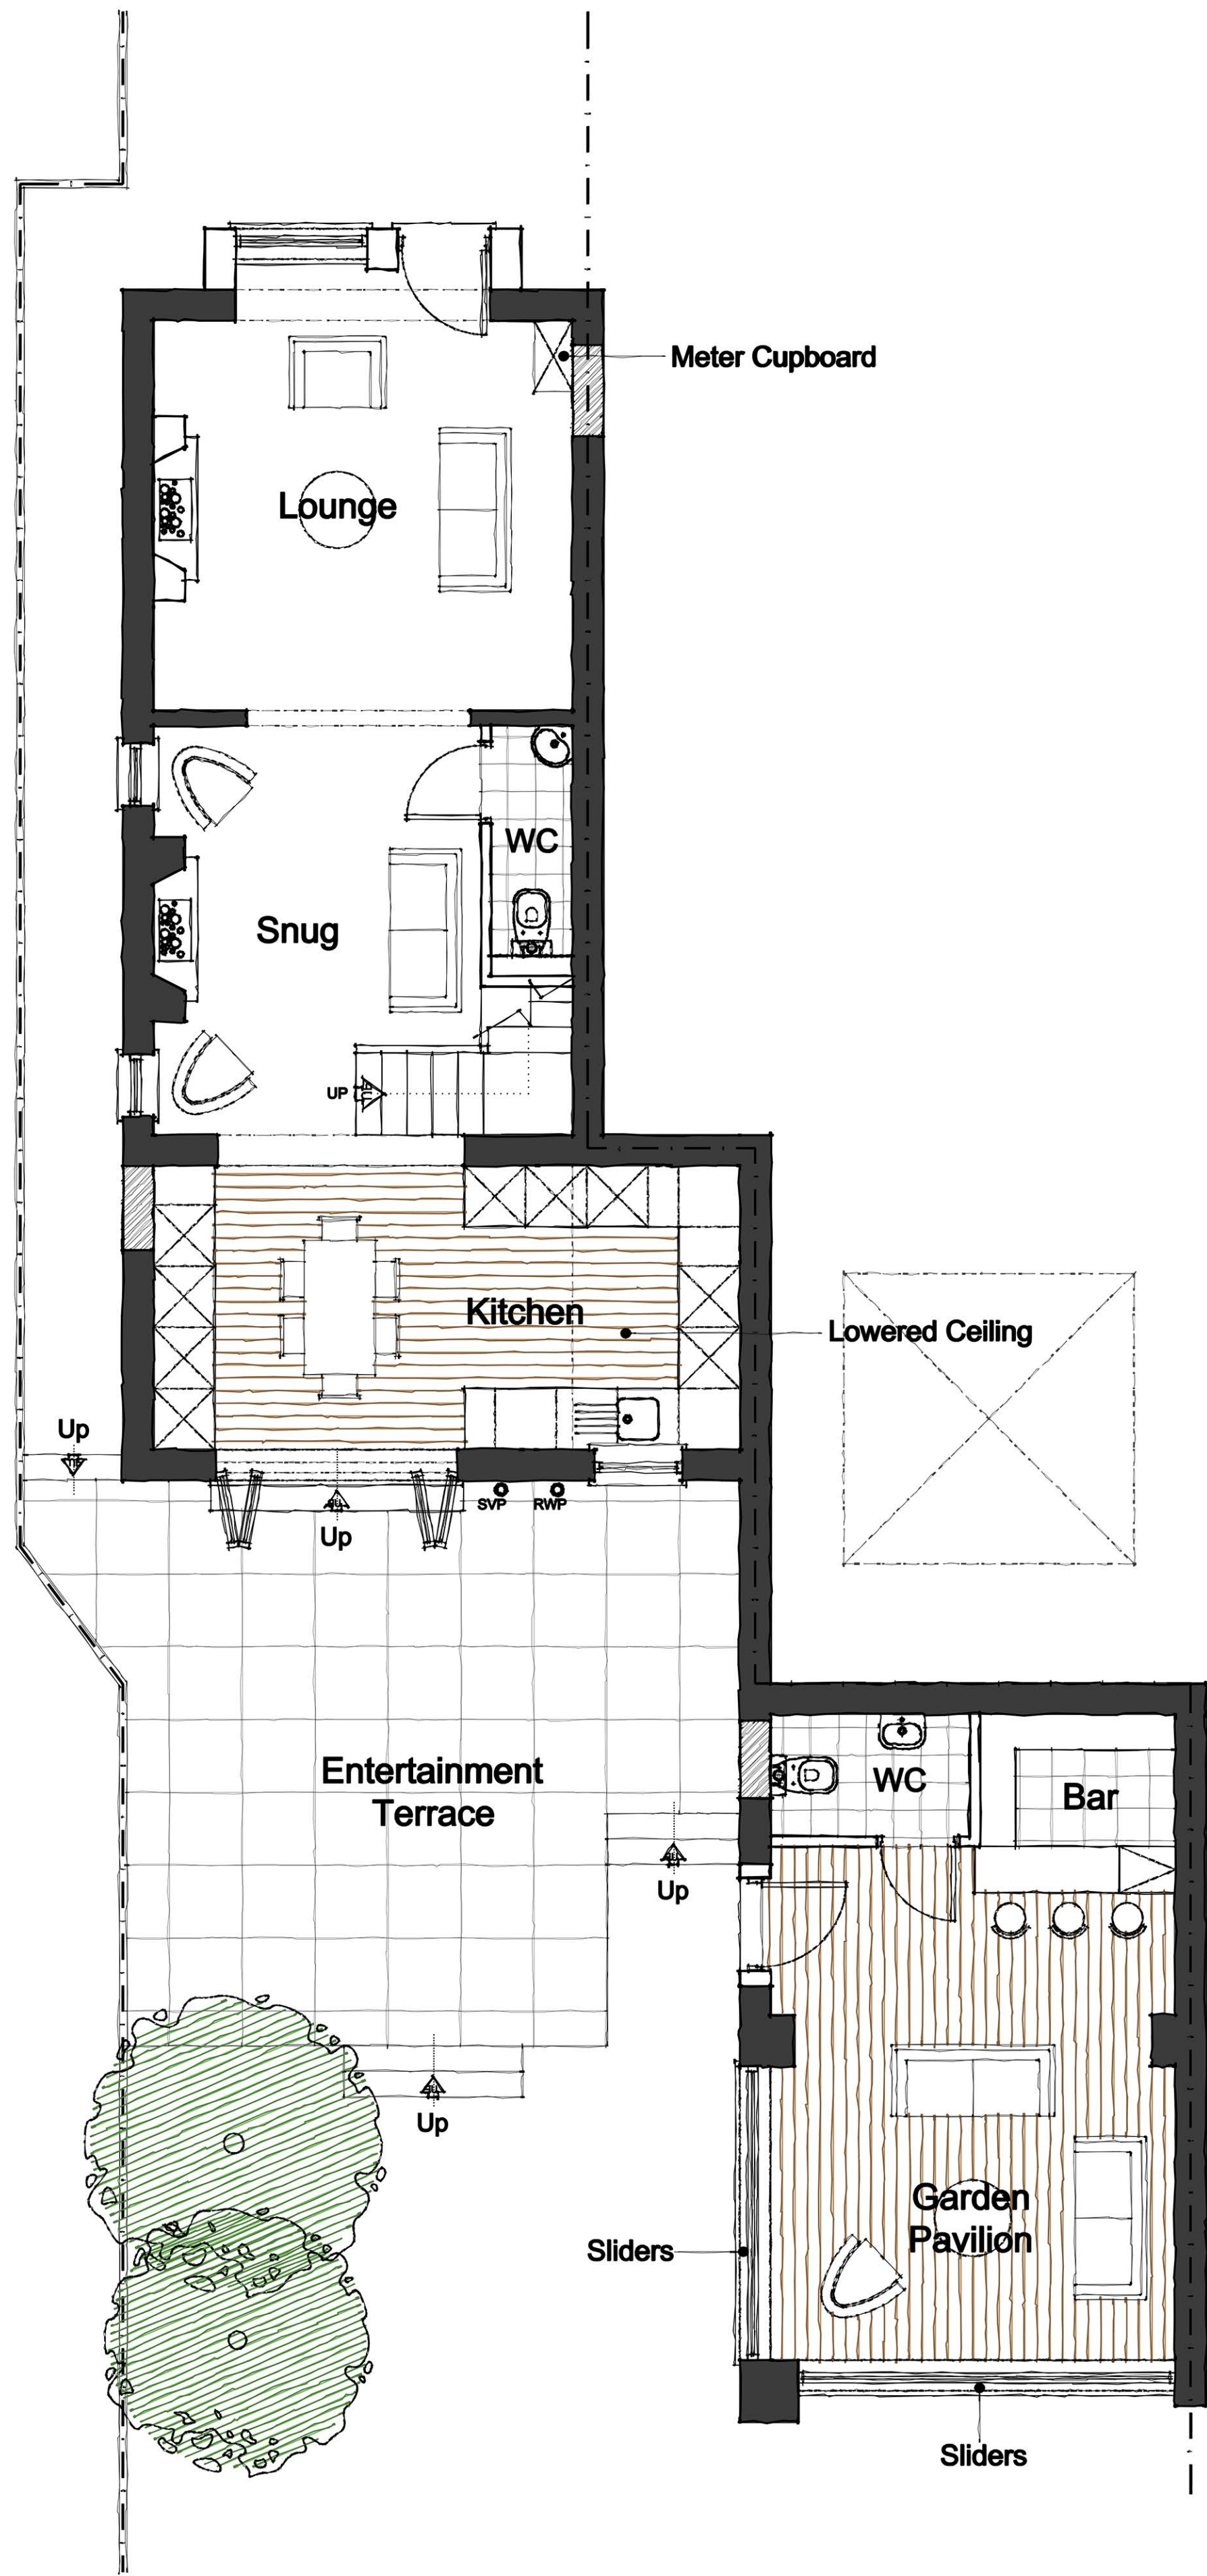

D	Juliet Omitted	CW	GNP	GNP
C	Scheme Amended	28.01.22	28.01.22	28.01.22
B	Scheme Amended	25.01.22	25.01.22	25.01.22
A	Scheme Amended	28.11.21	28.11.21	28.11.21
A	Scheme Amended	17.11.21	17.11.21	17.11.21
Version	Amendment	Drawn & Date	Checked & Date	Approved & Date
KeithDavidsonPartnership				
13 Seymour Terrace Seymour Street Liverpool L3 5PE				
Telephone : +44 (0) 151 709 1777 Email : info@keithdavidsonpartnership.com Web : keithdavidsonpartnership.com				
Internal Project Number 1688				
Client TBC				
Project Name Mill Lane, Cronlon				
Drawing Title Proposed Plans & Elevations				
Scale 1:50	Original Size A1	Planning		
Date 17.03.2021	Drawn RM	Checked MMc	Approved GNP	Status D
Drawing Number 101				
Revision D				