


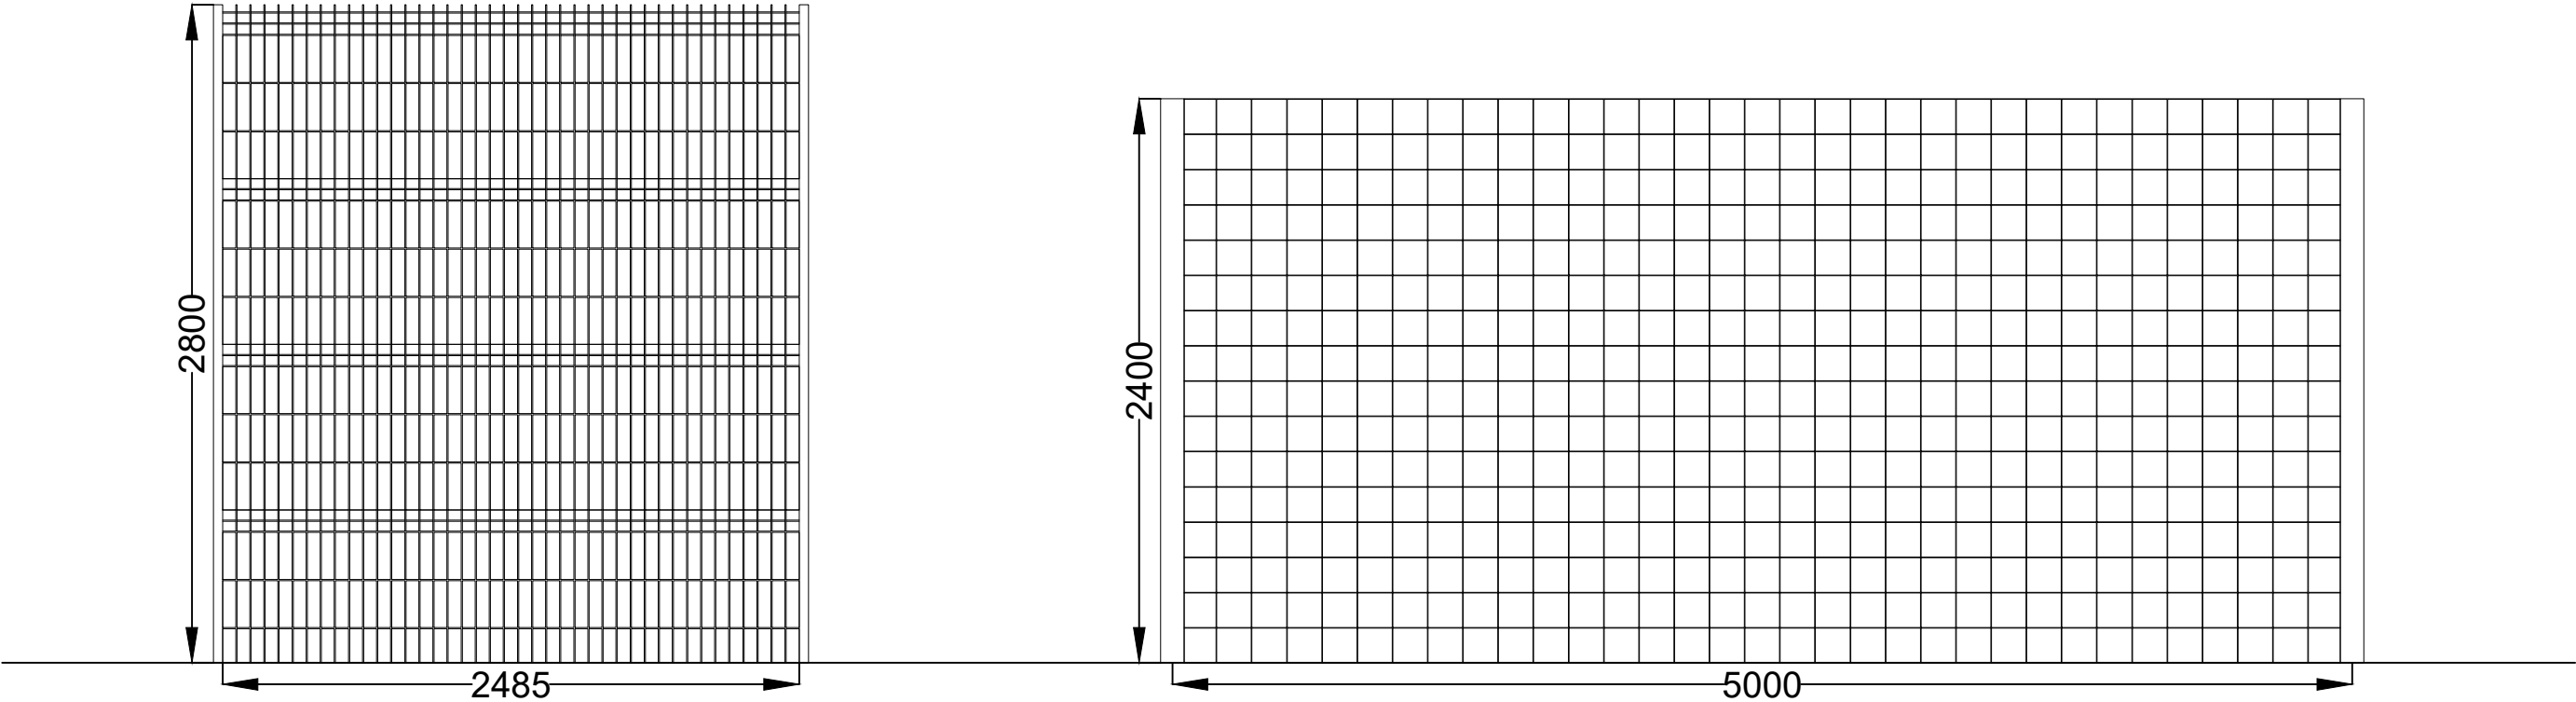

Exempla Profiled Panel System
Sections A to I
Height = 2800mm
Panel width = 2485mm
Mesh size = 200 x 55mm
Wire diameter = 5mm
Post size = 80 x 40mm
RAL 6005 Moss Green

Post and Deer Fence
Section J only
Height = 2400mm
Timber post = 100mm diameter
Post centres = typically 5000mm
Mesh size = 150 x 150mm
Wire diameter = 2.5mm



Revision	Date	Description	By	Check
-	-	-	-	-
Client			Drawing Title	
The Knowsley Estate			Proposed Fence Section Elevations	
Project Title			Scale	1:30 @ A3
Knowsley Safari Park			Date	08/01/2024
Prescot			Job No.	J0072777
L34 4AN			Drg. No.	05
Architecture & Building Consultancy			Rev.	-
Mayfield House, 256 Banbury Road, Oxford OX2 7DE T: 01865 255155 F: 01865 310653 E: architecture@carterjonas.co.uk www.carterjonas.co.uk			Carter Jonas	