



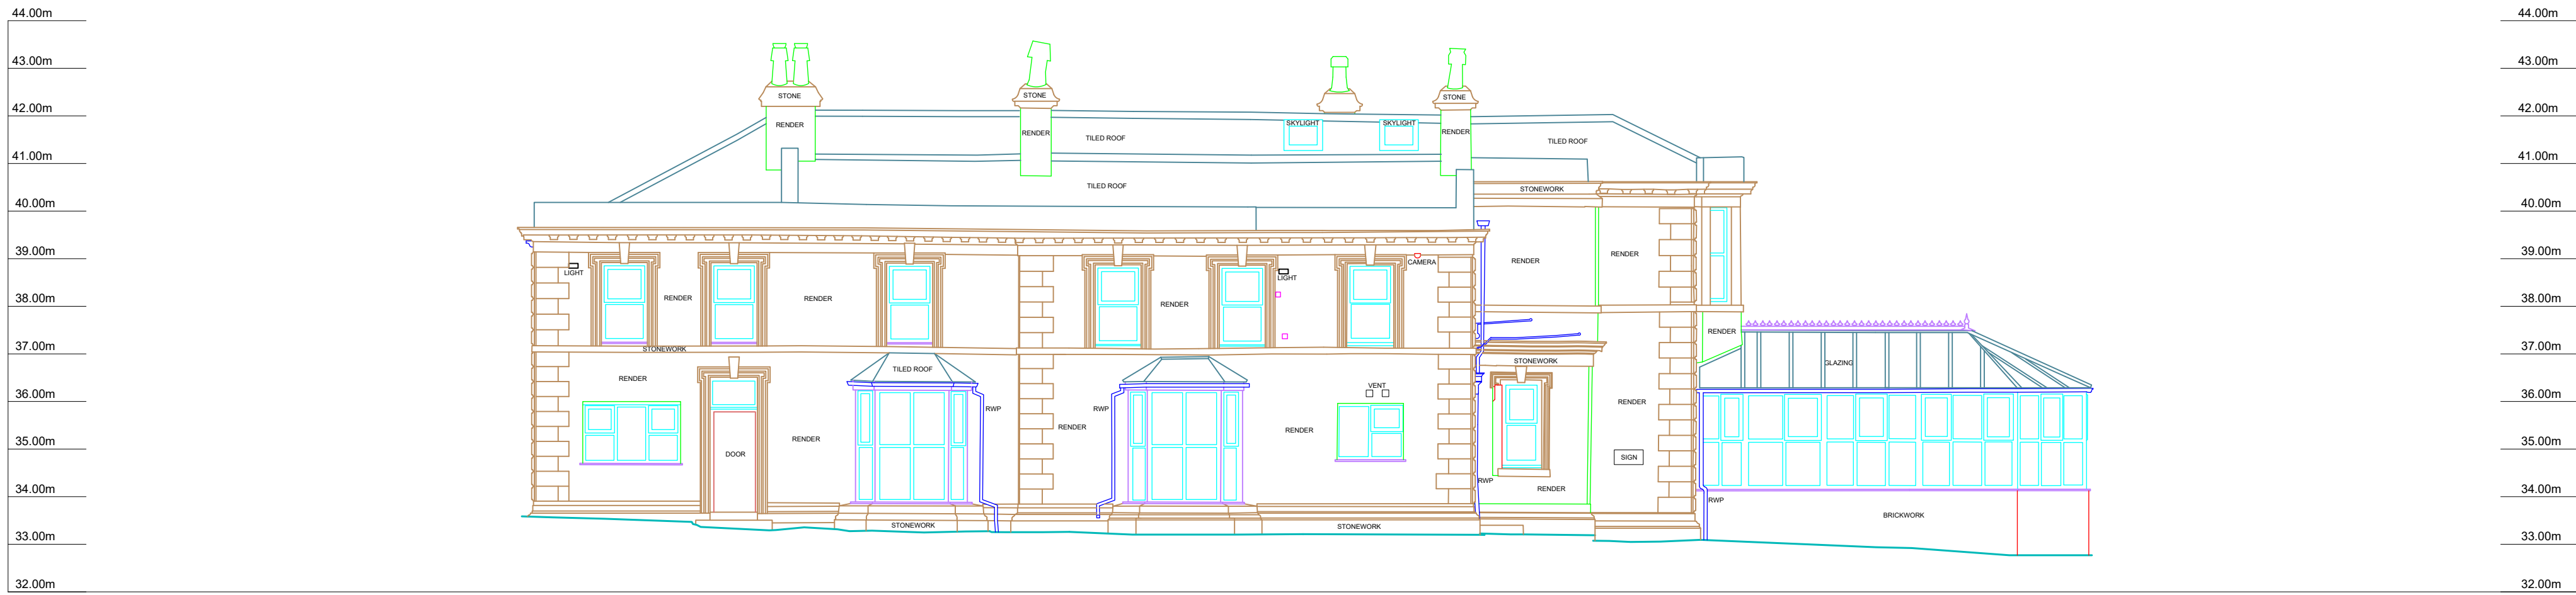


ELEVATION 1

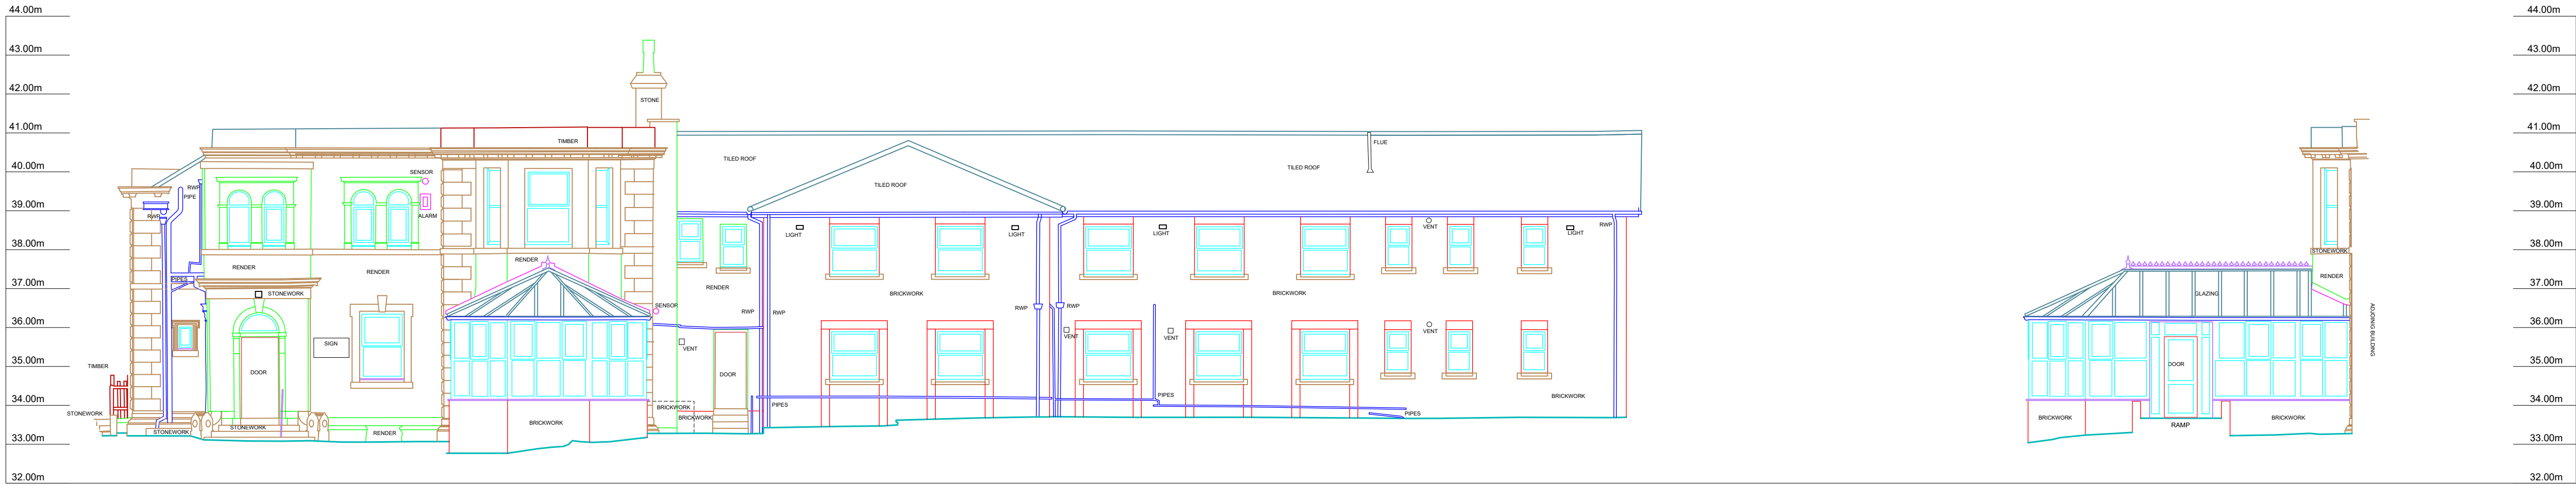

ELEVATION 2

ELEVATION 3

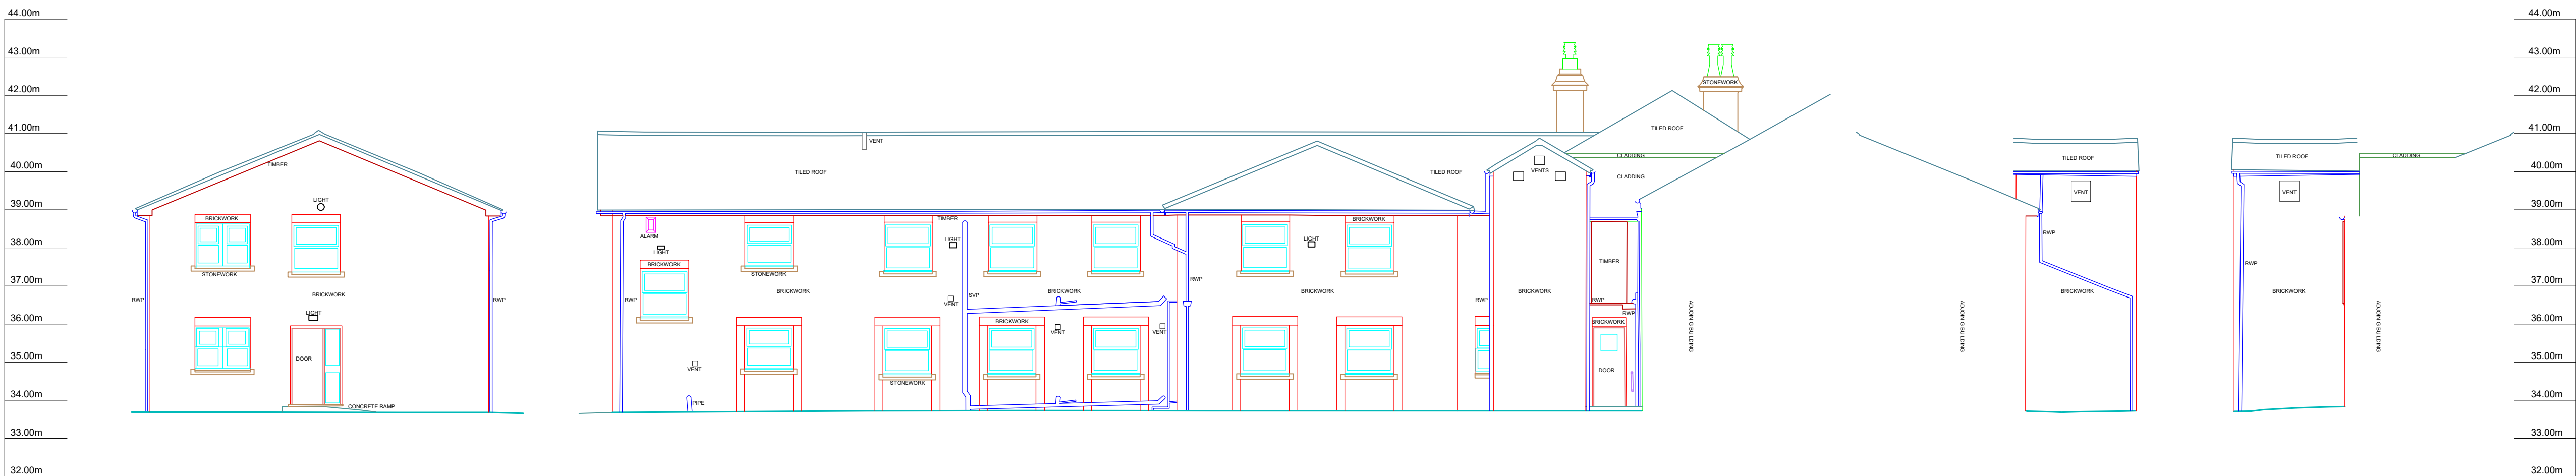


ELEVATION 4

ELEVATION 5

ELEVATION 6

ELEVATION 7

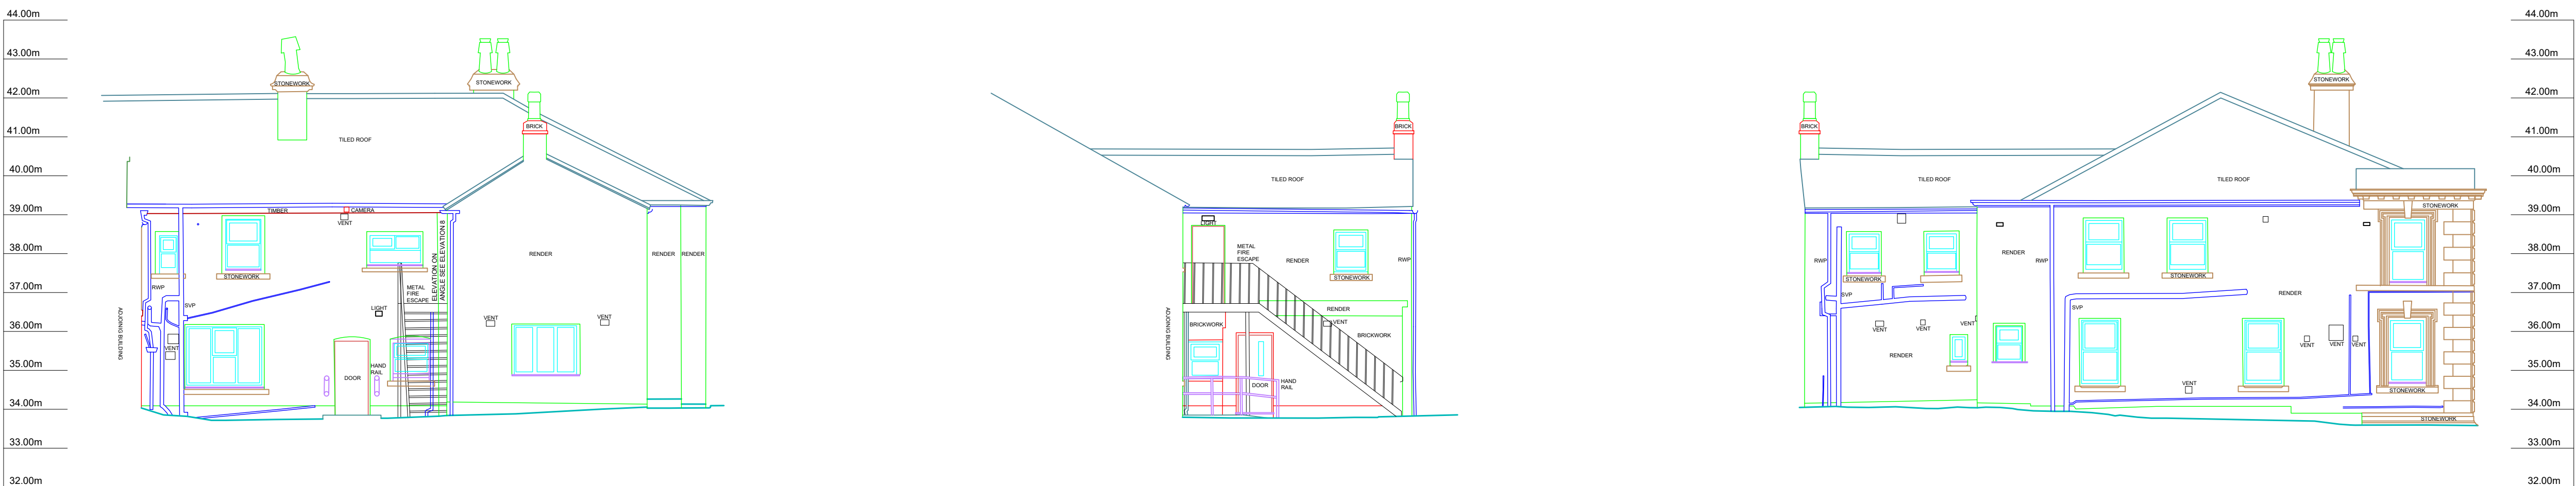

ELEVATION 8


ELEVATION 9

ELEVATION 10

Notes

This drawing and the information contained therein is issued in confidence and is the copyright of Met Geo Environmental Ltd. Disclosure of this information to Third Parties and unauthorised copying or replication of this data without approval is forbidden.

Datum : OS Level Datum.
Using the OS GPS Network and applying OSGM15 National Geoid Model to obtain local area corrections.

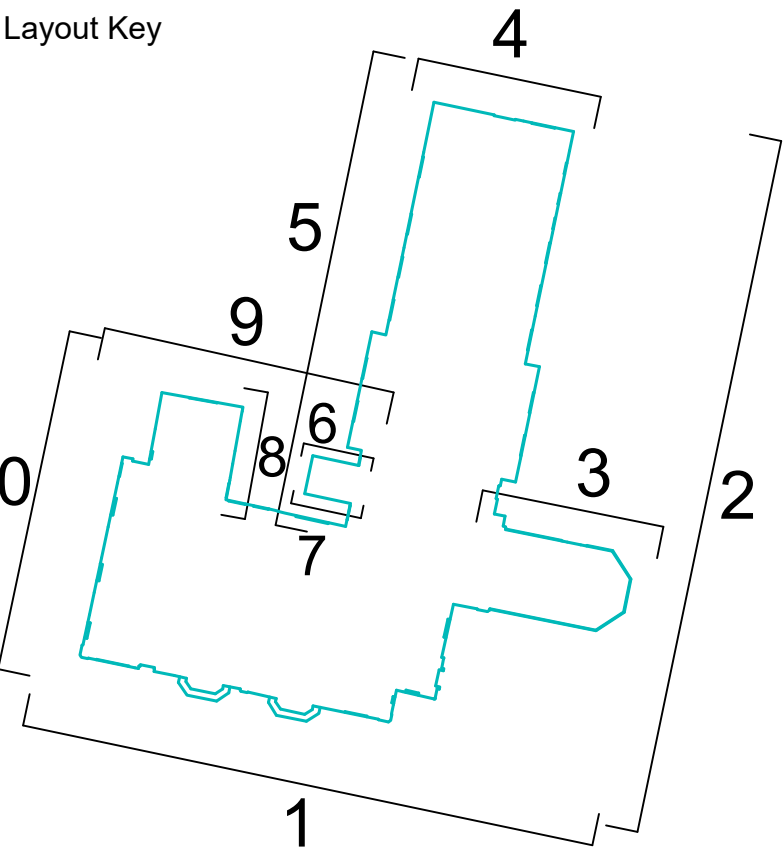

Rev	Date	Drawn	Description	Check



Southgate House
Pontefract Road
Stourton
Leeds
West Yorkshire
LS10 1SW

T: +44 [0] 1132 008 900
F: +44 [0] 1132 008 901
E: admin@metgeoenvironmental.com
W: www.metgeoenvironmental.com

Client

DEN ARCHITECTURE LTD

Site

ST HELENA'S RESIDENTIAL HOME
ROBY ROAD, HUYTON, LIVERPOOL, L36 4HE

Title

ELEVATIONS

Surveyed	CAC, LD		Drawn	RW, GI			
Check	KZ		Date	24/01/2024			
Scale	Job No		Sheet Size	Rev			
1:100	P24-00020		A1	01			
DWG Ref							
Project Number	Origin	Zone	Level	Desc	Type	Role	Sheet
P24-00020	MET	EXT	XX	ELE	M2	B	001