


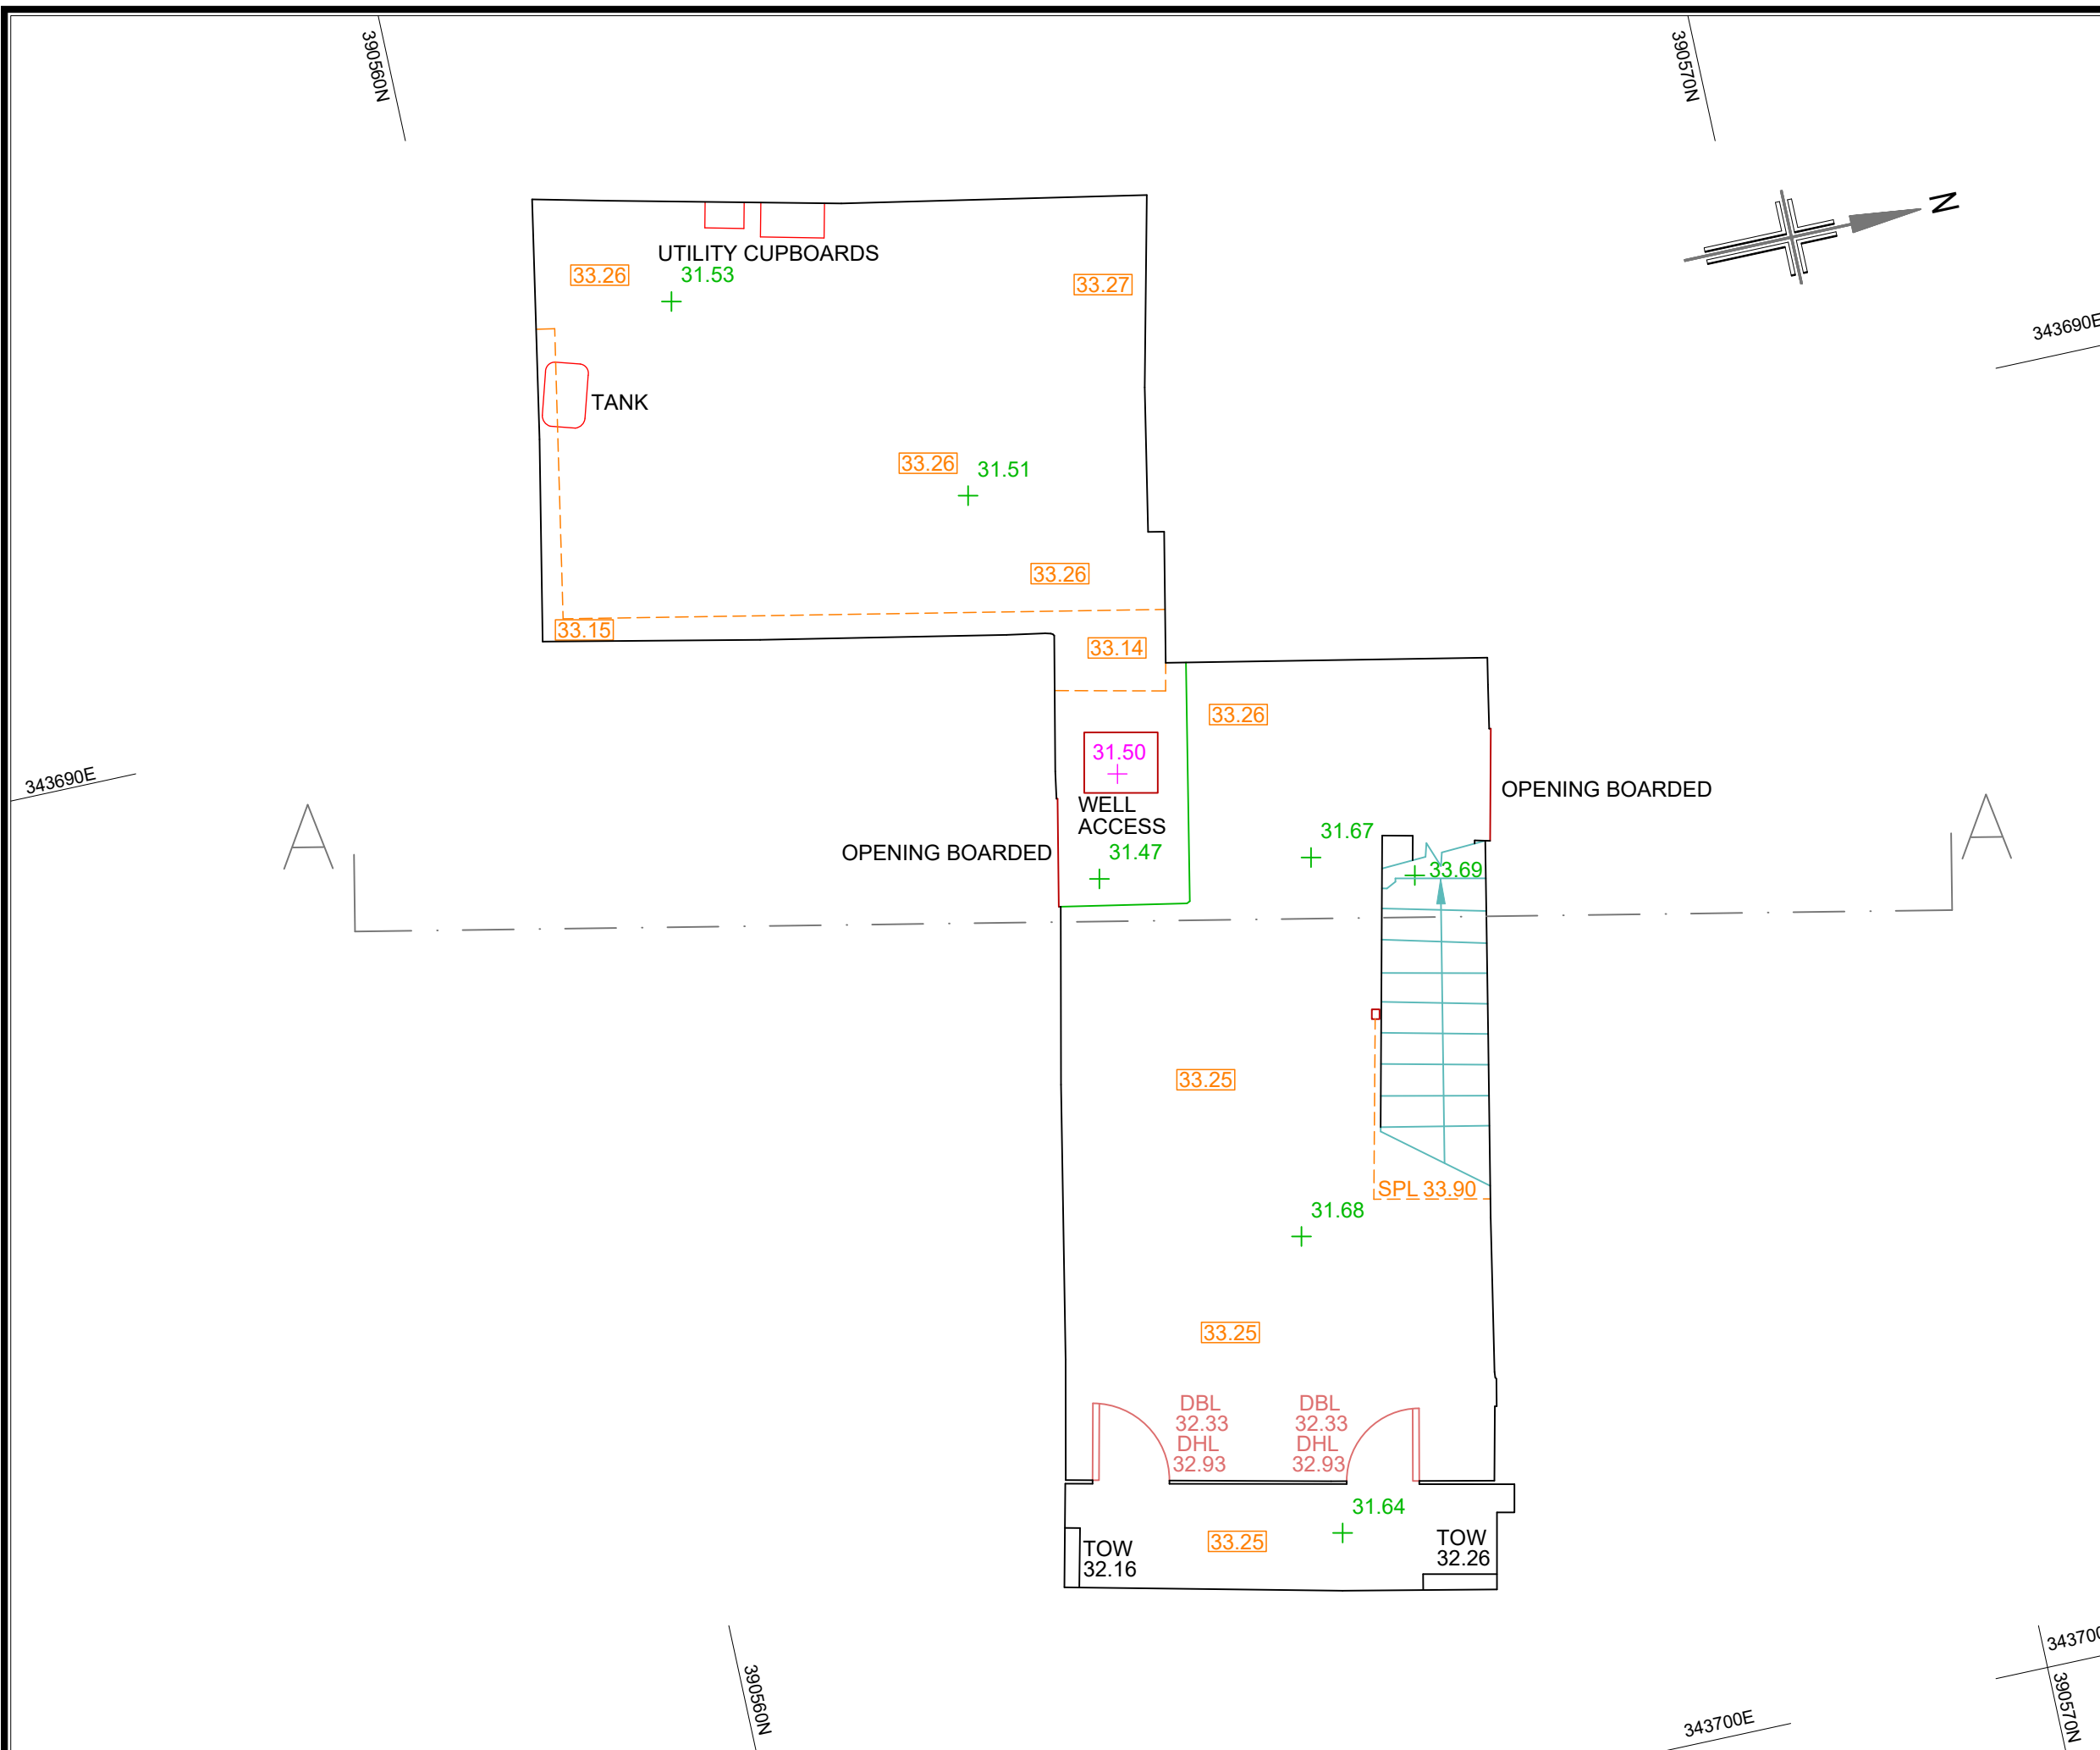

Notes

This drawing and the information contained therein is Issued in confidence and is the copyright of Met Geo Environmental Limited. Disclosure of this information to Third Parties and unauthorised copying or replication of this data without approval is forbidden.

Grid : OS National Grid.
Using the OS GPS Network and applying OSTN15 transformation and then removing the scale factor for true distances with a one-step transformation centred on S1.

Datum : OS Level Datum.
Using the OS GPS Network and applying
OSGM15 National Geoid Model to obtain
local area corrections.

KEY

CEILINGS 2.22 32.98 FLOOR TO CEILING HEIGHT CEILING LEVEL APEX LEVEL SPRING LEVEL FLOOR TO APEX SPR 2.02 SUS SUSPENDED CEILING	
FLOORS + 116.12 FLOOR LEVEL	
RECESSES BH 0.86 BL 32.22 TH 3.35 TL 35.68 FLOOR TO RECESS BASE RECESS BASE LEVEL BASE TO TOP OF RECESS U/S OF RECESS LEVEL	
DOORS DH 1.67 DHL 33.45 FLOOR TO U/S OF DOOR FRAME U/S OF DOOR FRAME LEVEL	
OTHER TOW 31.23 AH  TOP OF WALL LEVEL ACCESS HATCH STAIRS UP	

Rev	Date	Drawn	Description	Check



Southgate House
Pontefract Road T: +44 [0] 1132 008 900
Stourton F: +44 [0] 1132 008 901
Leeds E: admin@metgeoenvironmental.com
West Yorkshire W: www.metgeoenvironmental.com
LS10 1SW

Client
DEN ARCHITECTURE LTD

Site ST HELENA'S RESIDENTIAL HOME
ROBY ROAD, HUYTON, L36 4HE

Title	BASEMENT FLOOR PLAN
-------	------------------------

Surveyed	CAC	Drawn	CAC
Chk.	KZ	Date	24/01/2024
Scale	Job No	Sheet Size	Rev
1:50	P24-00020	A3	01
DWG Ref			
Project Number	Origin	Zone	Level
P24-00020	MET	INT	G
			FP
			M2
			B
			001