

44.00m
43.00m
42.00m
41.00m
40.00m
39.00m
38.00m
37.00m
36.00m
35.00m
34.00m
33.00m
32.00m
31.00m



SECTION A-A


44.00m
43.00m
42.00m
41.00m
40.00m
39.00m
38.00m
37.00m
36.00m
35.00m
34.00m
33.00m
32.00m
31.00m

Notes


This drawing and the information contained therein is issued in confidence and is the copyright of Met Geo Environmental Ltd. Disclosure of this information to Third Parties and unauthorised copying or replication of this data without approval is forbidden.

Datum : OS Level Datum.
Using the OS GPS Network and applying OSGM15 National Geoid Model to obtain local area corrections.

Layout Key

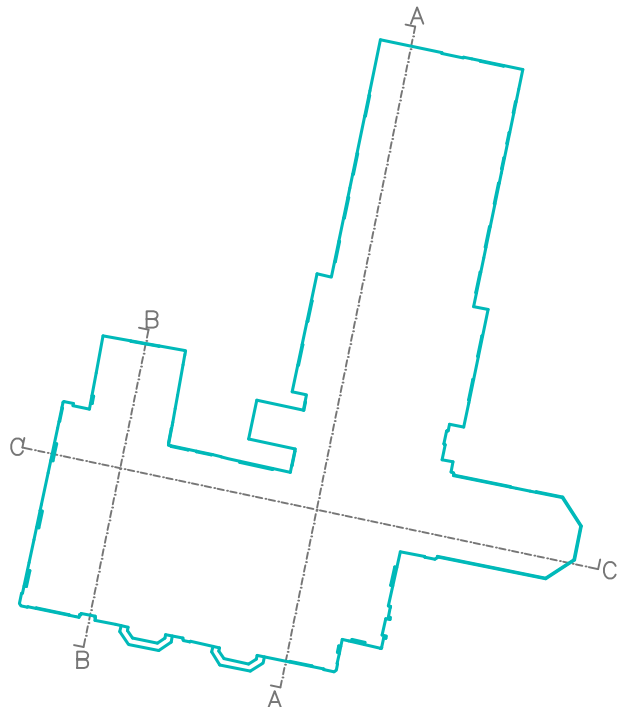


44.00m
43.00m
42.00m
41.00m
40.00m
39.00m
38.00m
37.00m
36.00m
35.00m
34.00m
33.00m
32.00m
31.00m

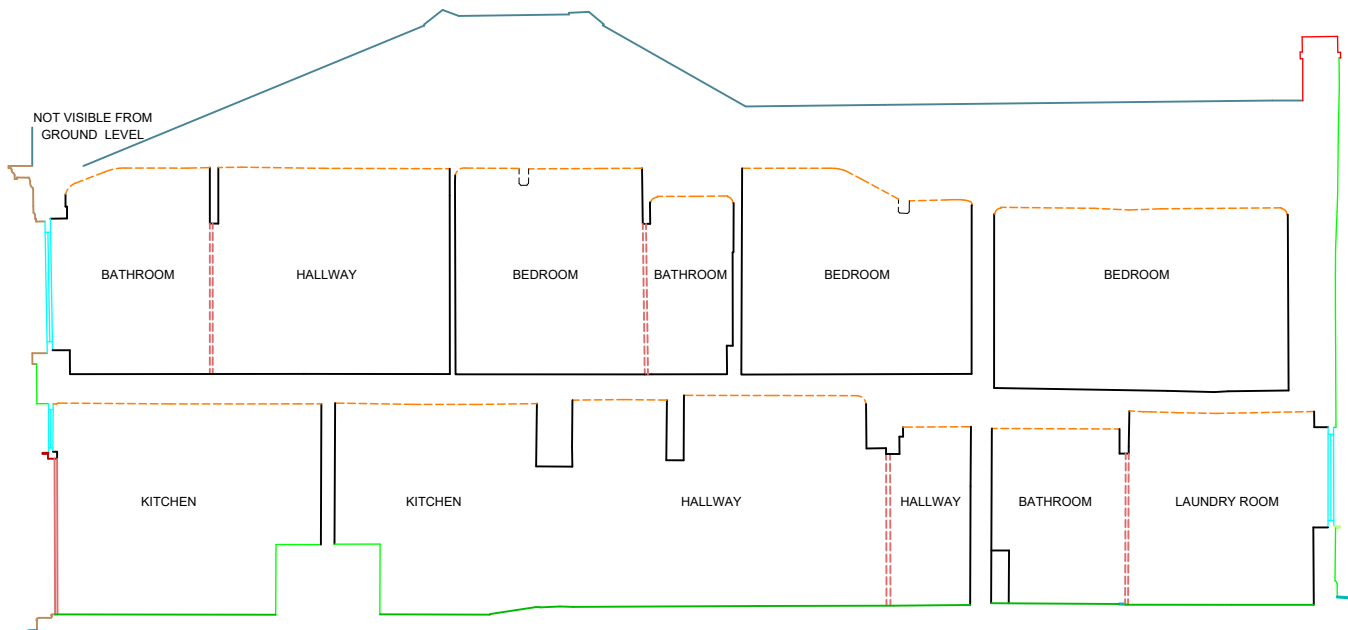

SECTION B-B

44.00m
43.00m
42.00m
41.00m
40.00m
39.00m
38.00m
37.00m
36.00m
35.00m
34.00m
33.00m
32.00m
31.00m

44.00m
43.00m
42.00m
41.00m
40.00m
39.00m
38.00m
37.00m
36.00m
35.00m
34.00m
33.00m
32.00m
31.00m

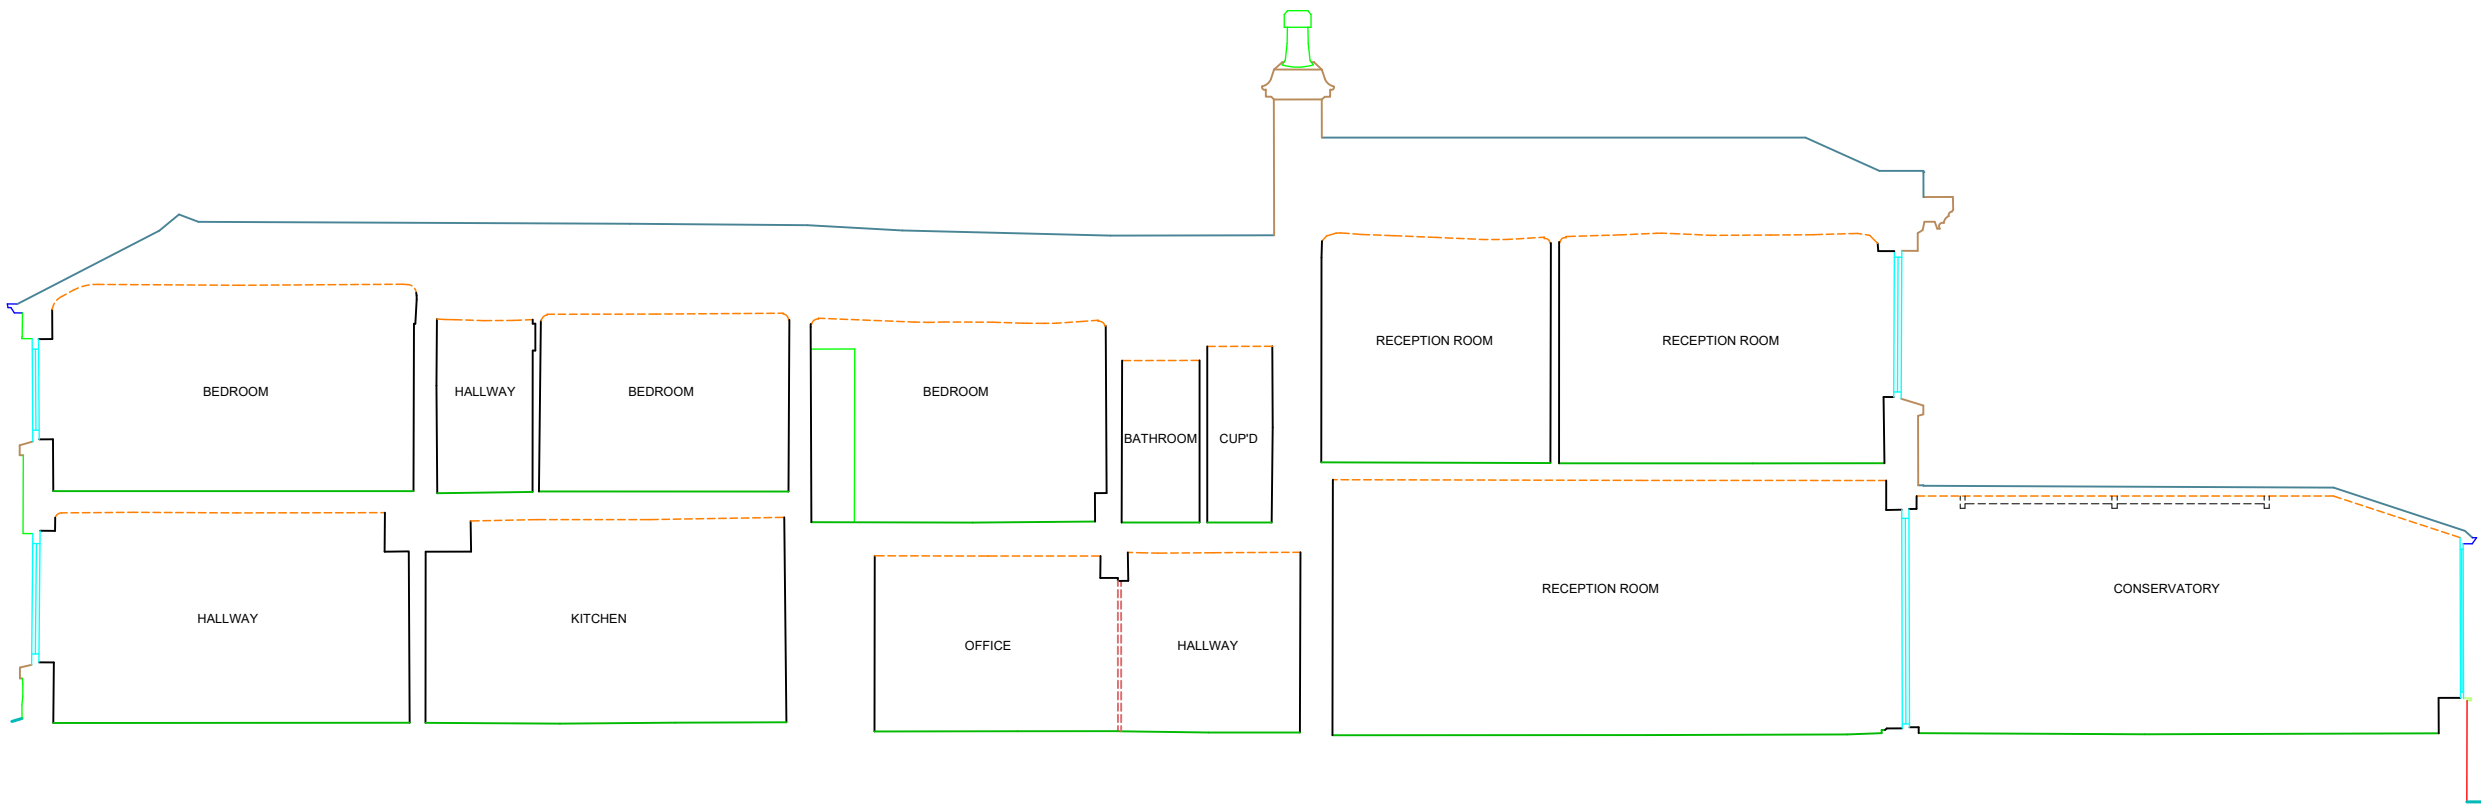

SECTION C-C

44.00m
43.00m
42.00m
41.00m
40.00m
39.00m
38.00m
37.00m
36.00m
35.00m
34.00m
33.00m
32.00m
31.00m



Southgate House
Pontefract Road
Stourton
Leeds
West Yorkshire
LS10 1SW
T: +44 [0] 1132 008 900
F: +44 [0] 1132 008 901
E: admin@metgeoenvironmental.com
W: www.metgeoenvironmental.com

Client
DEN ARCHITECTURE LTD

Site
ST HELENA'S RESIDENTIAL HOME
ROBY ROAD, HUYTON, LIVERPOOL, L36 4HE

Title
SECTIONS

Surveyed	CAC, LD			Drawn	CAC		
Check	KZ			Date	24/01/2024		
Scale	Job No P24-00020			Sheet Size A1	Rev 01		
DWG Ref							
Project Number	Origin	Zone	Level	Desc	Type	Role	Sheet
P24-00020	MET	INT	XX	SEC	M2	B	001