

NOTES


ALL DIMENSIONS ARE TO BE CHECKED ON SITE.

ANY DISCREPANCIES ARE TO BE REPORTED TO THE ARCHITECT BEFORE ANY WORK COMMENCES.


THIS DRAWING SHALL NOT BE SCALED TO ASCERTAIN ANY DIMENSIONS WORK TO FIGURED DIMS ONLY.

READ IN CONJUNCTION WITH ALL RELEVANT DETAILS, SPECIFICATIONS, CONSULTANTS, SPECIALISTS AND SUBCONTRACTORS DRAWINGS / SPECIFICATIONS.


THIS DRAWING IS THE SUBJECT OF COPYRIGHT WHICH VESTS IN UNIT3 DESIGN STUDIO LIMITED. IT IS AN INFRINGEMENT OF COPYRIGHT TO REPRODUCE THIS DRAWING, BY WHATEVER MEANS, INCLUDING ELECTRONIC, WITHOUT THE EXPRESS WRITTEN CONSENT OF UNIT3 DESIGN STUDIO LIMITED WHICH RESERVES ALL RIGHTS

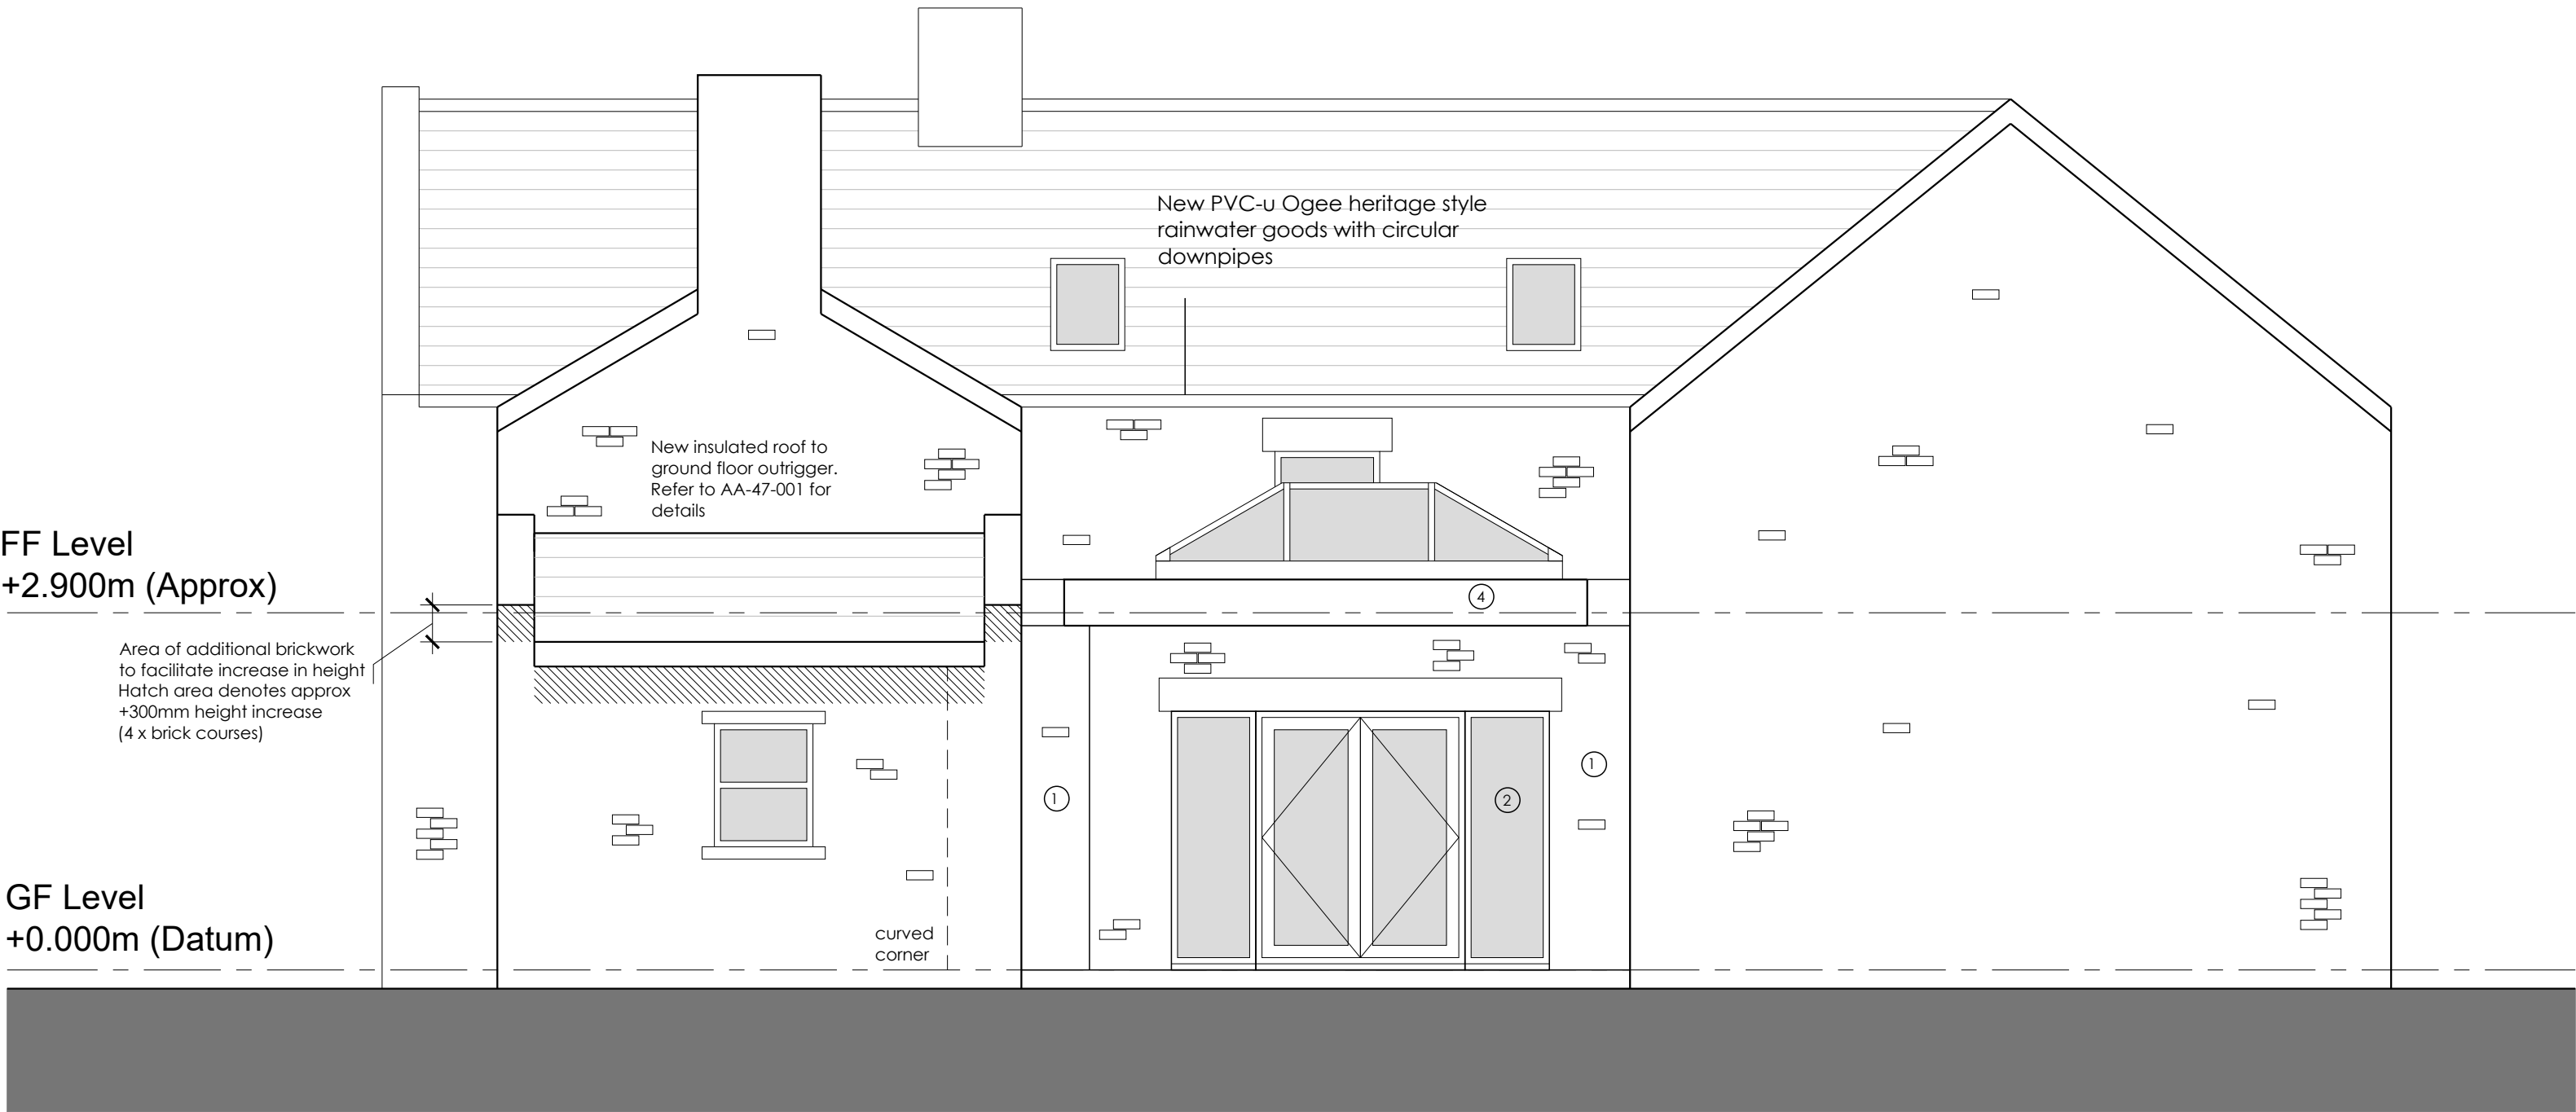

1 PROPOSED COURTYARD ELEVATION
1:50

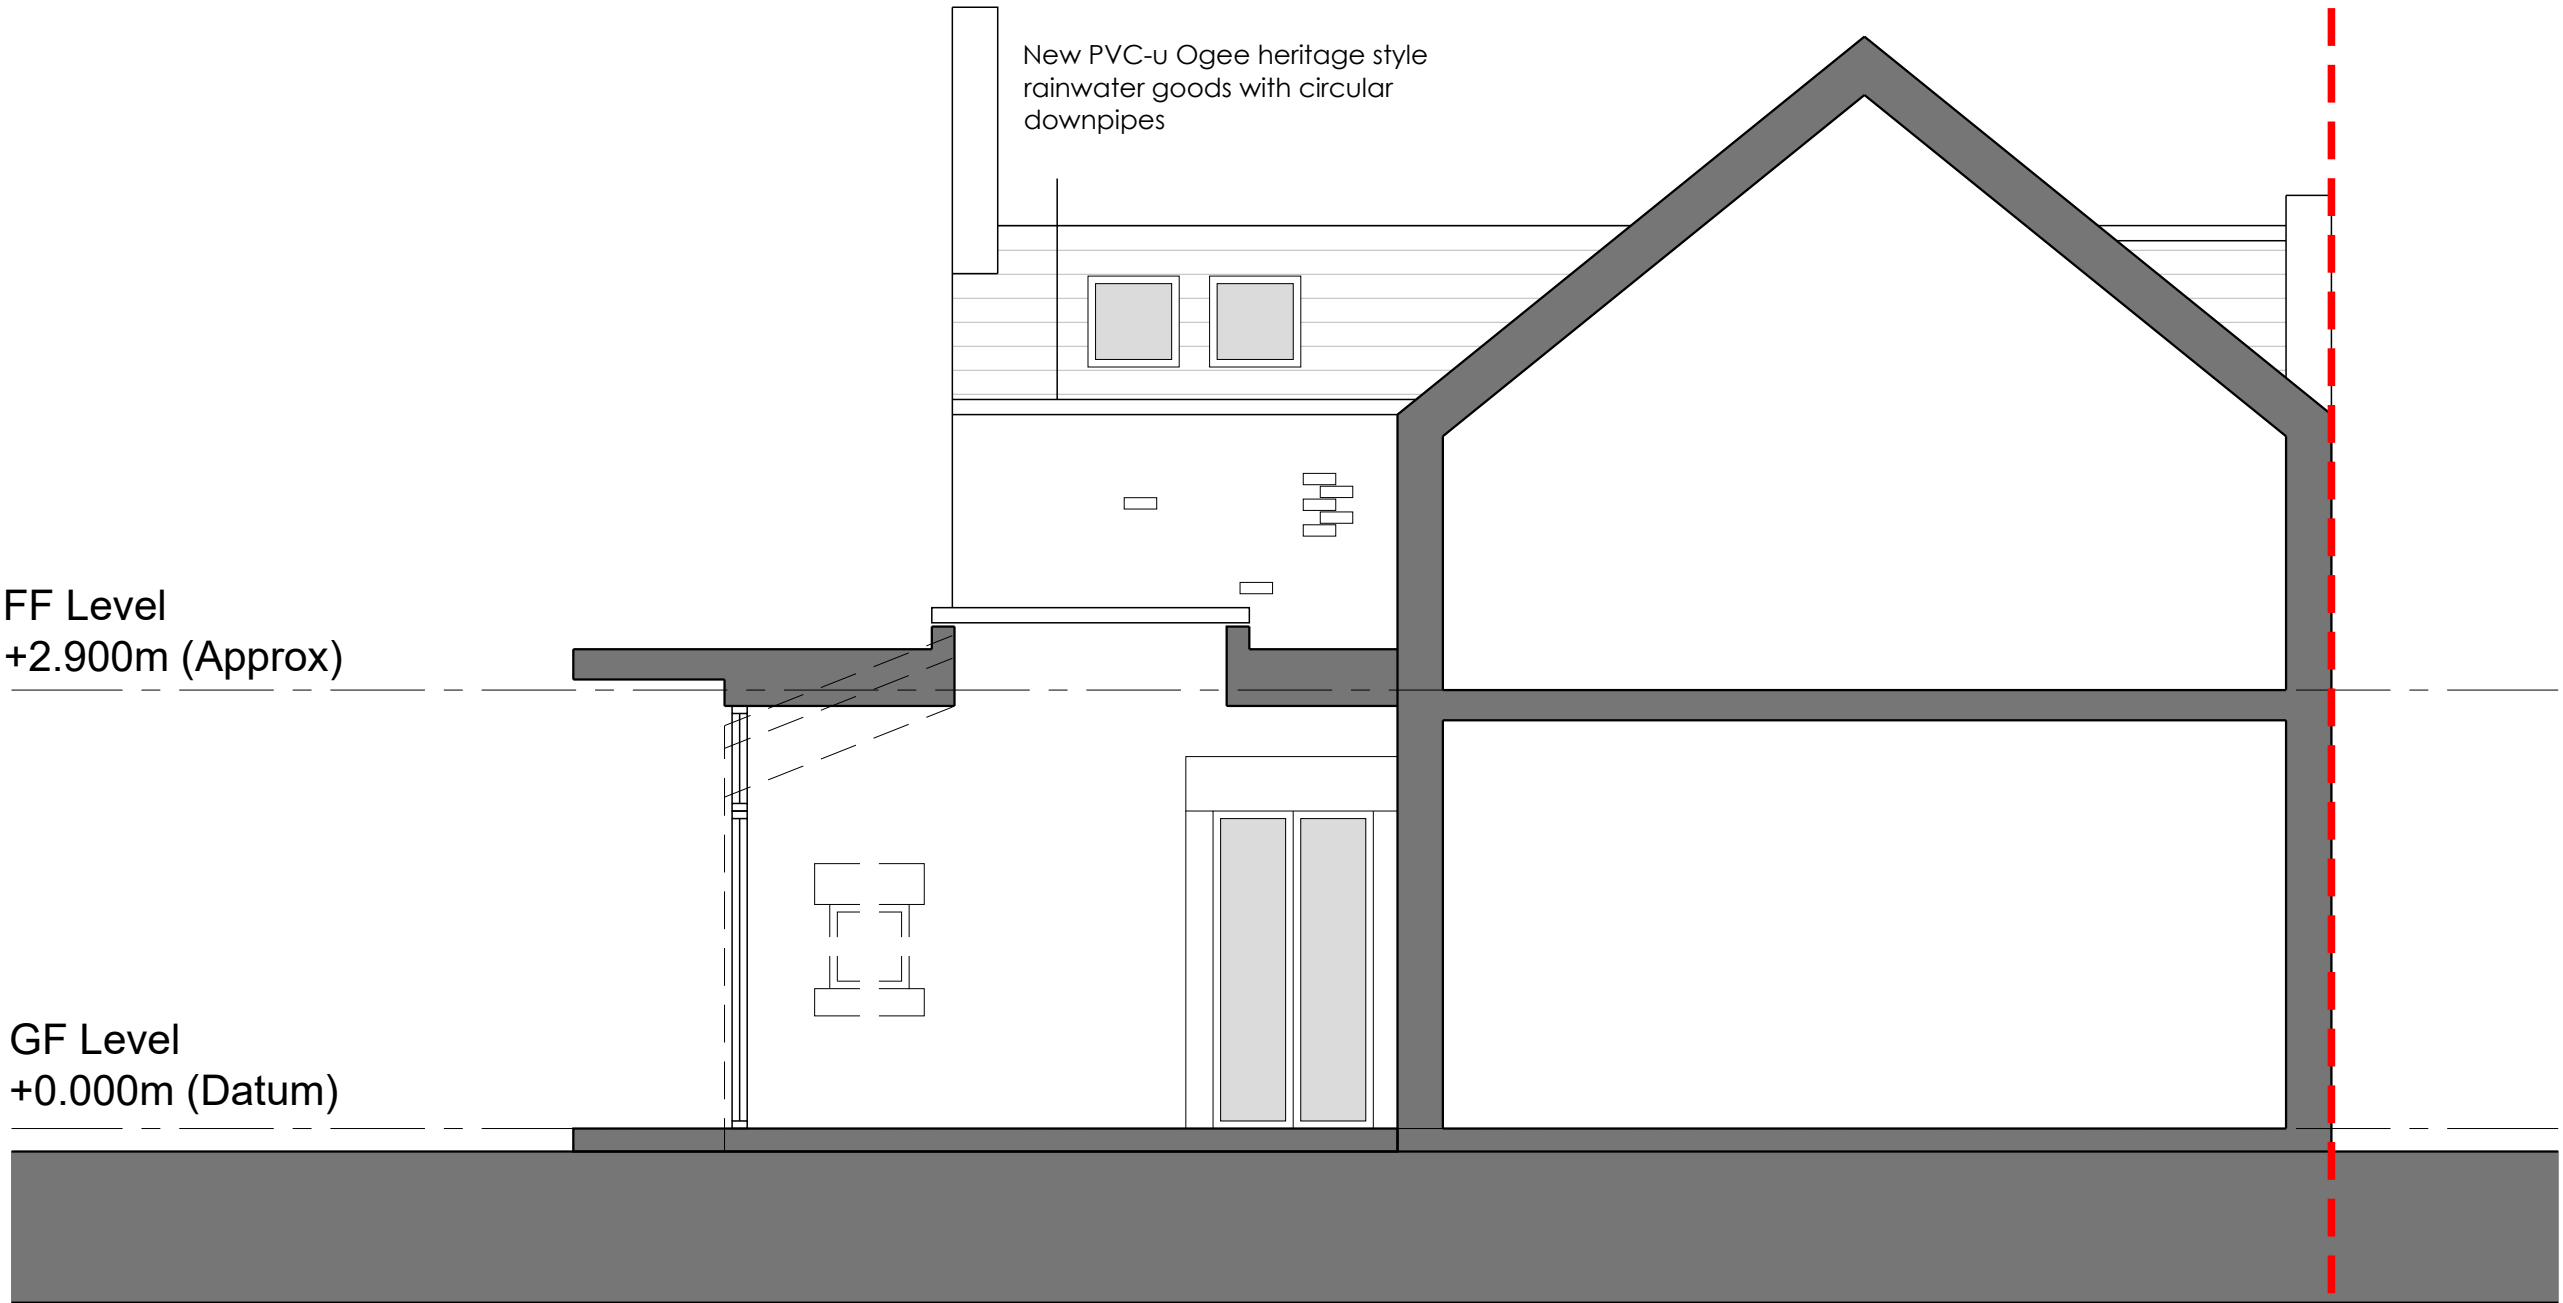

2 SECTION THROUGH NEW ENTRANCE
1:50

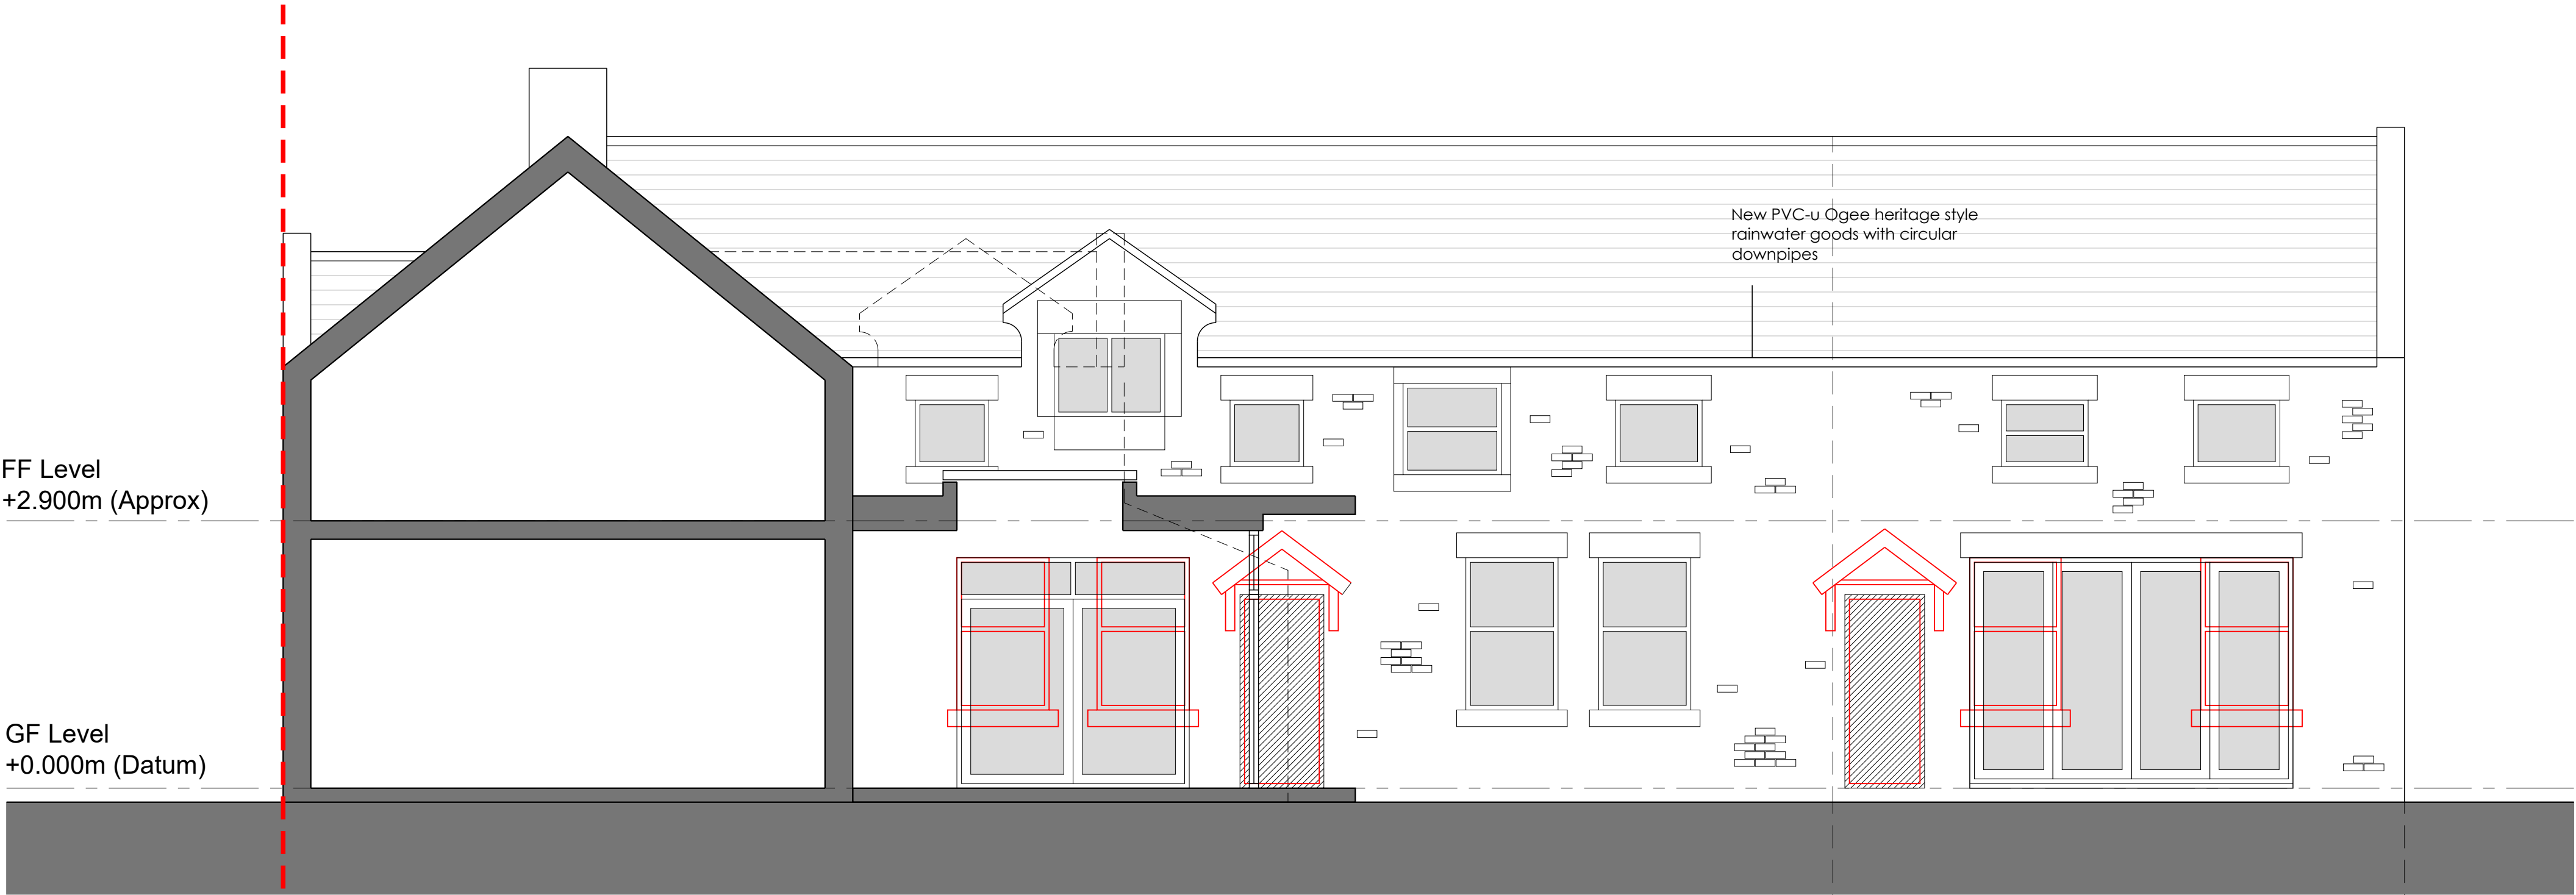

3 SECTION THROUGH NEW ENTRANCE
1:50

- MATERIALS KEY
1. BRICKWORK
 2. uPVC WINDOWS / DOORS
 3. CAST STONE CILLS AND SURROUNDS
 4. LEAD ROOF AND FLASHINGS

Existing features to be removed

Outline of building beyond

Area of wall to be infilled with new blue engineering brick to faithfully match existing

P3	01.11.2022	AF	Heritage gutters added
P2	04.10.2022	GH	Increase in height of Existing Lean To
P1	22.04.2022	AF	Issued for Planning

REV	DATE	DRW
STATUS	STAGE 3 - PLANNING	

Scale Bar 1:100
0 1 2 3 4m

CLIENT:	ALAN BLATNEY
---------	--------------

PROJECT NUMBER	217002
PROJECT	HIGH CARRS LODGE
SITE LOCATION	HIGH CARRS LODGE, RORY ROAD, LIVERPOOL L34 4HD

unit ³	22A Jordan Street, Liverpool, L1 0BP T: 0151 203 1117 E: mail@unit3-designstudio.com W: www.unit3-designstudio.com
-------------------	---

DRAWING NO.	AE-20-001		
DRAWING NAME	PROPOSED ELEVATIONS SHEET 1		
REVISION	P3	SCALE - 1:50	SHEET SIZE - A1
DATE - 12.01.21	DRAWN - AF	CHECKED - AF	