


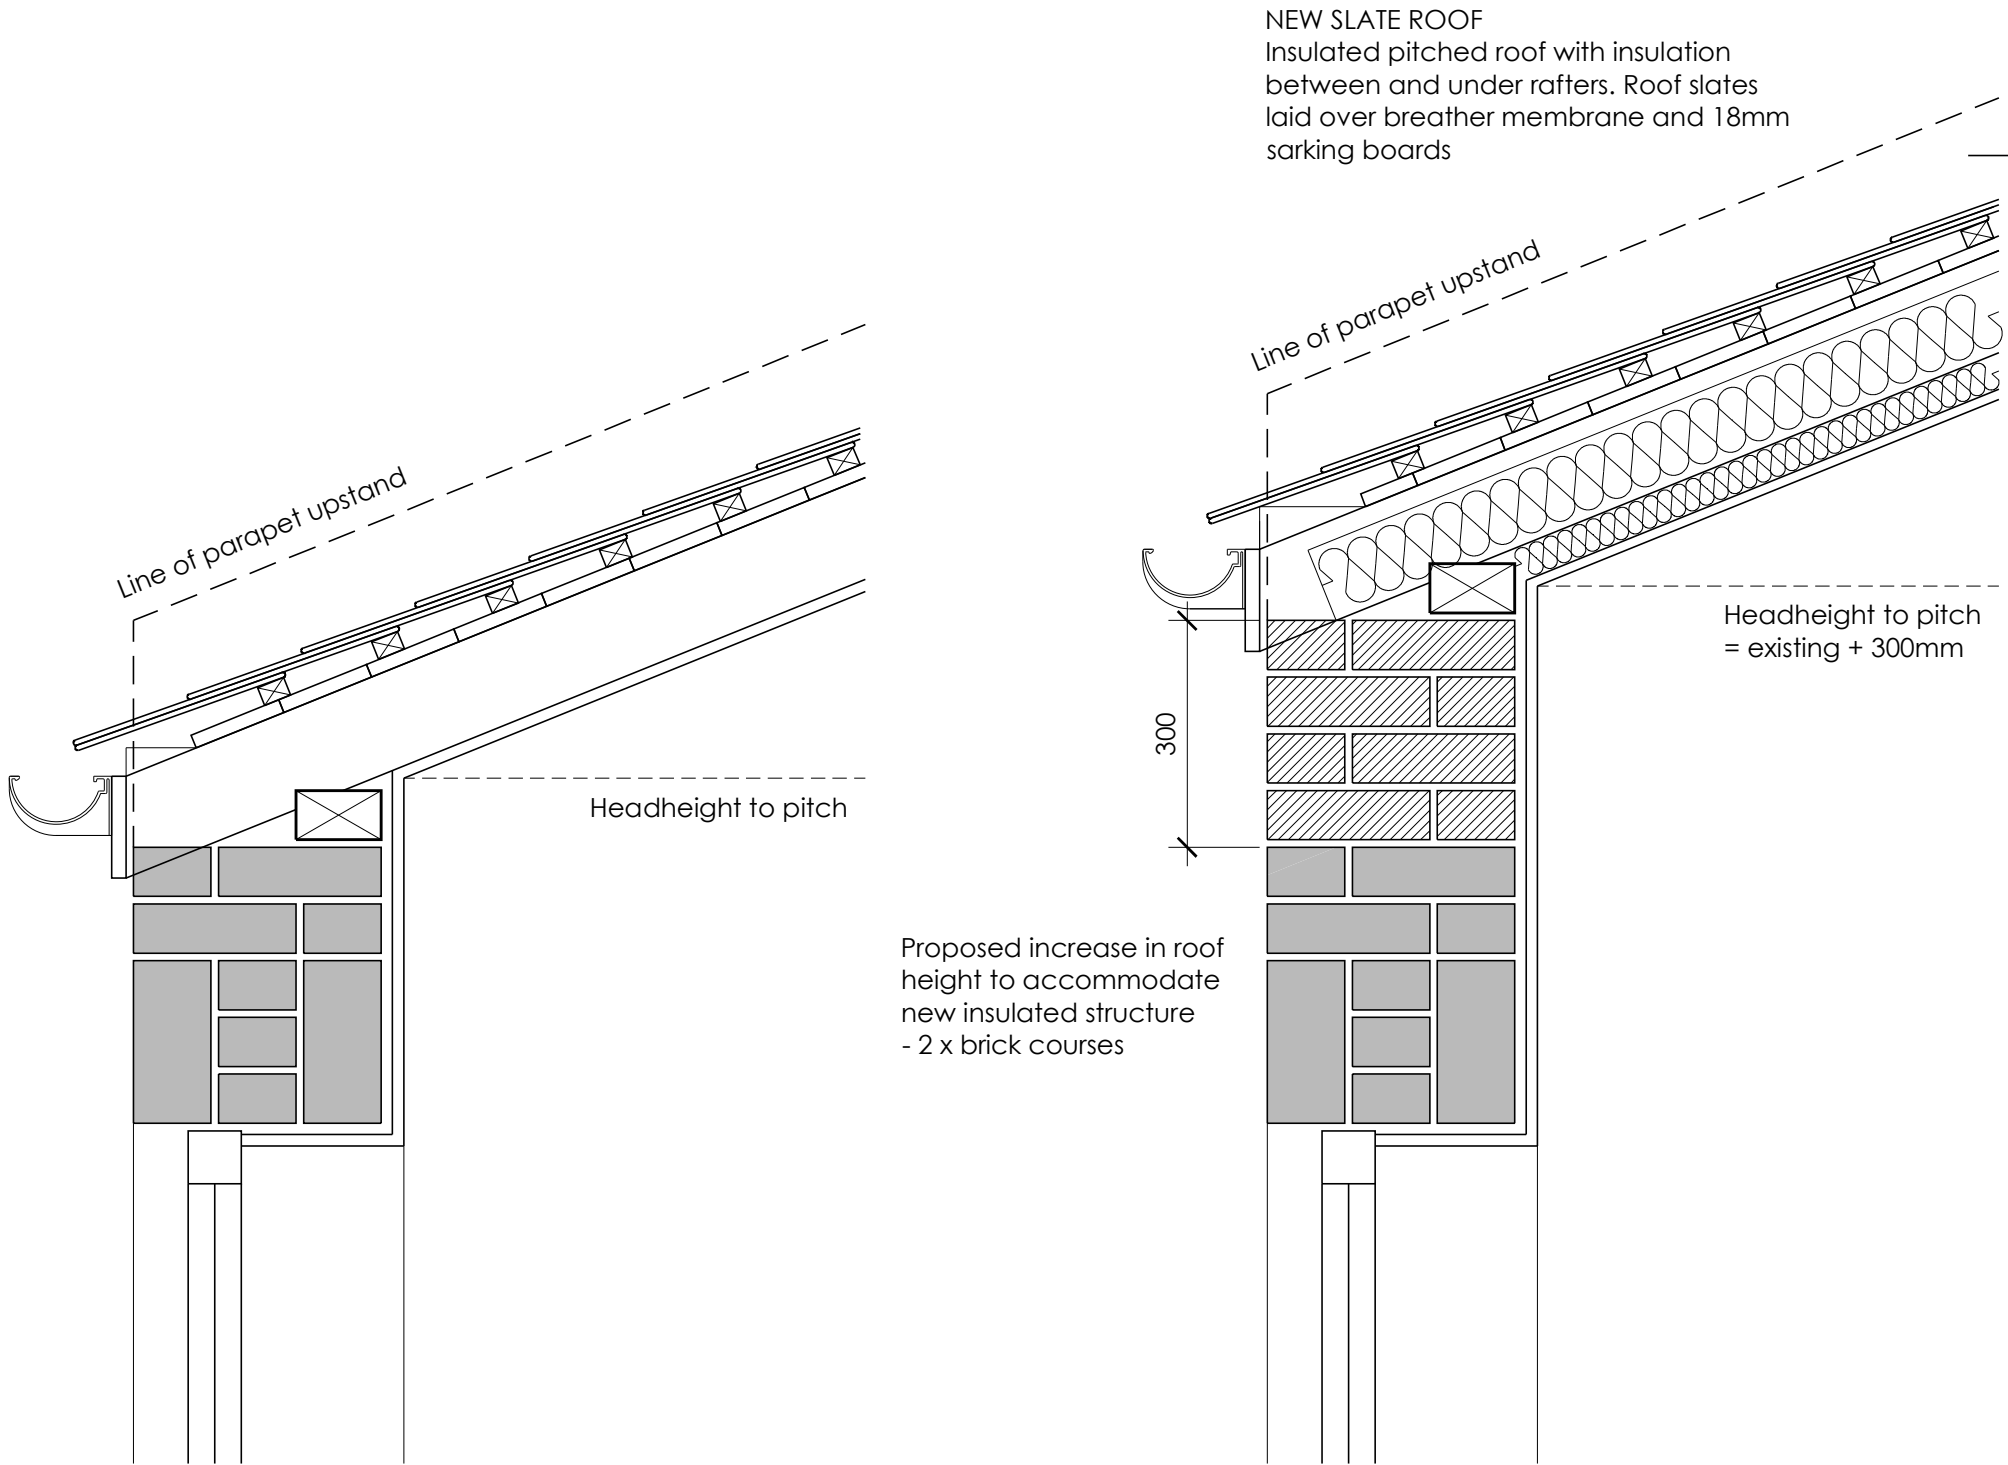

NEW SLATE ROOF
Insulated pitched roof with insulation
between and under rafters. Roof slates
laid over breather membrane and 18mm
sarking boards


Parapet to be built up in
brickwork to match existing
- 2 x brick courses
Capping to be Code 5 Lead

NOTES

ALL DIMENSIONS ARE TO BE CHECKED ON SITE. ANY DISCREPANCIES ARE TO BE REPORTED TO THE ARCHITECT BEFORE ANY WORK COMMENCES. THIS DRAWING SHALL NOT BE SCALED TO ASCERTAIN ANY DIMENSIONS WORK TO FIGURED DIMS ONLY. READ IN CONJUNCTION WITH ALL RELEVANT DETAILS, SPECIFICATIONS, CONSULTANTS , SPECIALISTS AND SUBCONTRACTORS DRAWINGS / SPECIFICATIONS. THIS DRAWING IS THE SUBJECT OF COPYRIGHT WHICH VESTS IN UNIT 3 DESIGN STUDIO LIMITED. IT IS AN INFRINGEMENT OF COPYRIGHT TO REPRODUCE THIS DRAWING, BY WHATEVER MEANS, INCLUDING ELECTRONIC, WITHOUT THE EXPRESS WRITTEN CONSENT OF UNIT 3 DESIGN STUDIO LIMITED WHICH RESERVES ALL RIGHTS

PLANNING

P1	01.11.2022	AF	Issued for Planning
REV	DATE	DRN	
STATUS		STAGE 3 - PLANNING	

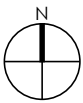

Scale Bar 1:10
0 100 200 300 400mm

CLIENT:	ALAN BLAYNEY
---------	--------------

PROJECT NUMBER	217002
PROJECT	HIGH CARRS LODGE
SITE LOCATION	HIGH CARRS LODGE, ROBY ROAD, LIVERPOOL L36 4HD



22A Jordan Street,
Liverpool,
L1 0BP

T: 0151 203 1117
E: mail@unit3-designstudio.com
w: www.unit3-designstudio.com

1 SECTION THROUGH EXISTING STRUCTURE
1:10

2 PROPOSED SECTION
1:10

DRAWING No.	AA-47-001		
DRAWING NAME	OUTRIGGER ROOF DETAILS		
REVISION	P1	SCALE - 1:10	SHEET SIZE - A3
DATE - 18.10.22		DRAWN - AF	CHECKED - AF