


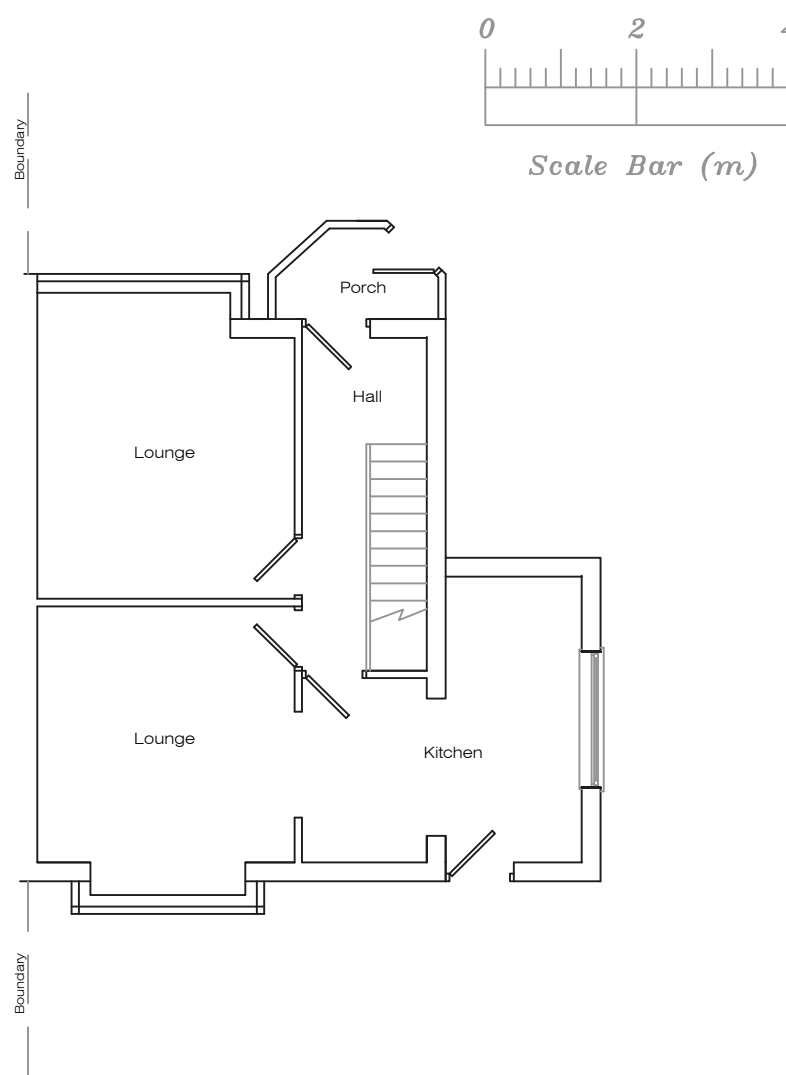

Address 12 Fairfield Avenue, L36				
Job Title Single storey side extension				
Drawing title Existing Plans				
Chkd	Appvd	date Nov '23	scale 1:100 @ A2	Dwg No. 001