


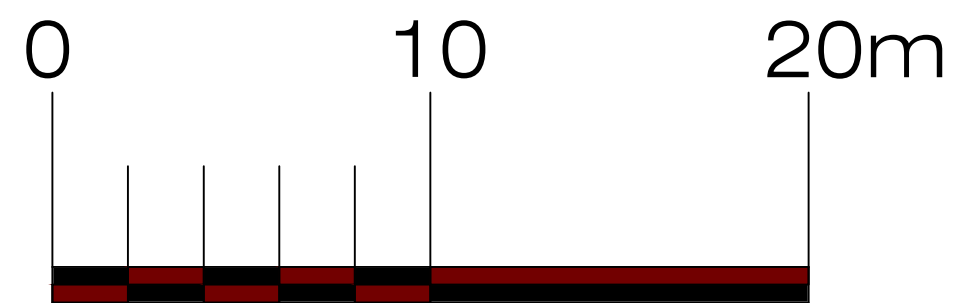


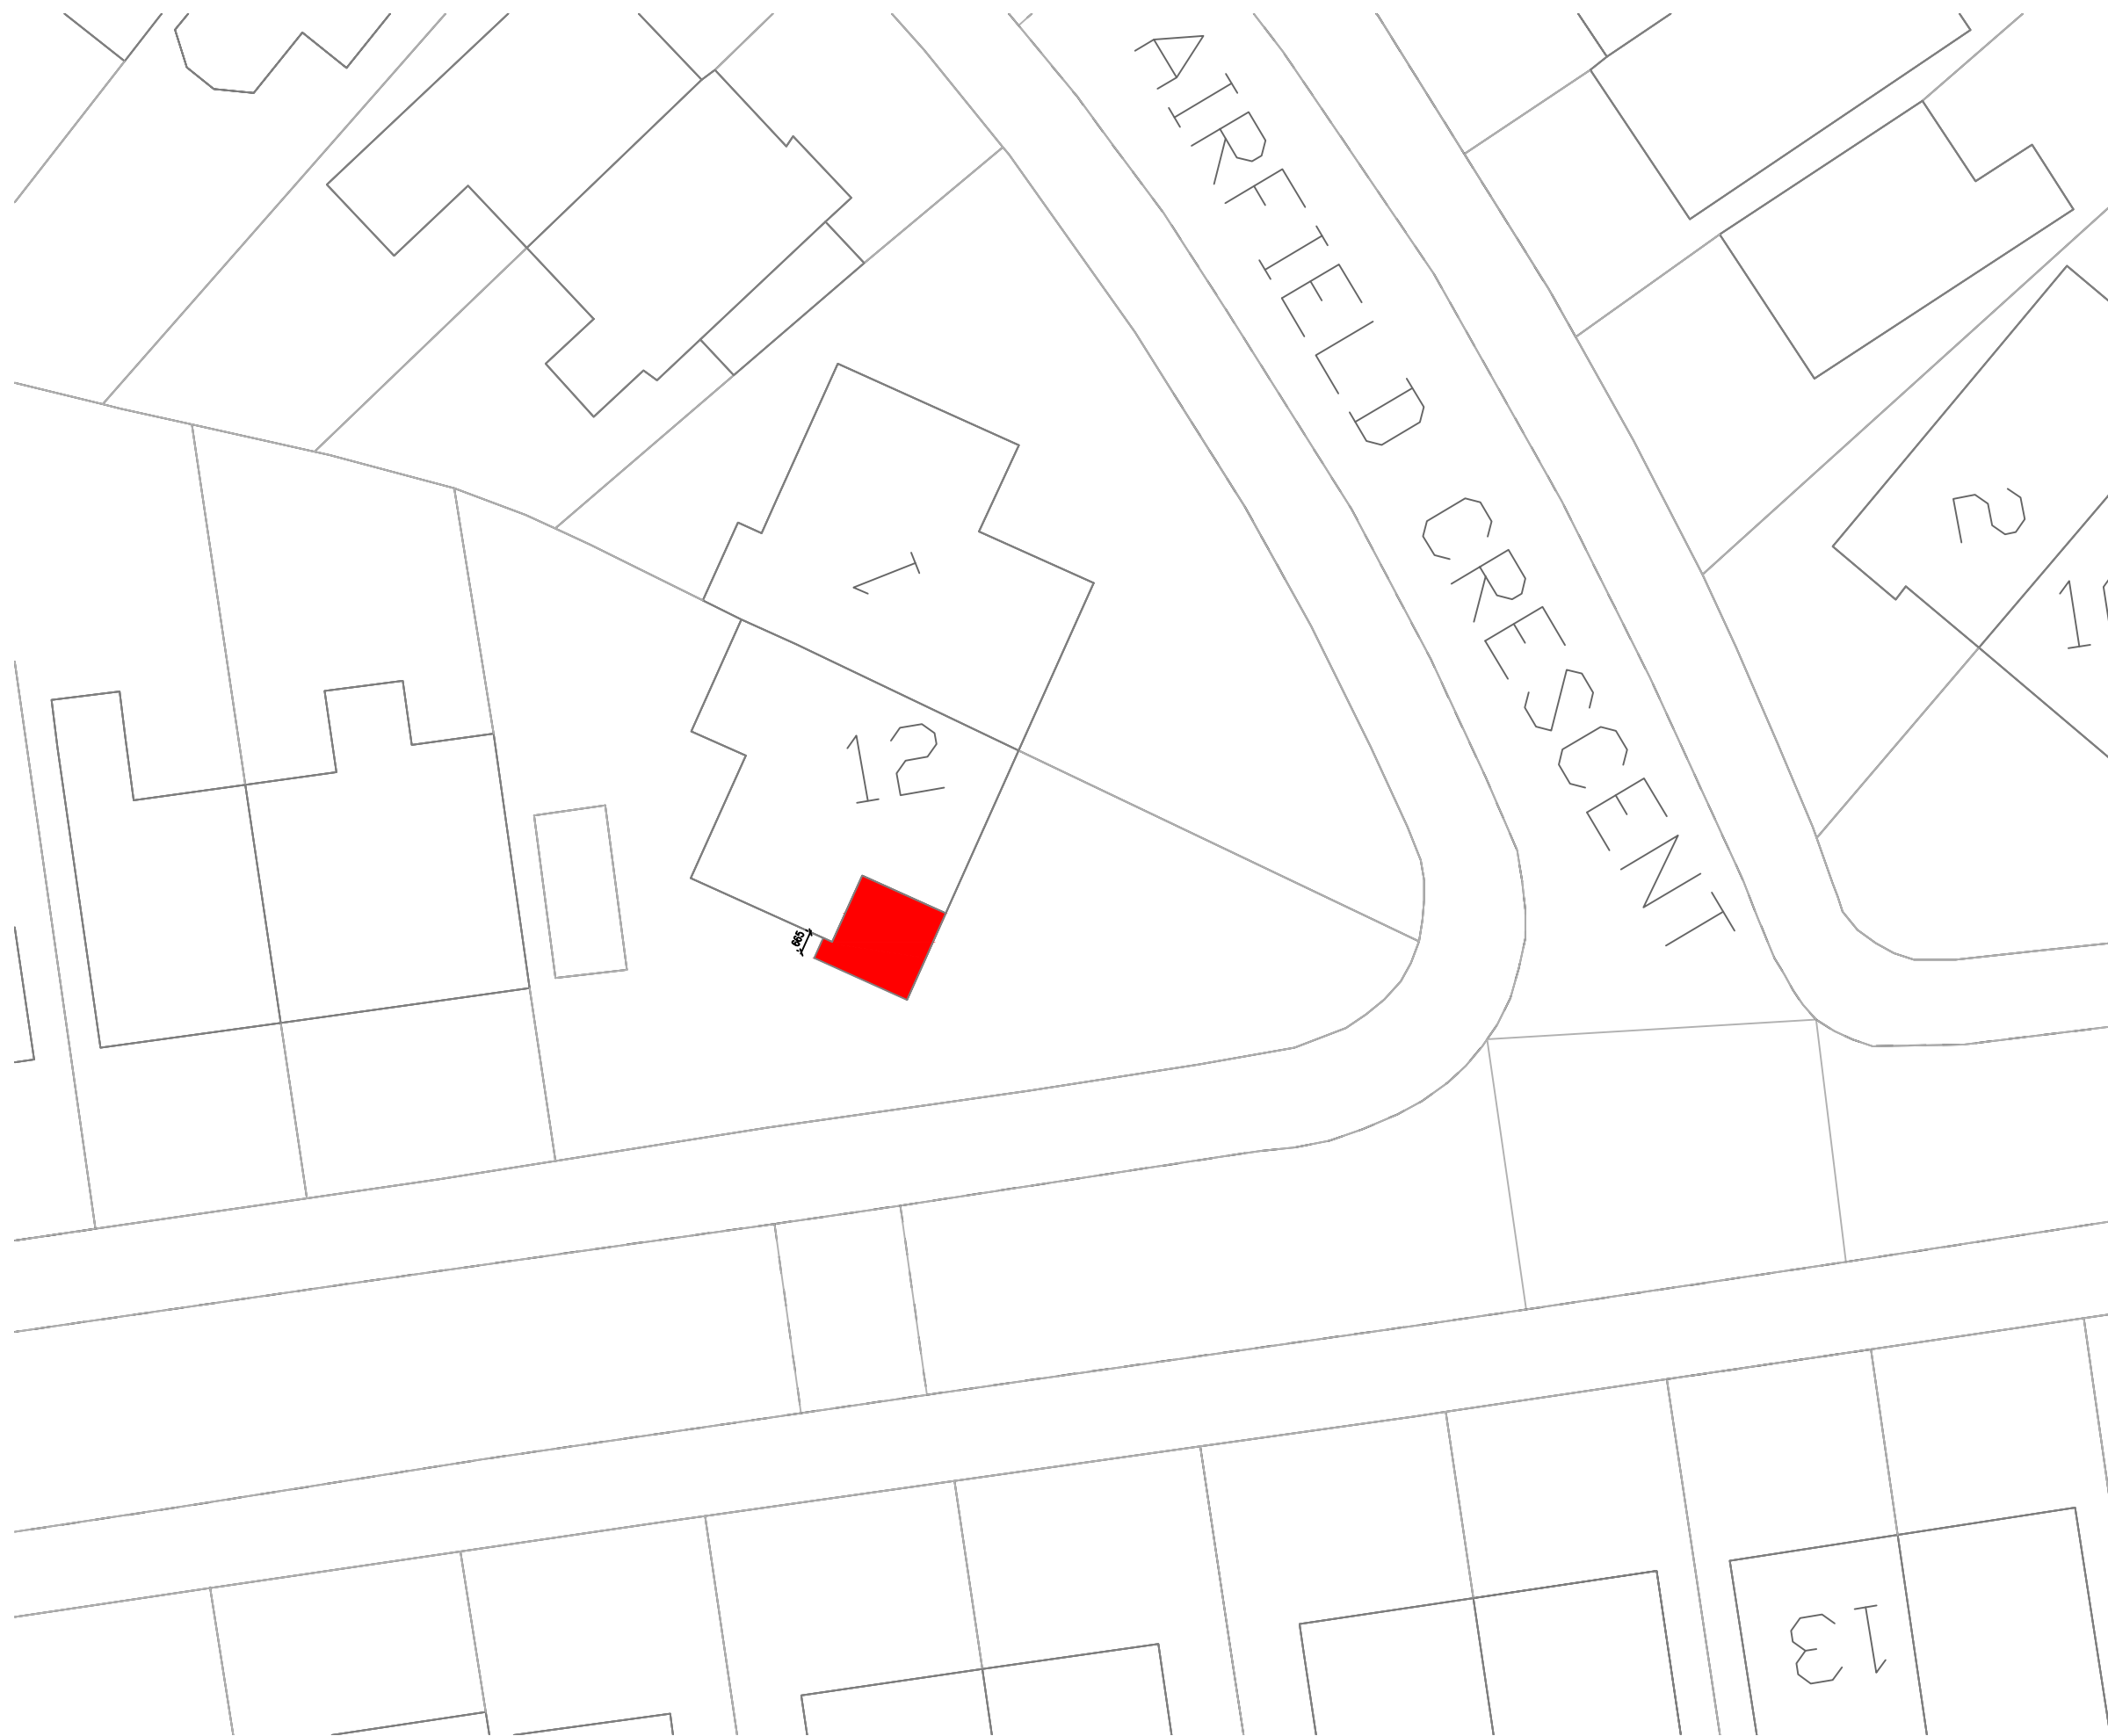

Proposed Block Plan Scale 1:200

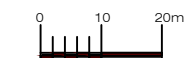

Location Plan Scale 1:1250

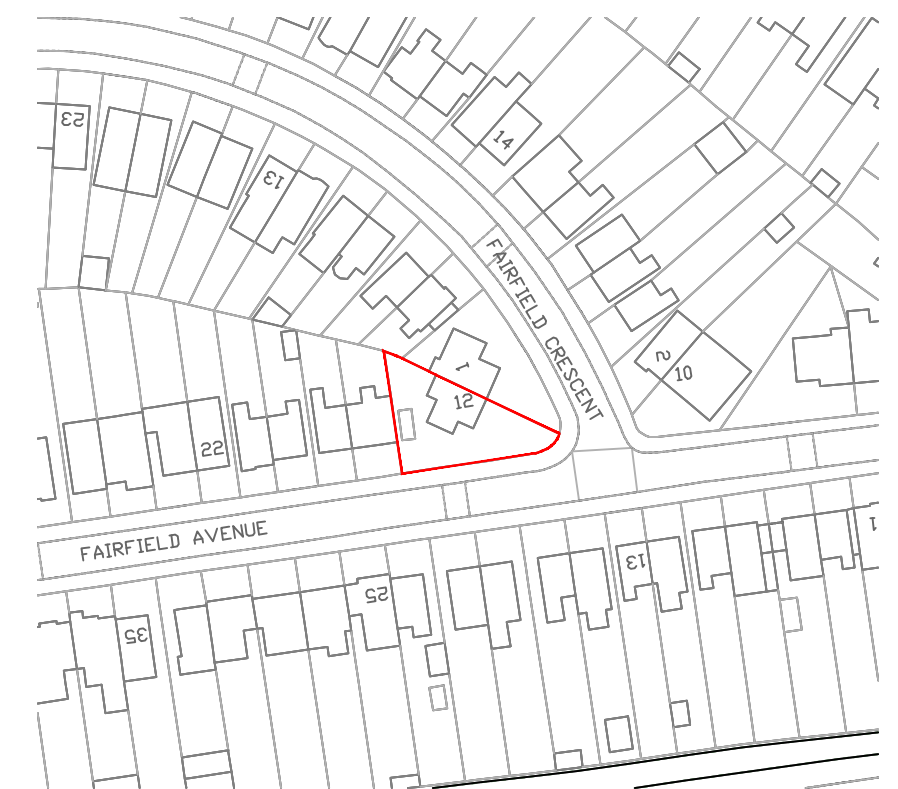

© Crown Copyright and
database rights 2022 OS
100047474

Address 12 Fairfield Avenue, L36				
Drawing title Site Location Plans				
Chkd	Appvd	date	scale 1:1250/1:200 @ A2	drawn
DRAWING No. 003				rev