


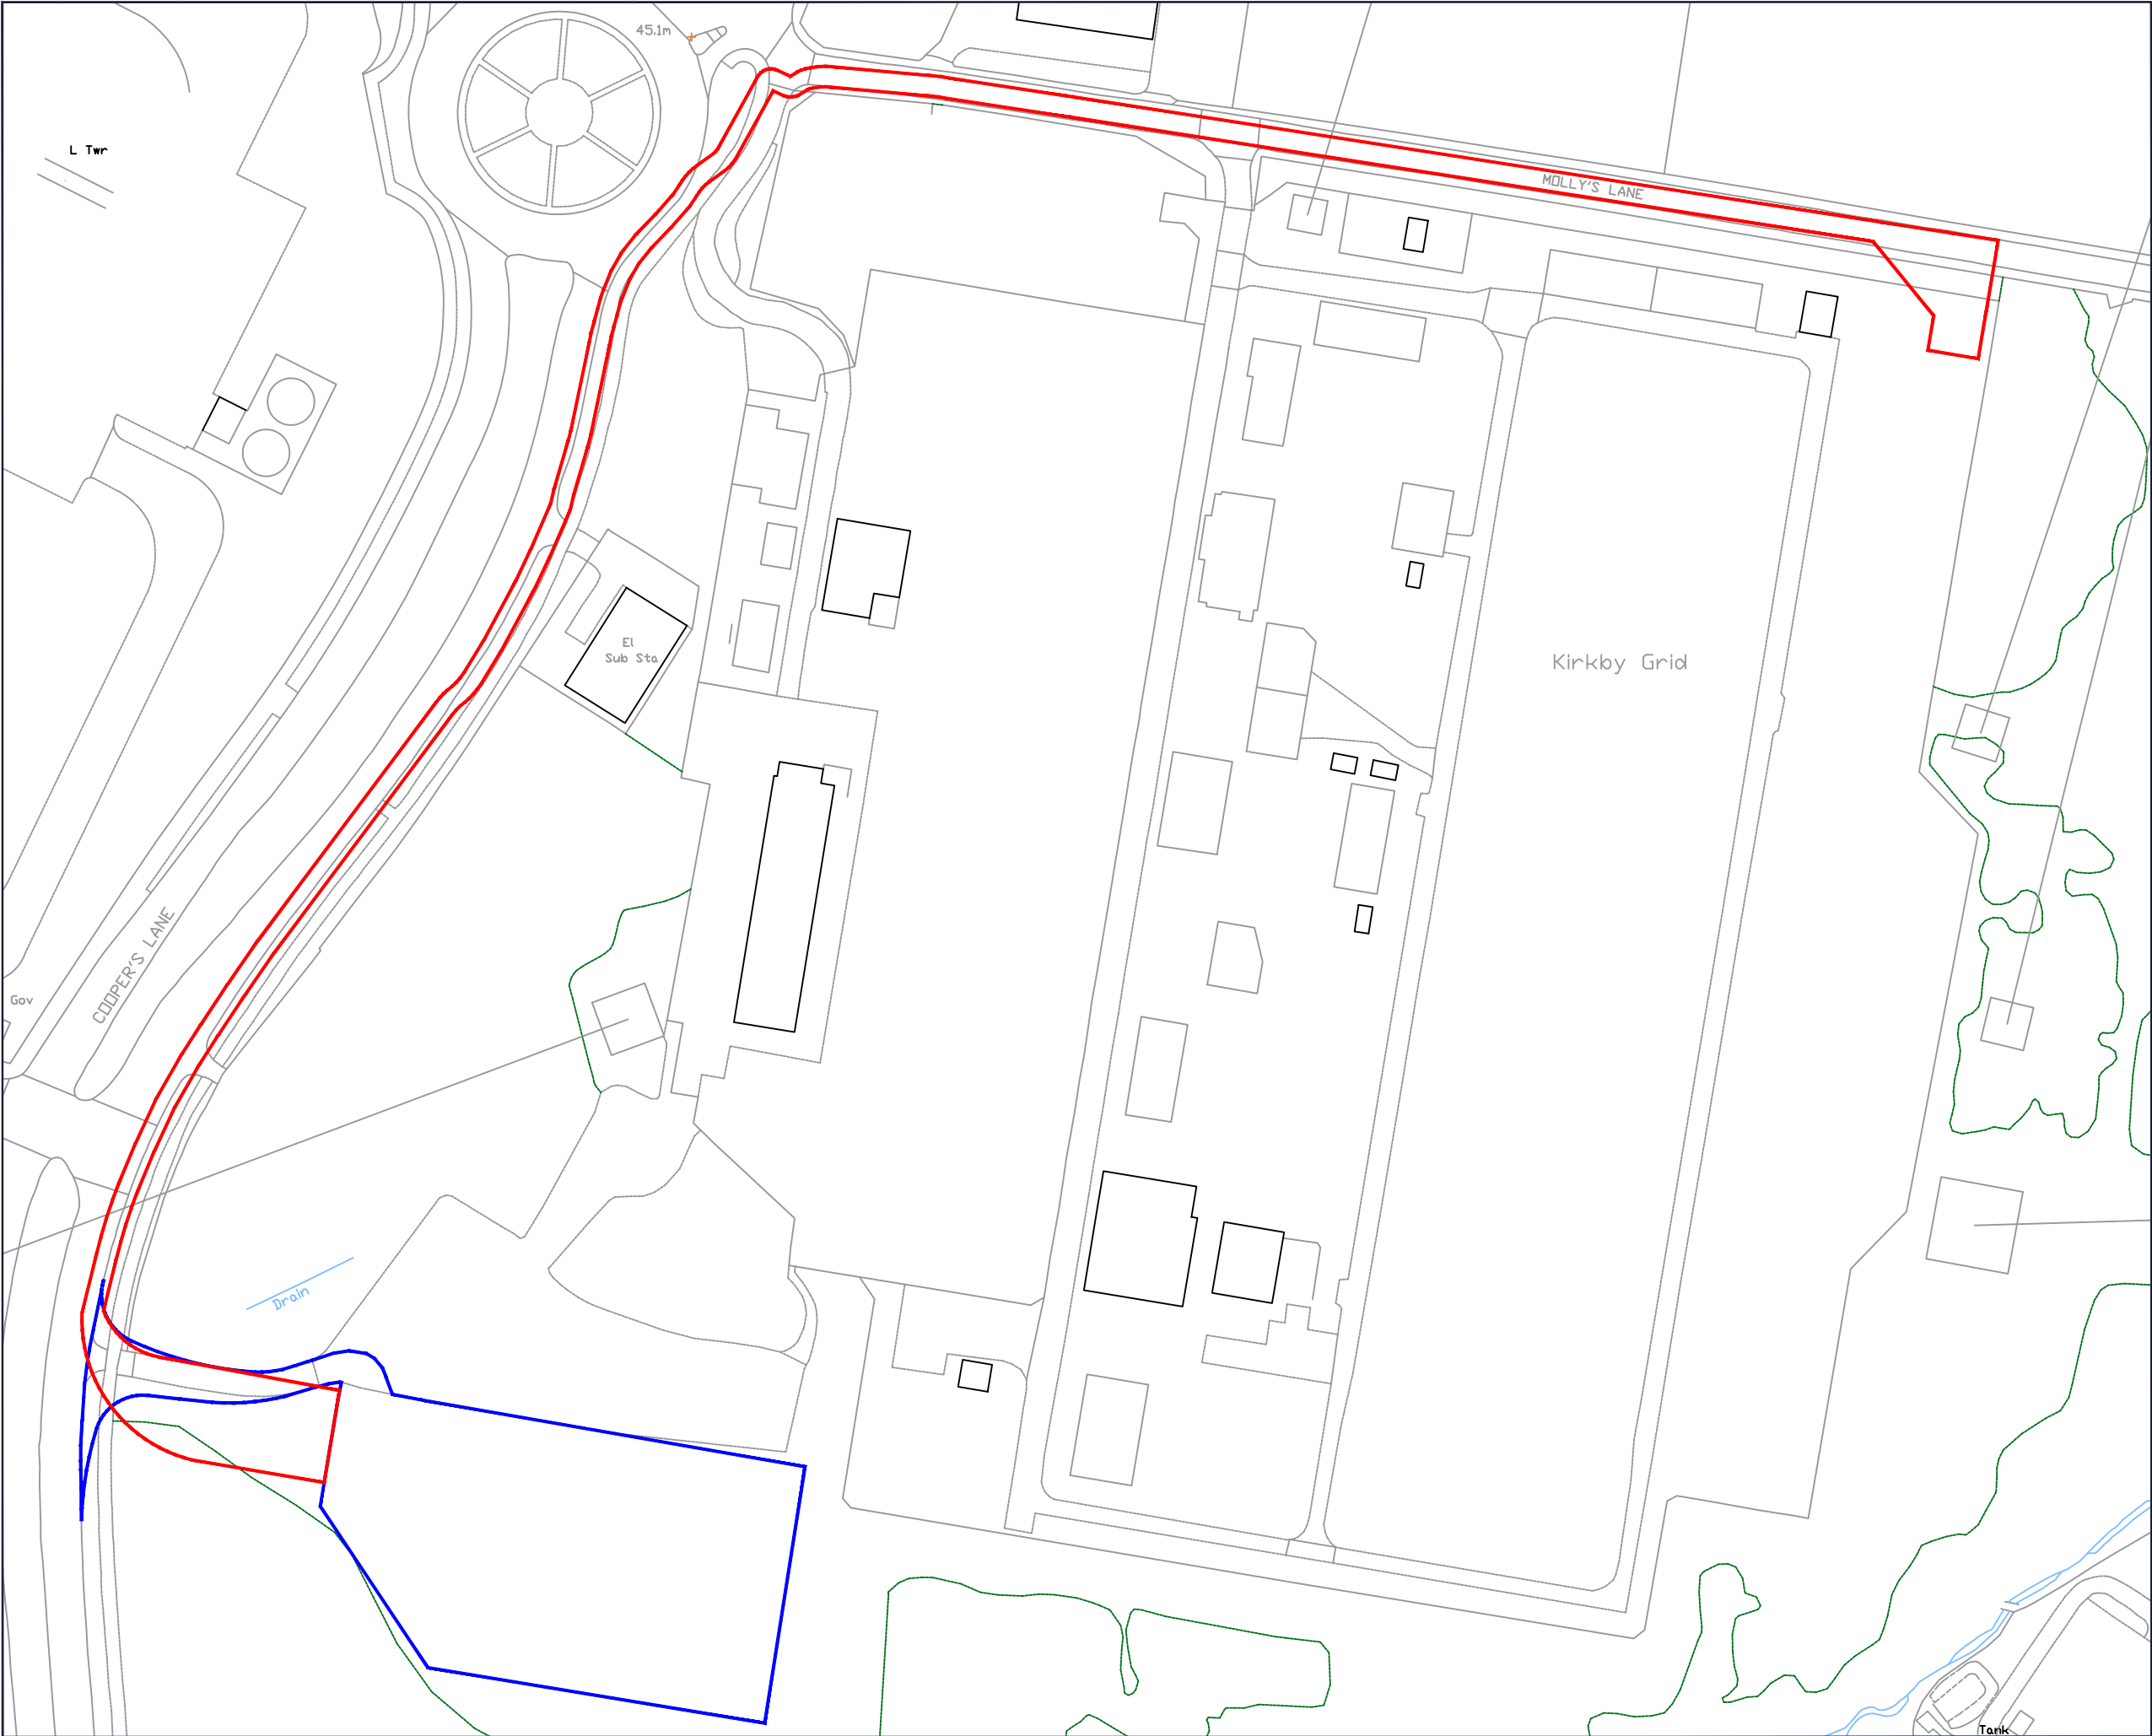

Application Boundary
3240m²

Area under Applicants
Control



0344 8700 007
axis.co.uk



Client

Pelagic Energy

Project

Kirkby BESS Grid Connection S73

Drawing Title

Statutory Plan

Scale

1:1250 @A3

Date

January 2025

Dwg no

2569-03-002

Status

--

Drawn

SK

Checked

JW

Rev

C