

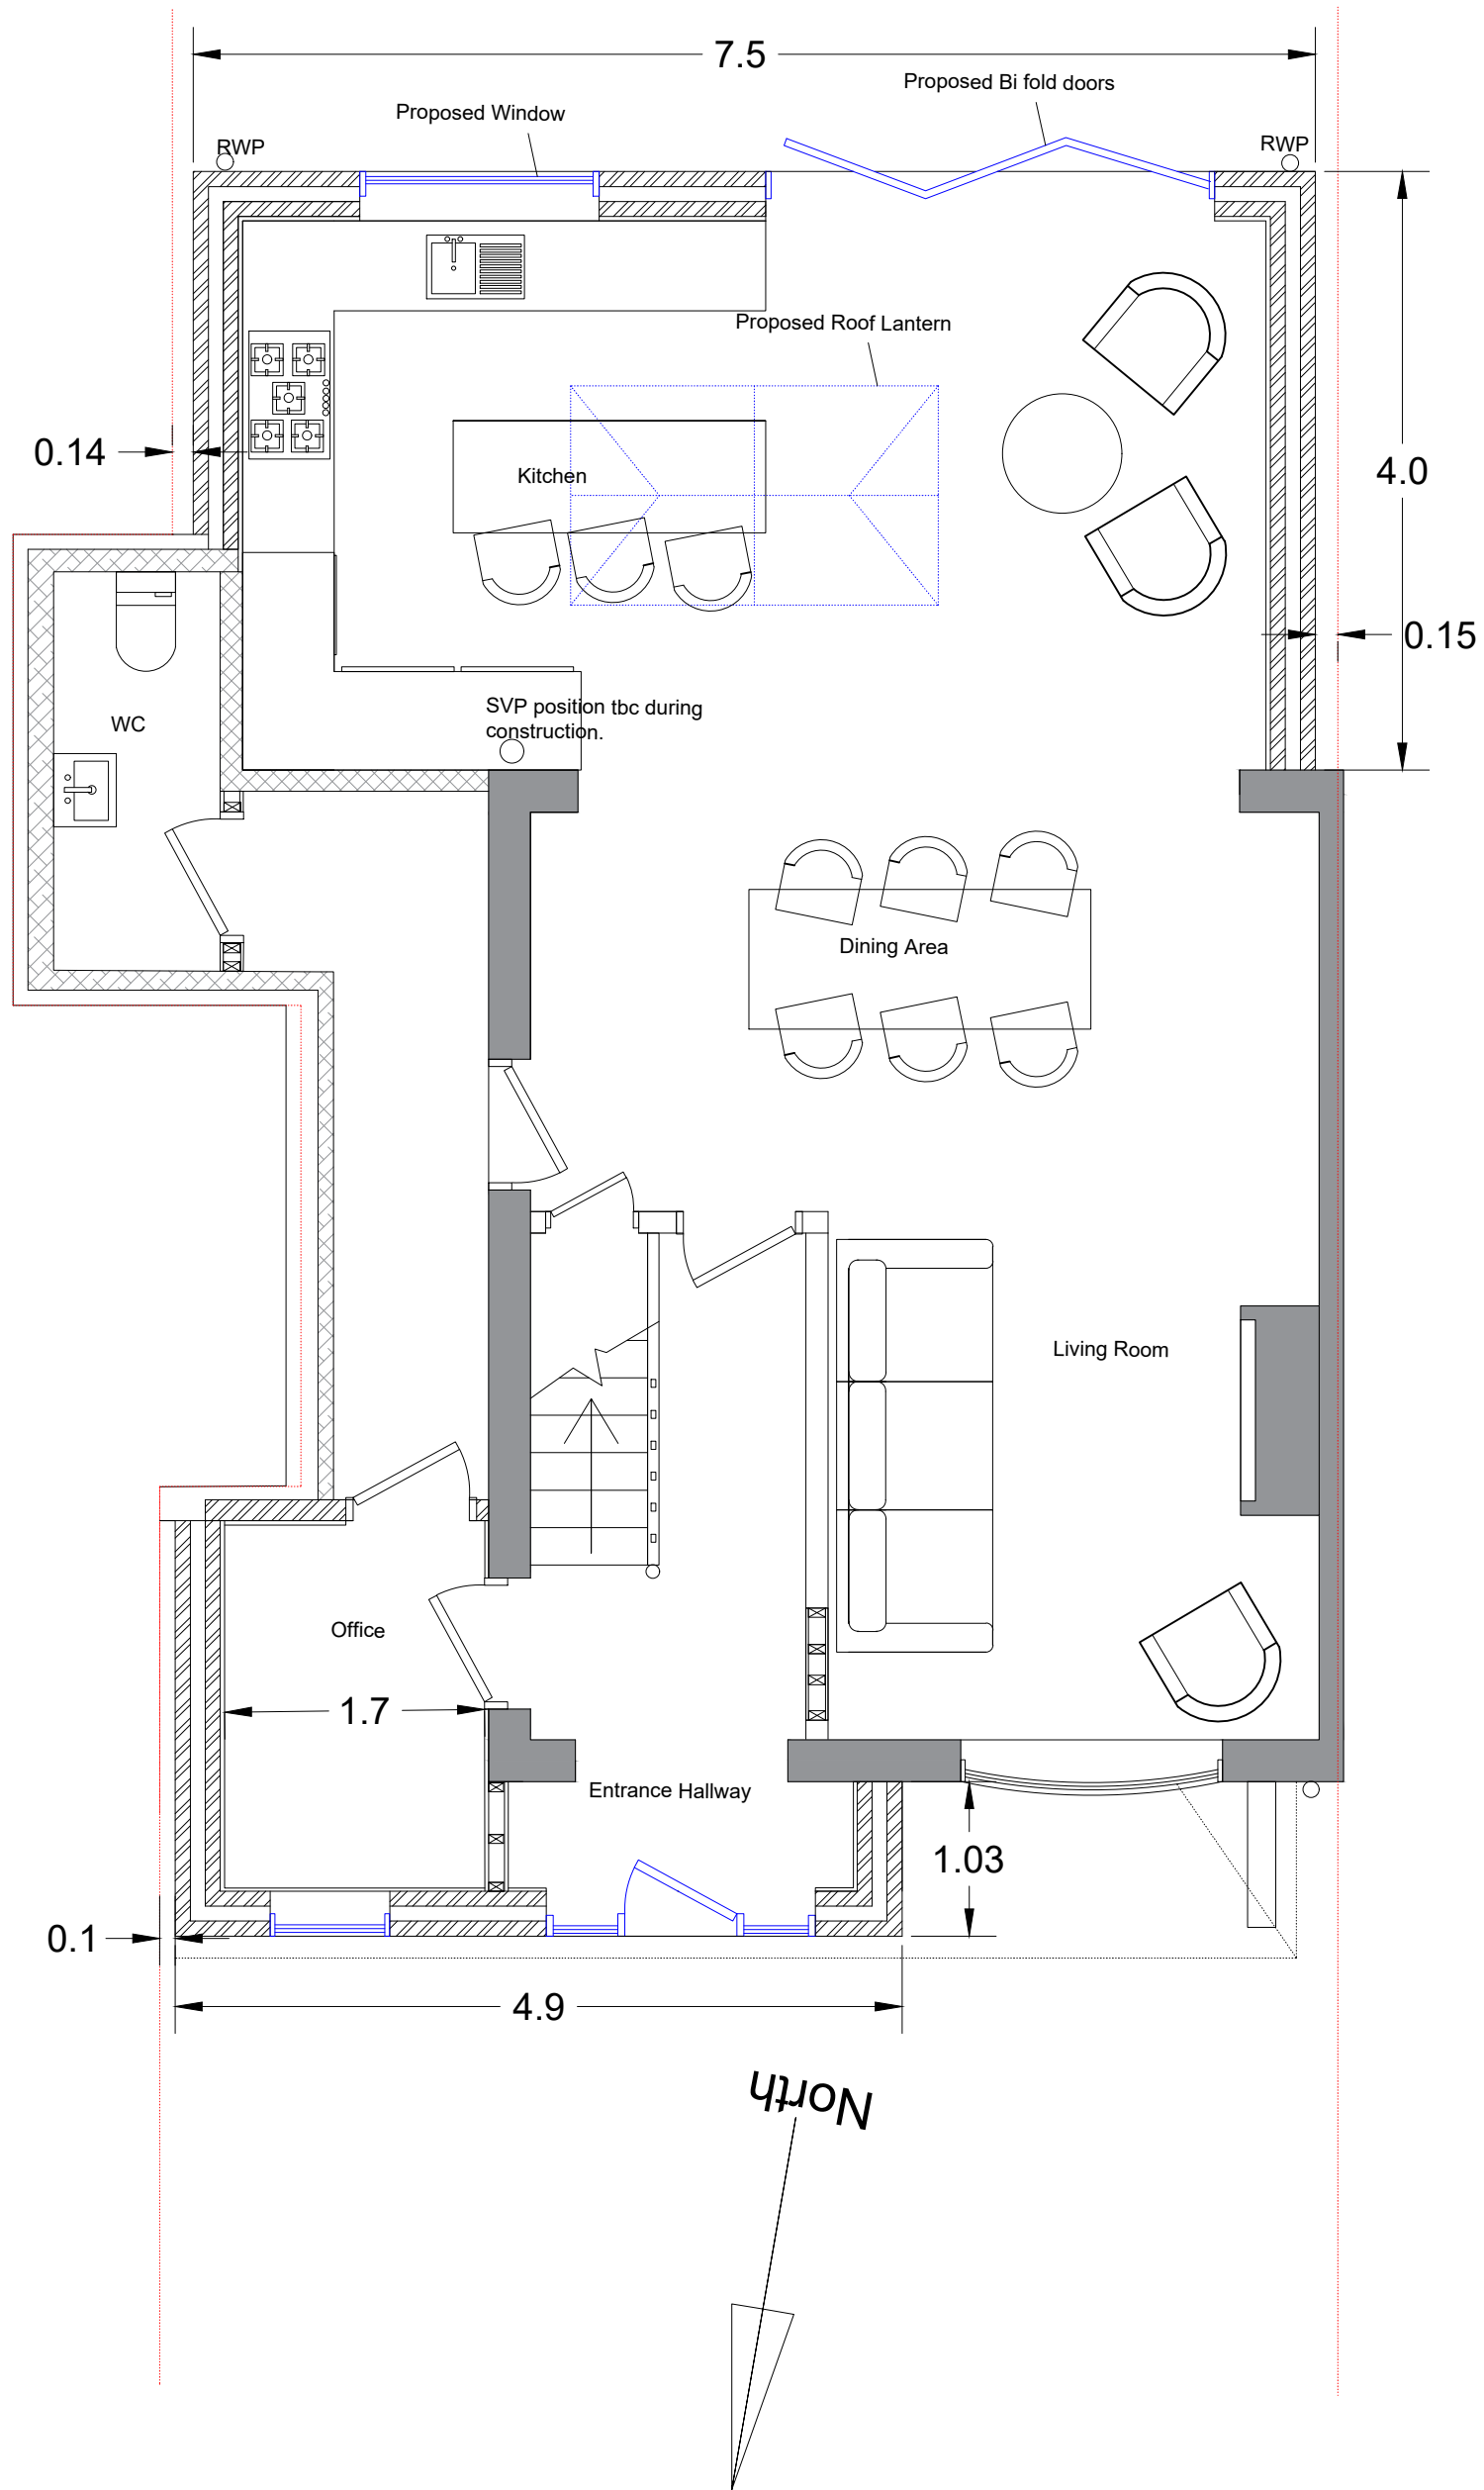


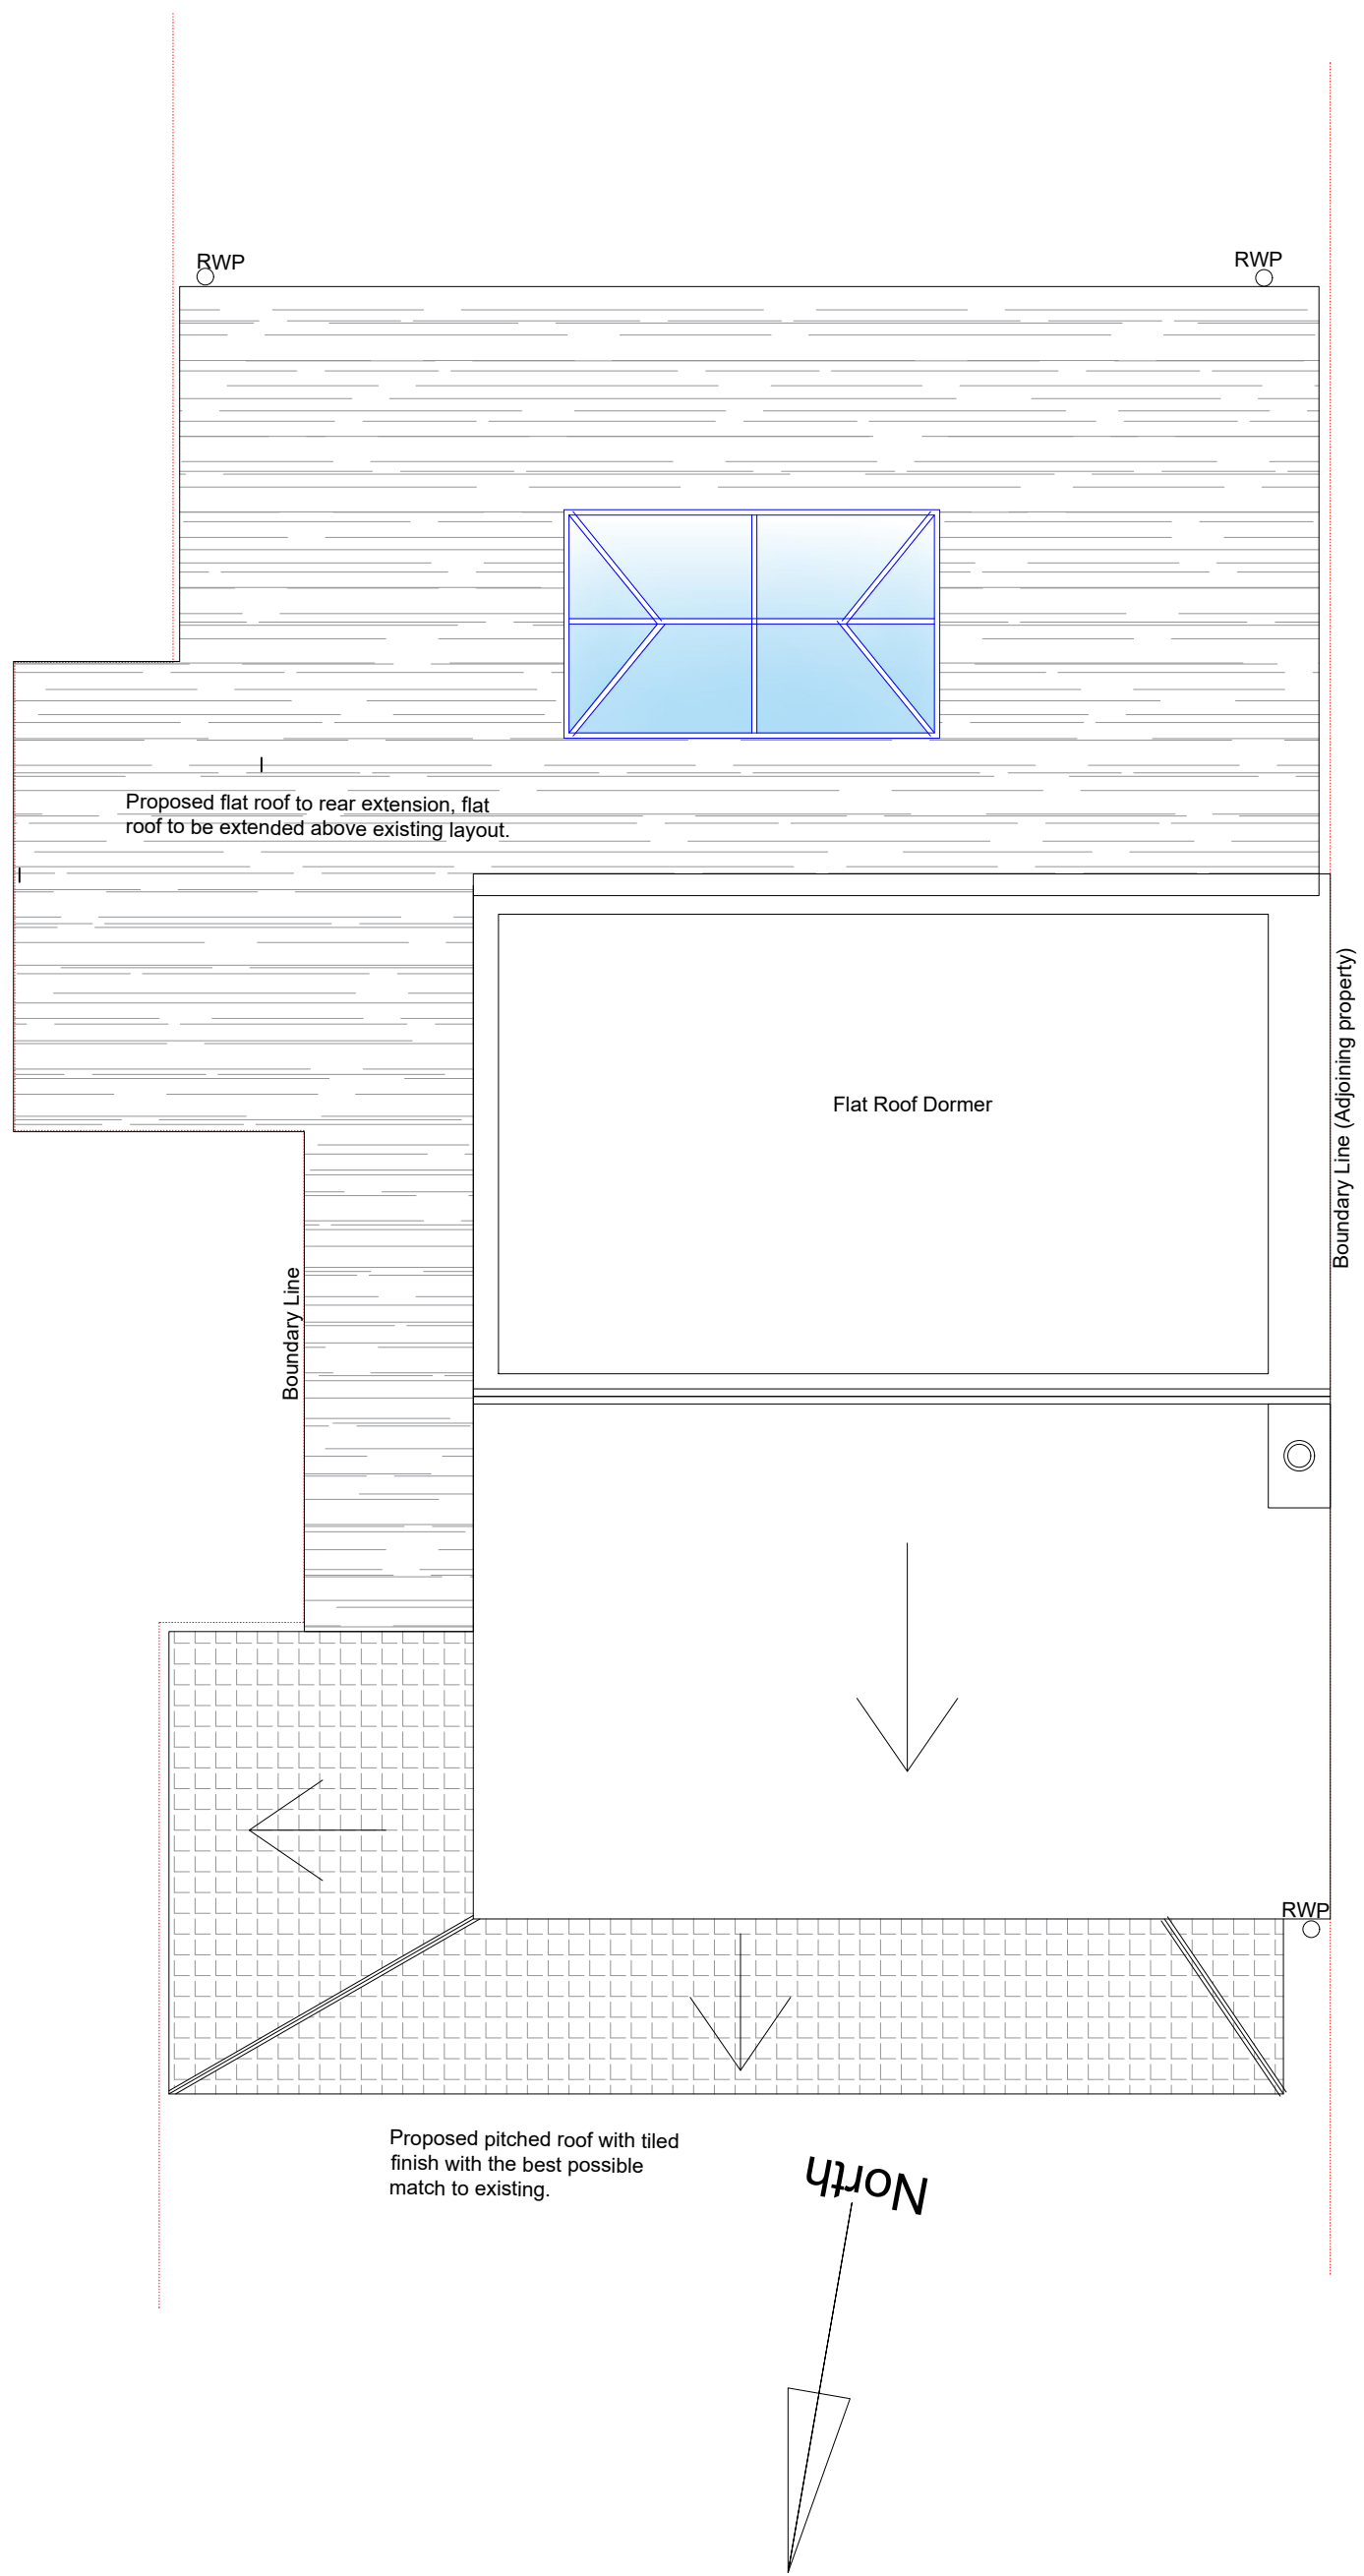

All works to conform to the Building Regulations 2010 and to the satisfaction of the building control officer.

All dimensions are approximate only and it is the contractor's responsibility to check all measurements on site and carry out the setting out. This drawing is to provide guidance it is the contractors responsibility to ensure all works adhere to the British standards.
All structural requirements to be as per the structural engineers detail.

The owner of the property should be aware of their responsibilities and the neighboring properties rights under the party wall act 1996.

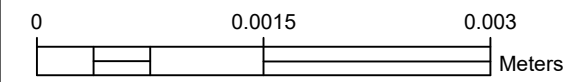

Address
46 Sugar Lane
Prescott
L34 0ER

Status
Planning application

DWG No. FL100/PRO/02

Client
Michael Turley

Do not Scale

Drawing Title
Proposed Plan - Rear single
storey extension with a front
extension porch replacement

Scale 1:50 / A1

Rev A - Initial Layout

Revision - A

Melia Design
Scarisbrick
L40 9AB
07393 297313