


NOTES

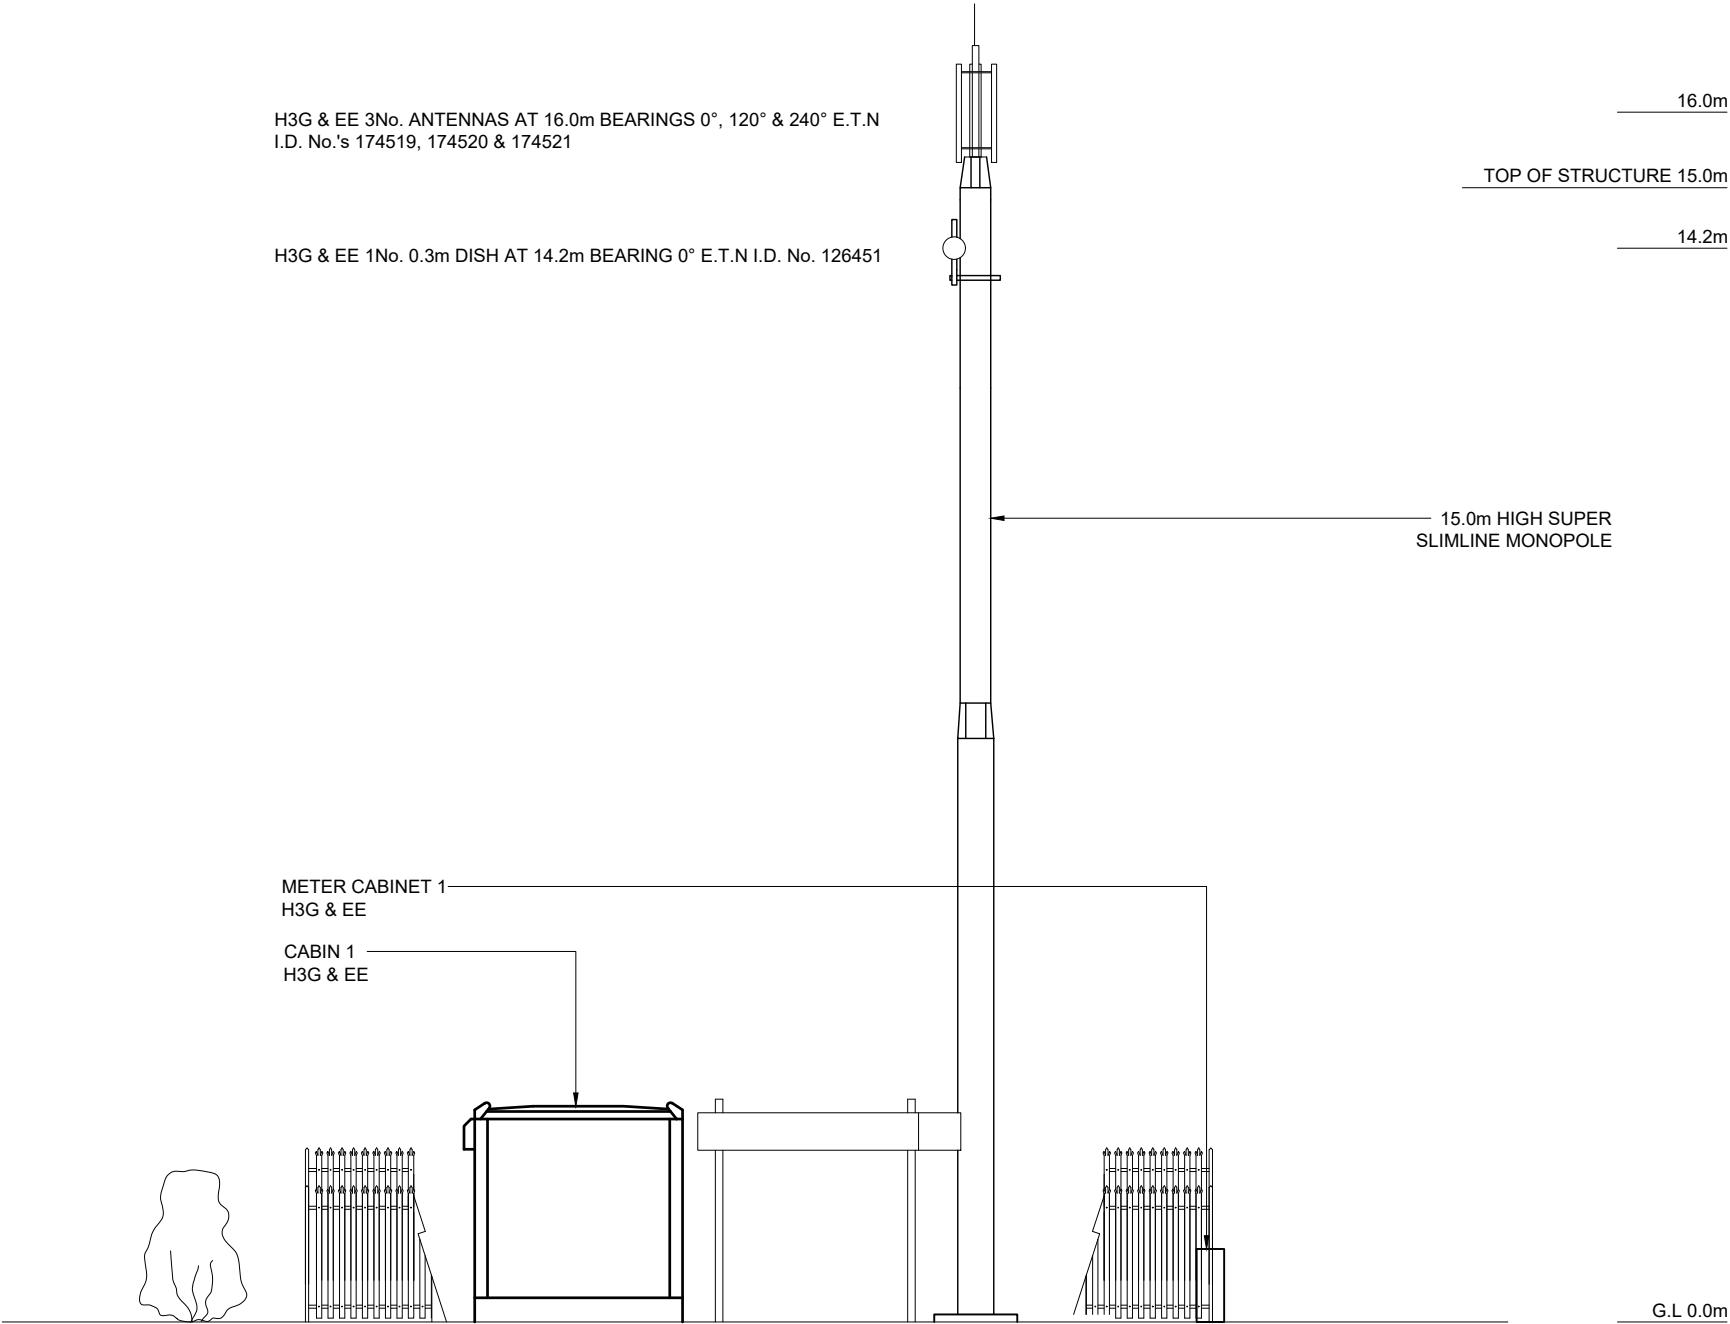

	PROJ No			
	PROJ No			
	PROJ No			
	PROJ No			
1	PROJ No 181684 CONVERSION	12/05/16	PS	PS
0	PROJ No 0 O DRIVE MIGRATION	28/05/11	IM	IM
ISS	REVISION	DATE	DRN	APP

C:\Drawing Logo\Drawing Logo.jpg

Crawley Court, Winchester, Hampshire, SO21 2QA
Tel. 01962 823434, Fax. 01962 822378

SITE No 1495555
J & L SUPPLIES
J & L SUPPLIES
11A CADDICK ROAD
SOUTH KNOWSLEY
MERSEYSIDE
L34 9HP

NGR SJ 42973 96090

OS GRID 342973 396090

TITLE
ELEVATION
EXISTING
NORTH WEST

SCALE 1:100

DRAWN	IM	28/05/11
APPROVED	PS	12/05/16

DRG No.	Sheet 1 of 1	Rev
1495555-00-002-MD001		1