

NOTE:
PROPOSED RRZZVV-65B-R6N43
ANTENNAS TO BE MOUNTED USING
STANDARD FIXED TOP BRACKETS

PROPOSED BTEE
3No. 4486 ERS
700/800 I.D. No.
EQU200000000656549,
EQU200000000656550 &
EQU200000000656551
(1No. PER SECTOR)

PROPOSED BTEE
3No. 4490 ERS 1800/2100
I.D. No. EQU200000000656552,
EQU200000000656553 &
EQU200000000656554
(1No. PER SECTOR)

PROPOSED BTEE
3No. 4419 ERS
2600 I.D. No.
EQU200000000656555,
EQU200000000656556 &
EQU200000000656557
(1No. PER SECTOR)

PROPOSED BTEE
3No. MK2 BOB I.D. No.
EQU200000000656558,
EQU200000000656559 &
EQU200000000656560
(1No. PER SECTOR)

H3G 3No.
RD0448 1800/2100 MHA
I.D. No. EQU900525187,
EQU900525188 &
EQU900525189
TO BE RELOCATED
(1No. PER SECTOR)

BTEE 3No.
LGP18521 1800 MHA
I.D. No. EQU900531618,
EQU900531619 &
EQU900531620
TO BE REMOVED


PROPOSED BTEE
A1 RRZZVV-65B -R6N43
AT 17.5m
0° E.T.N.
I.D. No.
EQU200000000656546

PROPOSED BTEE
A4 AIR3268
AT 19.5m
0° E.T.N.
I.D. No.
EQU200000000656567

H3G E1
742234 AT 16.0m
0° E.T.N.
I.D. No. EQU900172294
TO BE RELOCATED
ONTO 17.5m

PROPOSED BTEE
A2 RRZZVV-65B -R6N43
AT 17.5m
120° E.T.N.
I.D. No.
EQU200000000656547

PROPOSED BTEE
A5 AIR3268
AT 19.5m
120° E.T.N.
I.D. No.
EQU200000000656568

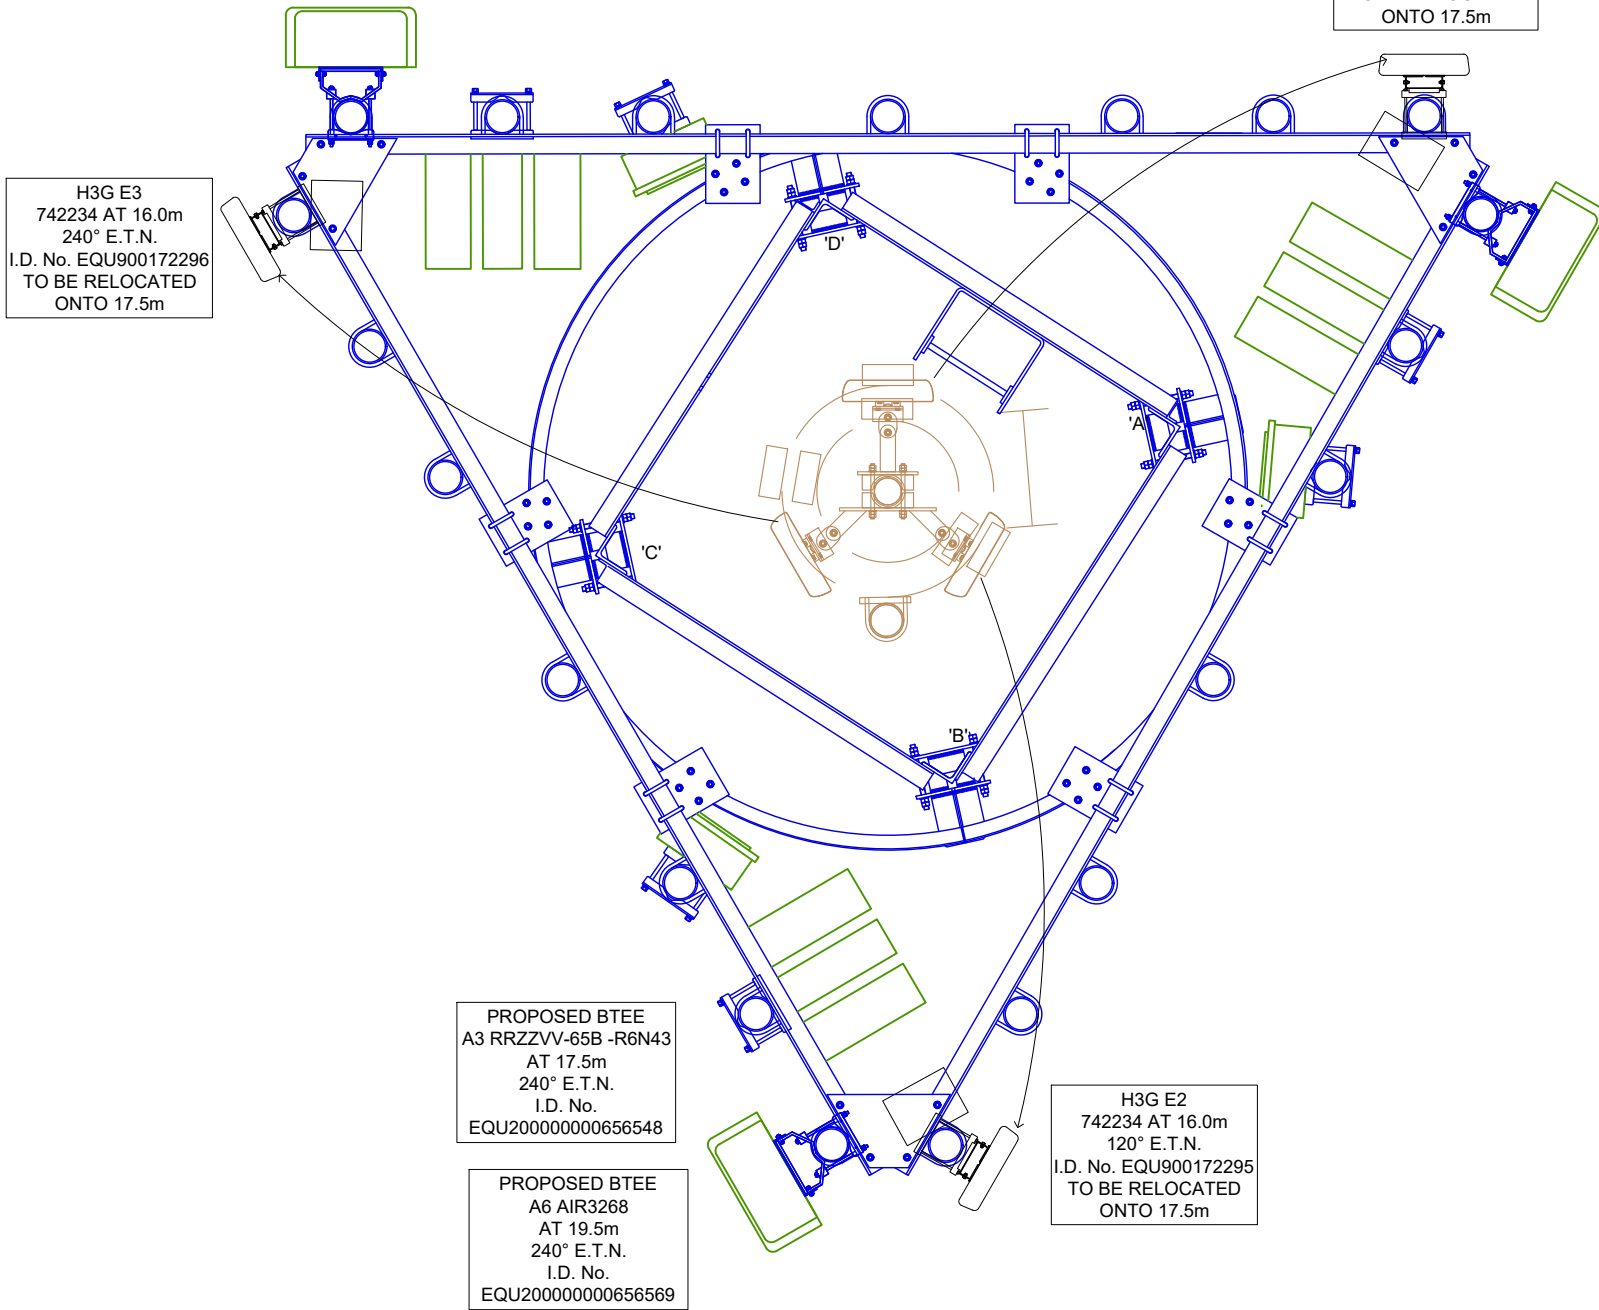

ANTENNA PLAN AT 17.5m & 19.5m

PROPOSED BTEE
A3 RRZZVV-65B -R6N43
AT 17.5m
240° E.T.N.
I.D. No.
EQU200000000656548

PROPOSED BTEE
A6 AIR3268
AT 19.5m
240° E.T.N.
I.D. No.
EQU200000000656569

H3G E2
742234 AT 16.0m
120° E.T.N.
I.D. No. EQU900172295
TO BE RELOCATED
ONTO 17.5m

NOTES

PROJECT No. COL.MOD.UK.0003509

CELL No. 95555

3	COL.MOD.UK.0003509 MINOR AMEND	03/10/25	HFC	HFC
2	COL.MOD.UK.0003509 PLANNING ISSUE	23/09/25	HFC	HFC
1	181684 CONVERSION	12/05/16	PS	PS
0	0 O DRIVE MIGRATION	28/05/11	IM	IM
ISS	REVISION	DATE	DRN	APP



CELLNEX UK
R+, 4TH FLOOR, 2 BLAGRAVE STREET, READING, RG1 1AZ
Tel. 020 4526 8553

SITE No. UK-MY-005554
J & L SUPPLIES
J & L SUPPLIES
11A CADDICK ROAD
SOUTH KNOWSLEY
MERSEYSIDE
L34 9HP

NGR SJ 43066 96089

OS GRID 343066, 396089

TITLE
ANTENNA PLAN
PROPOSED
BTEE LTD

SCALE 1:25

DRAWN IM 28/05/11

APPROVED HFC 03/10/25

FEINT DETAILS INDICATE LOCATIONS RESERVED
FOR OTHER PROPOSALS WHICH MAY BE THE
SUBJECT OF SEPARATE APPLICATIONS

DRG No. Sheet 1 of 1 Rev

UKMY005554-02-151-MD003 3