



©2020 Cellnex
All rights reserved. No part of this publication may be reproduced, stored in a retrieval system or transmitted in any form or by any means (Electronic, Mechanical, Photocopying, Recording or otherwise), without the prior written consent of the Company.

NOTES

BASED UPON ORDNANCE
SURVEY DIGITAL DATA
WITH THE PERMISSION OF
THE CONTROLLER OF HIS
MAJESTY'S STATIONERY
OFFICE, © CROWN
COPYRIGHT. LICENCE NO.
AC0000806982

O.S. LANDRANGER MAP
No. 108

1	3MN095 LEGAL PLAN	31/03/25	TCS	TCS
ISS	REVISION	DATE	DRN	APP



CELLNEX UK
R+, 4TH FLOOR, 2 BLA GRAVE STREET, READING, RG1 1AZ
Tel. 020 4526 8553

SITE No 1495555
J & L SUPPLIES
J & L SUPPLIES
11A CADDICK ROAD
SOUTH KNOWSLEY
MERSEYSIDE
L34 9HP

NGR SJ 42973 96090


OS GRID

TITLE
LOCATION PLAN


SCALE SEE DRAWING

DRAWN	TCS	28/03/25
APPROVED	TCS	31/03/25

DRG No.	Sheet 1 of 1	Rev
1495555-00-004-ML001		1

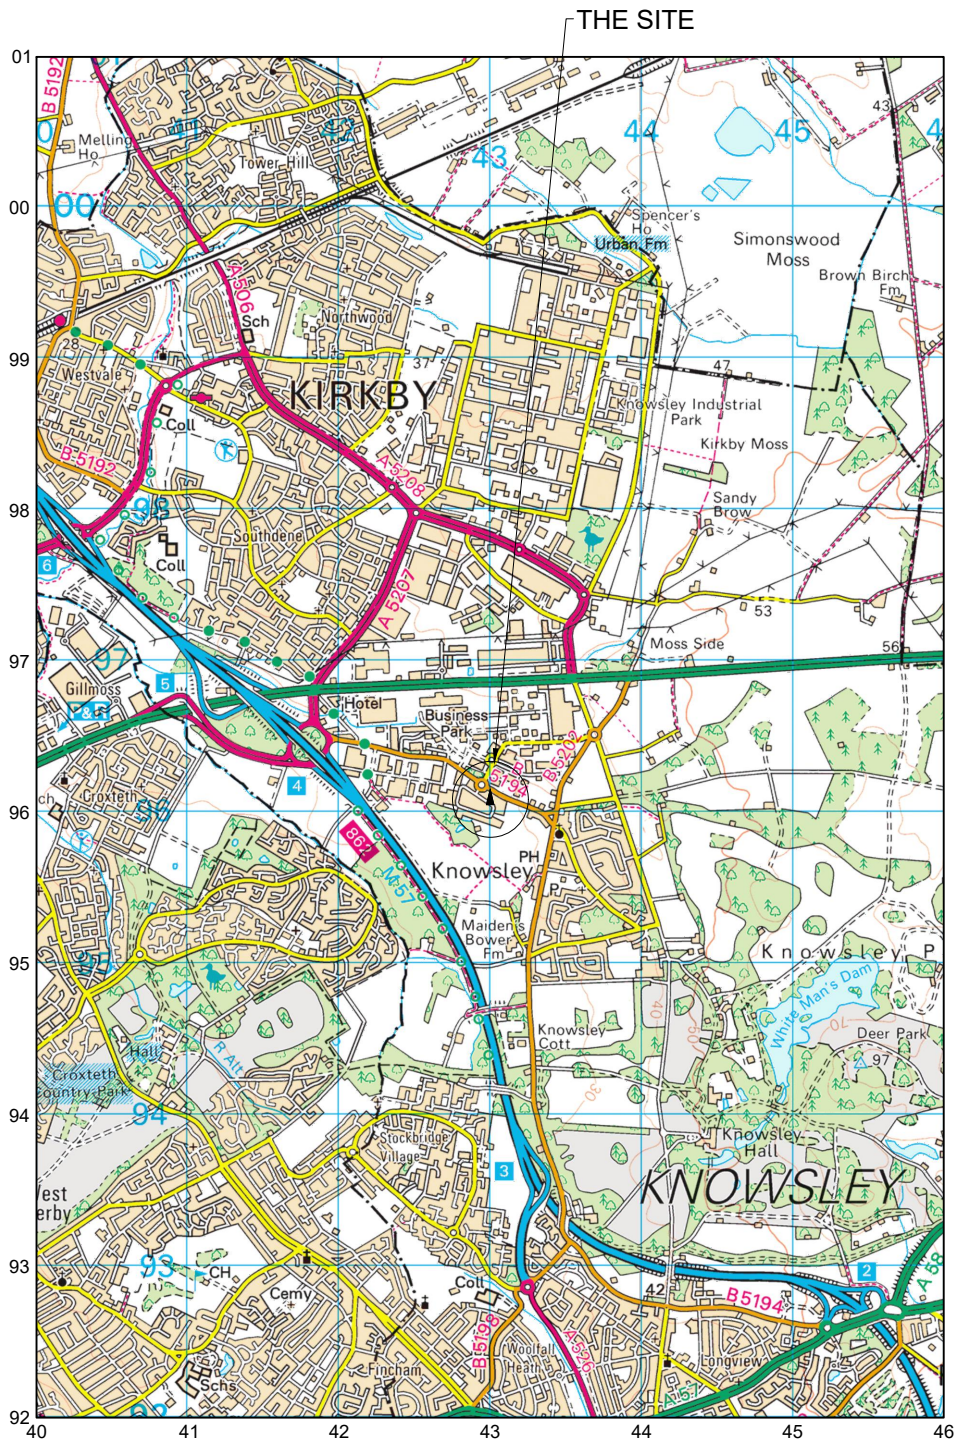

LOCATION PLAN
SCALE 1:50,000

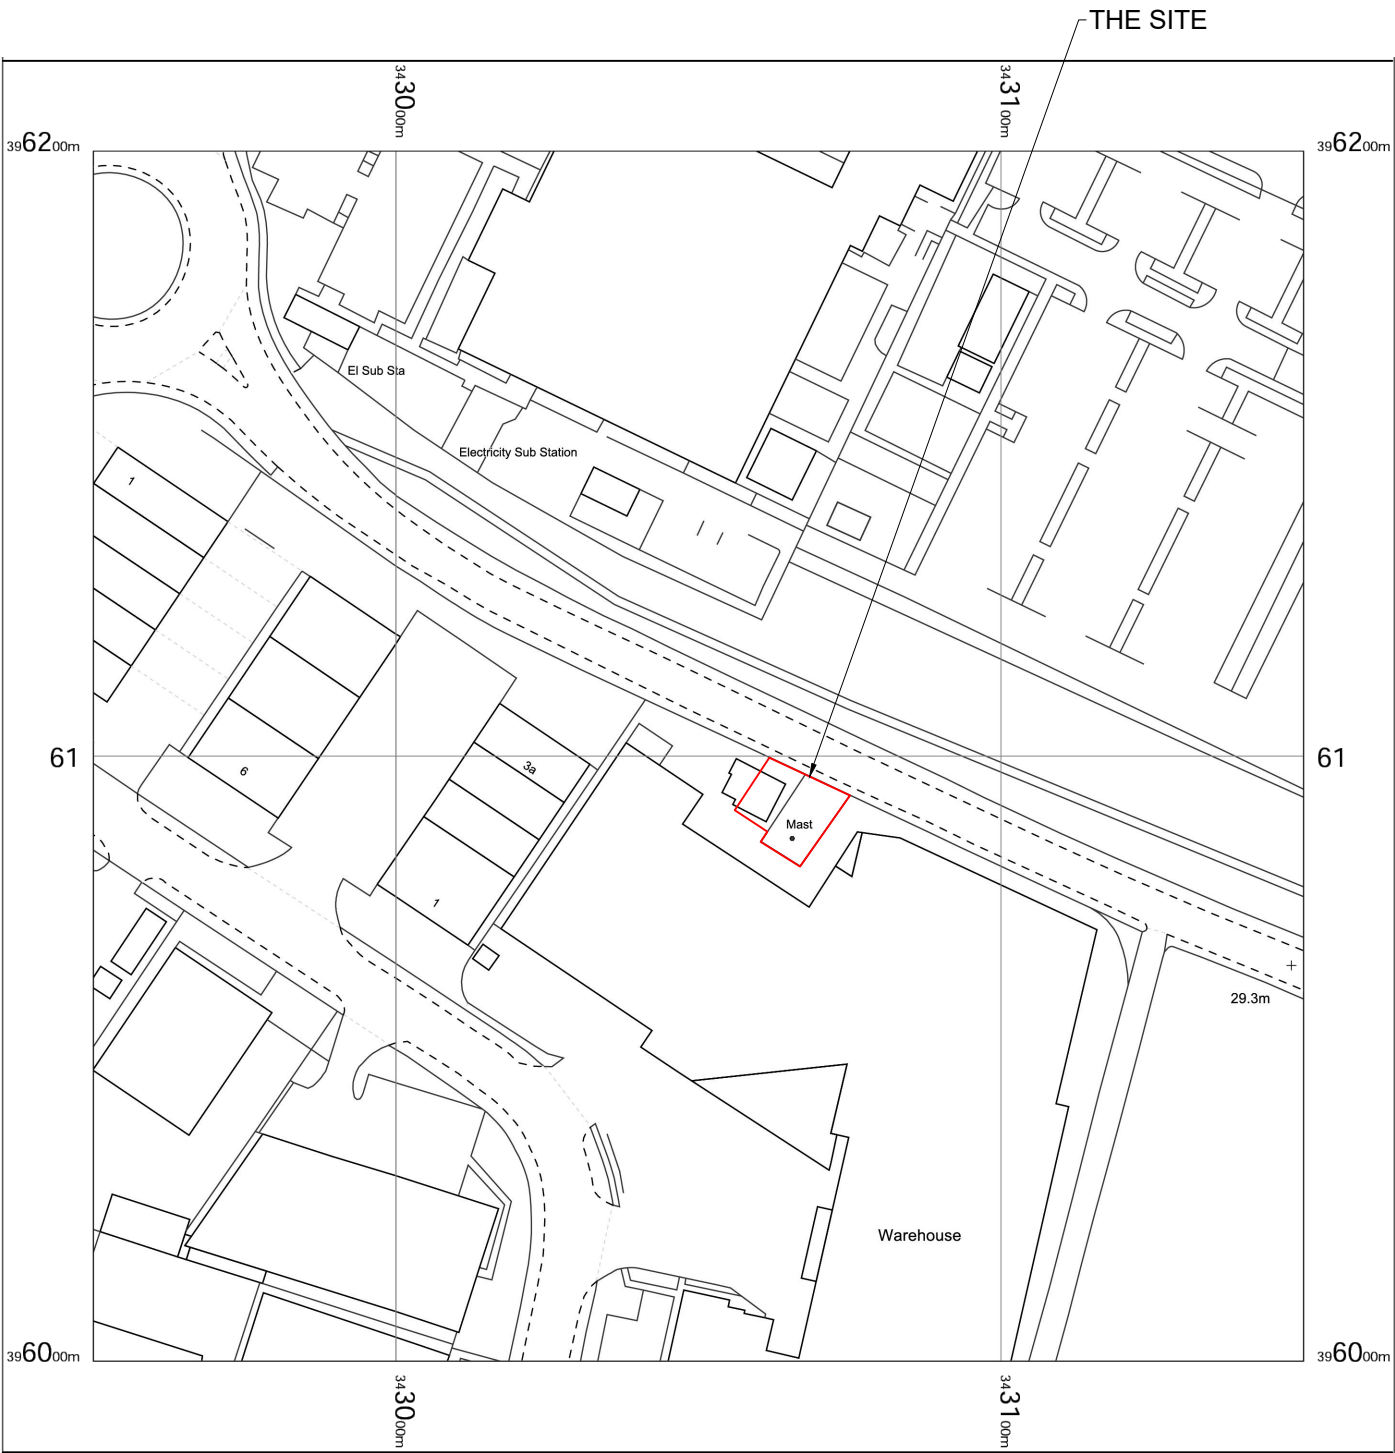

LOCATION PLAN
SCALE 1:1250