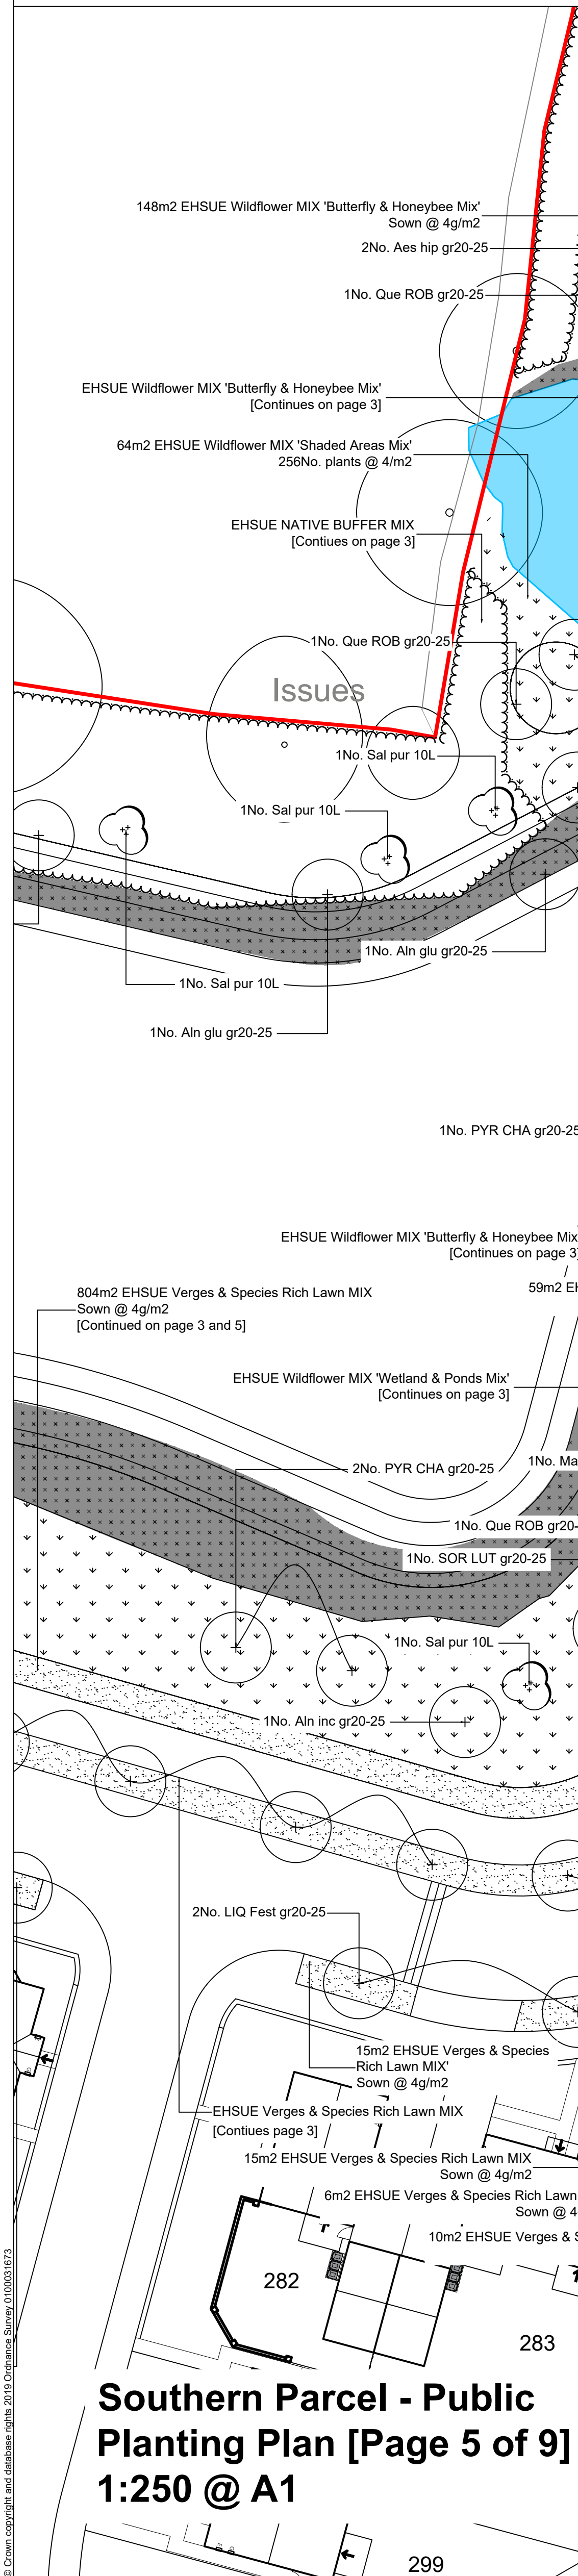


**Southern Parcel - Public
Planting Plan [Page 5 of 9]
1:250 @ A1**