



PROPOSED REAR EXTENSION, 4 Corncroft Road, Knowsley.




EXISTING SITE LAYOUT 1:100

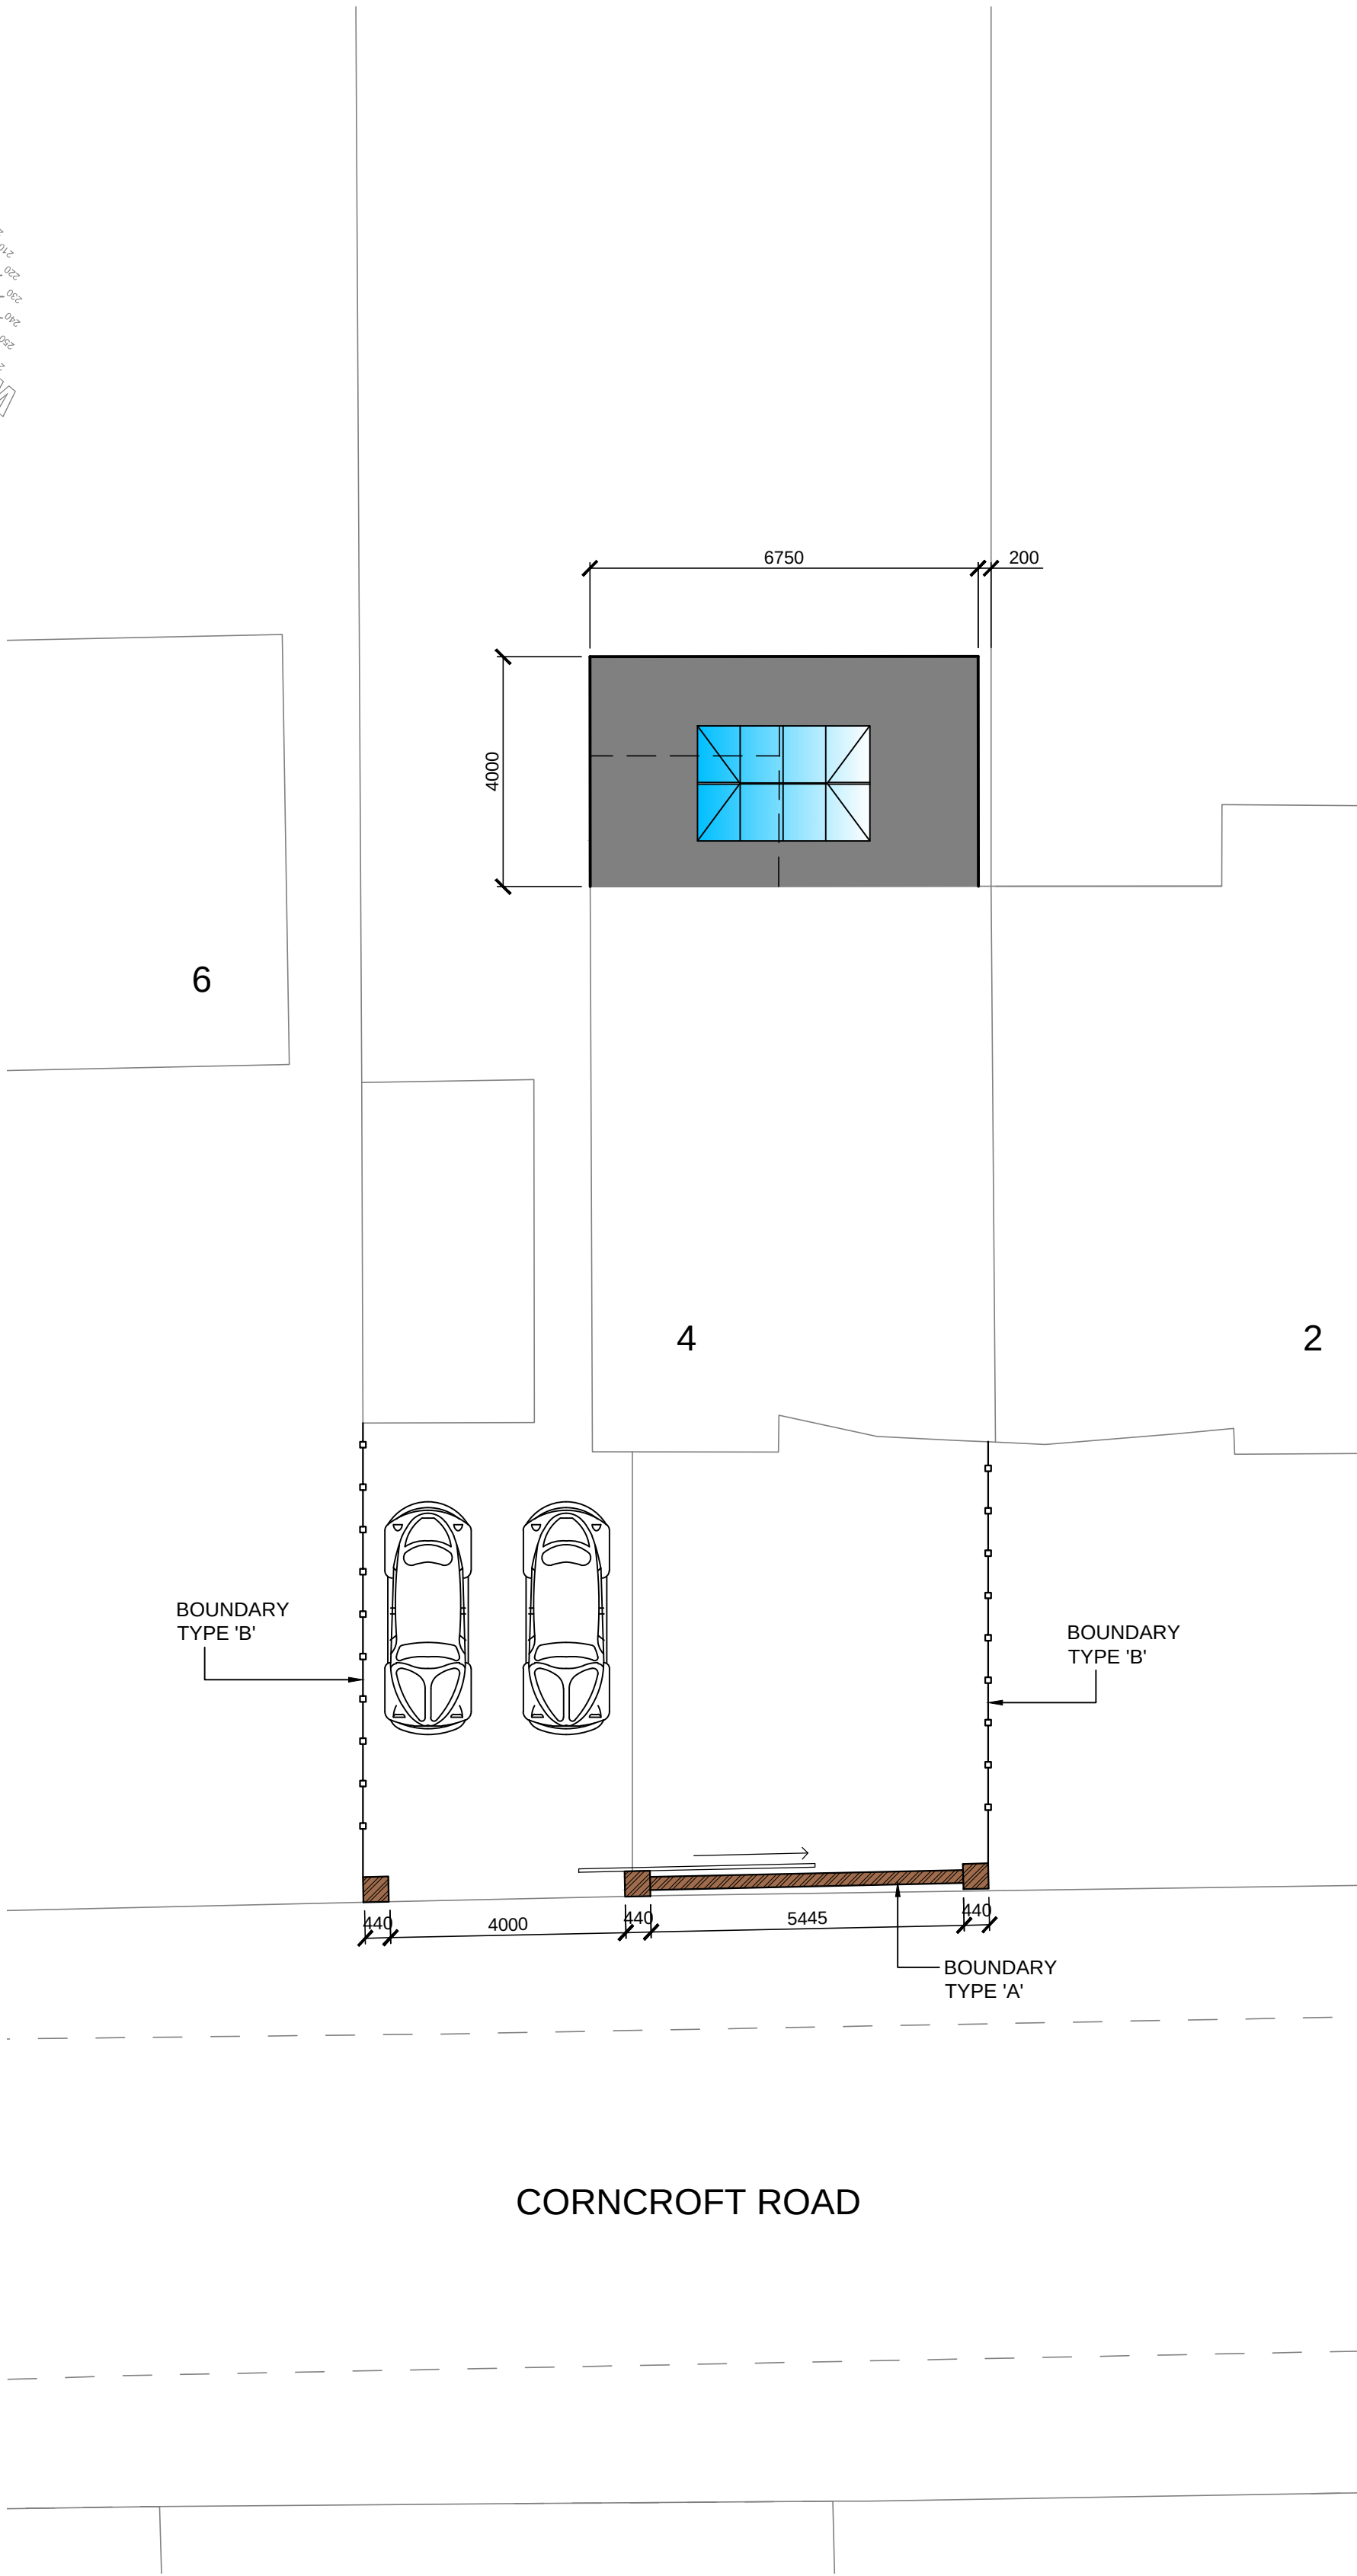

PROPOSED SITE LAYOUT 1:100

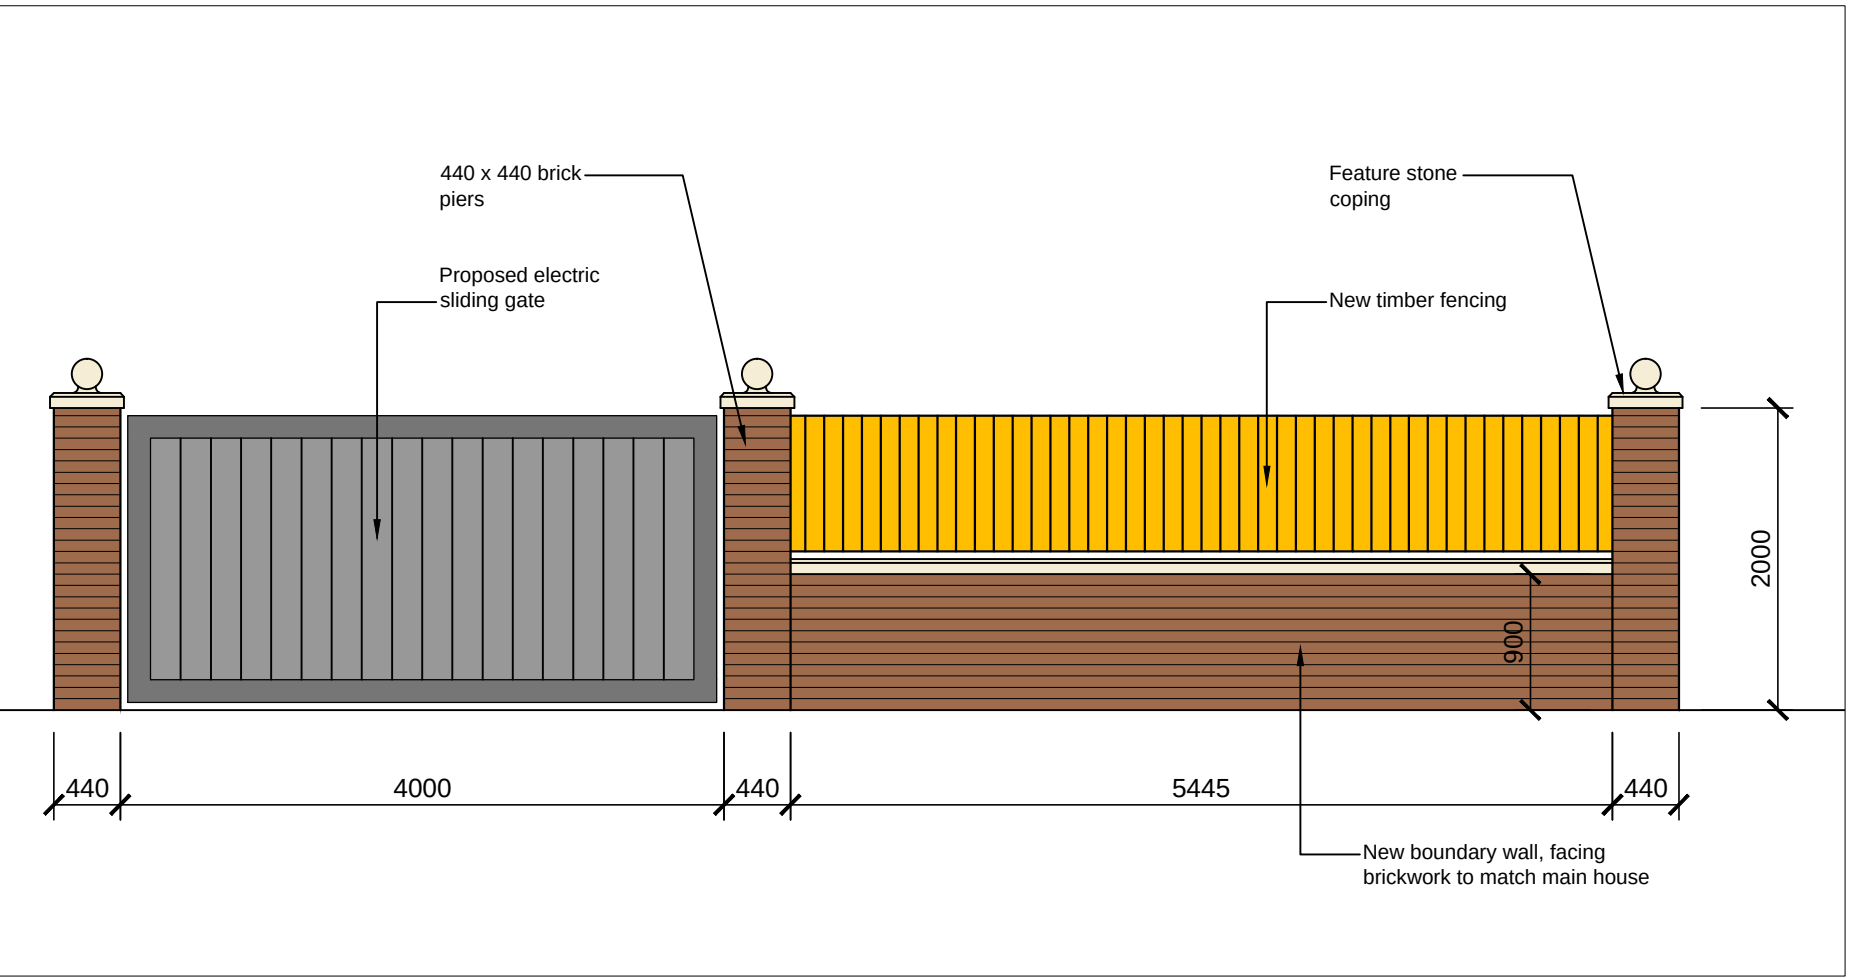

BOUNDARY TYPE 'A' 1:50

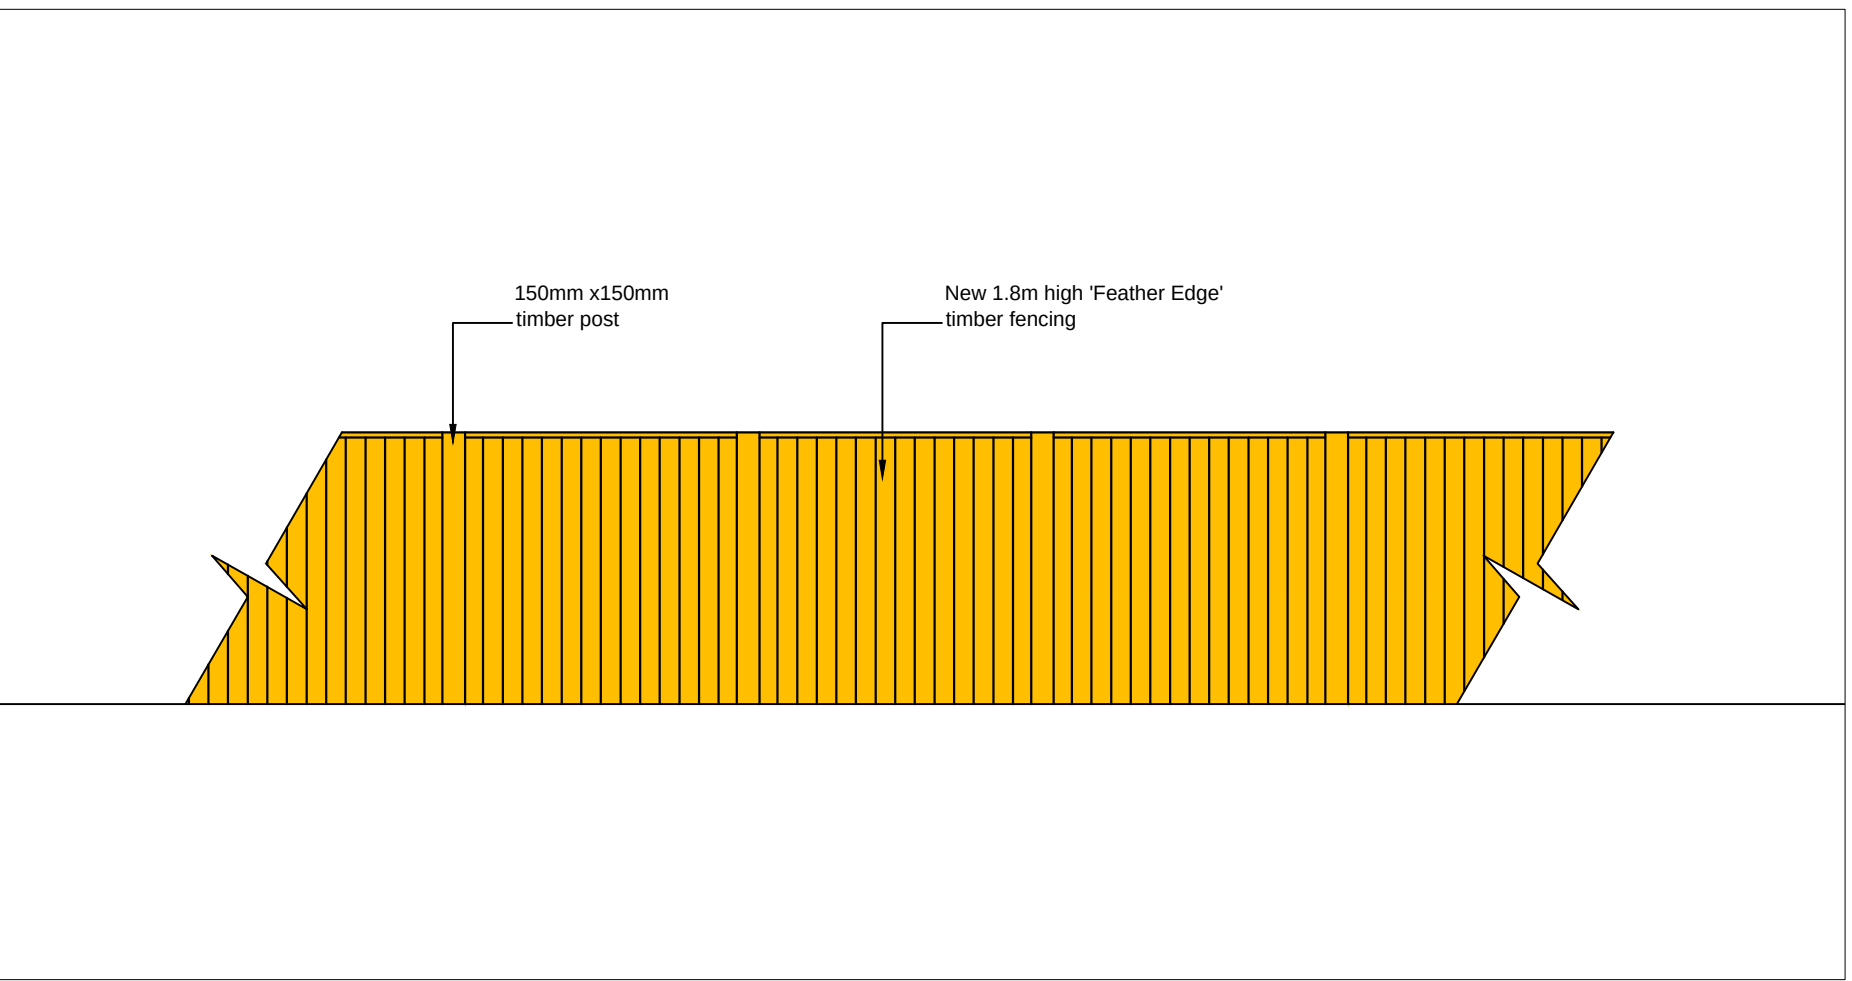

BOUNDARY TYPE 'B' 1:50



PLANNING

P3	04-07-22	Planning issue			DLM
P2	23-03-22	All reference to new boundaries removed			DLM
P1	15-02-22	Planning issue			DLM
Rev	Date	Detail			By
Creating Spaces for Better Living M 07921 826 274 T 01942 933 634 E cadesignservices@hotmail.co.uk Suite 3 Wilco House Church St Leigh WN7 1AX					
Contractor					
Client					
MR & MRS T. HARRIGAN					
Project Title					
PROPOSED REAR EXTENSION 4 CORNCROFT ROAD, KNOWSLEY					
Drawing Title					
EXISTING & PROPOSED SITE LAYOUTS					
Scale	Date	Design	CAD	Checked	
1:100 @ A1	February 2022				
Drawing No.	2144-03			Rev	P3
Base Dwg xref.					
© Concise Architectural Design Services					
17/01/2023 15:46:37					