




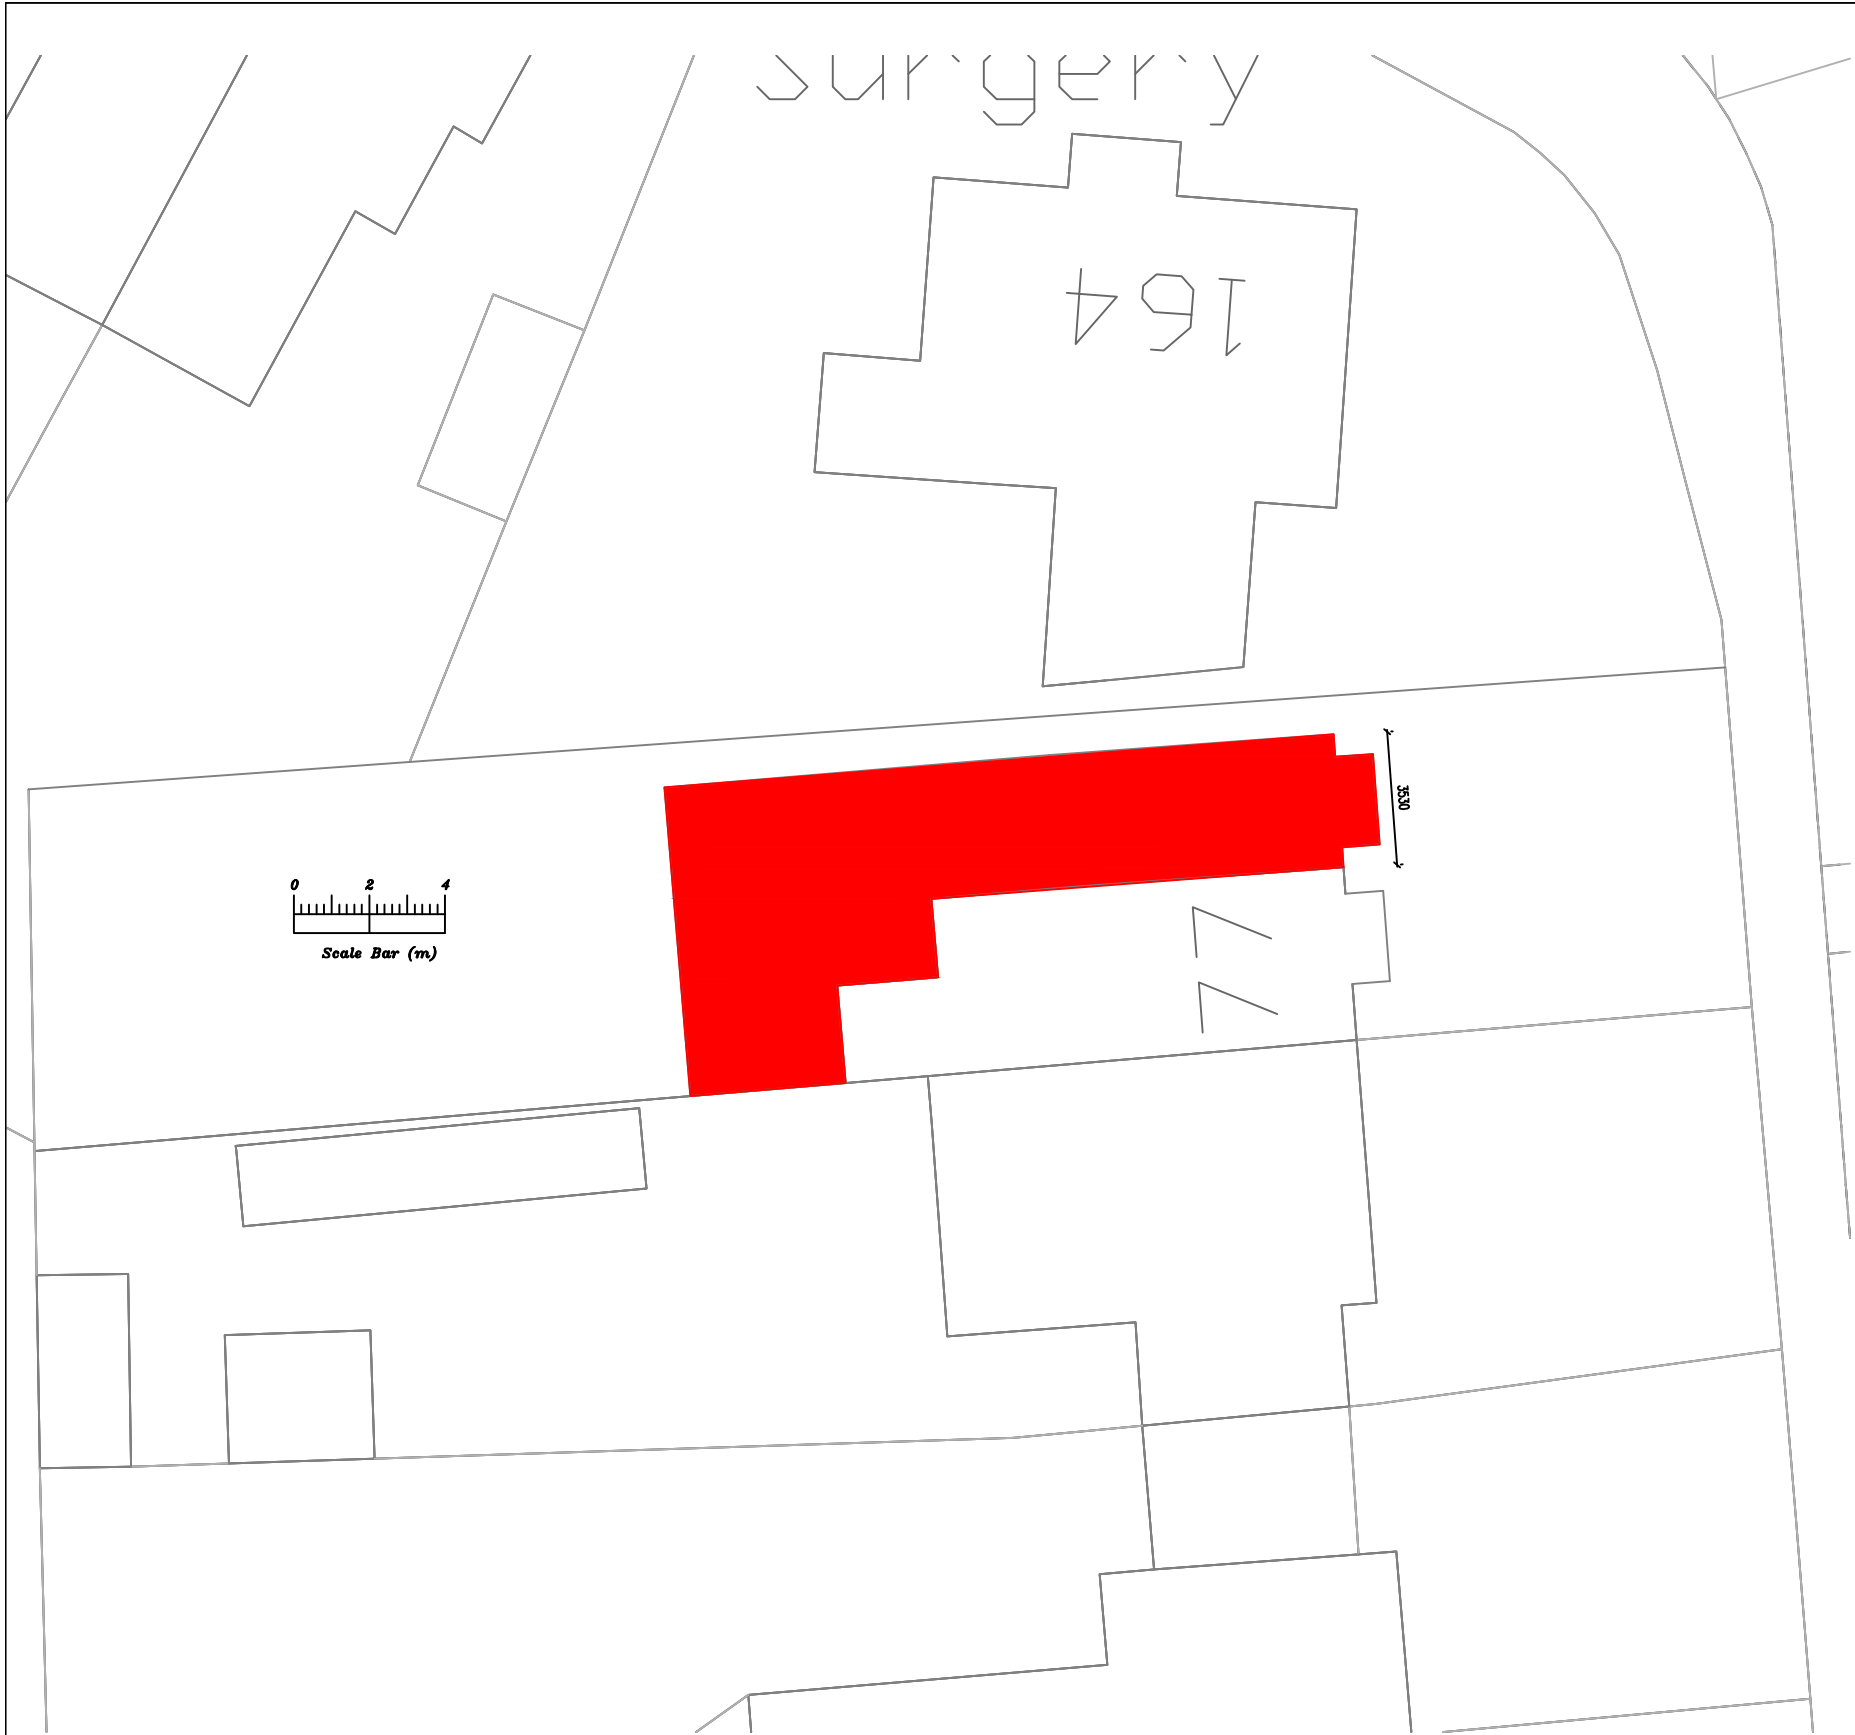

Proposed Block Plan 1:200

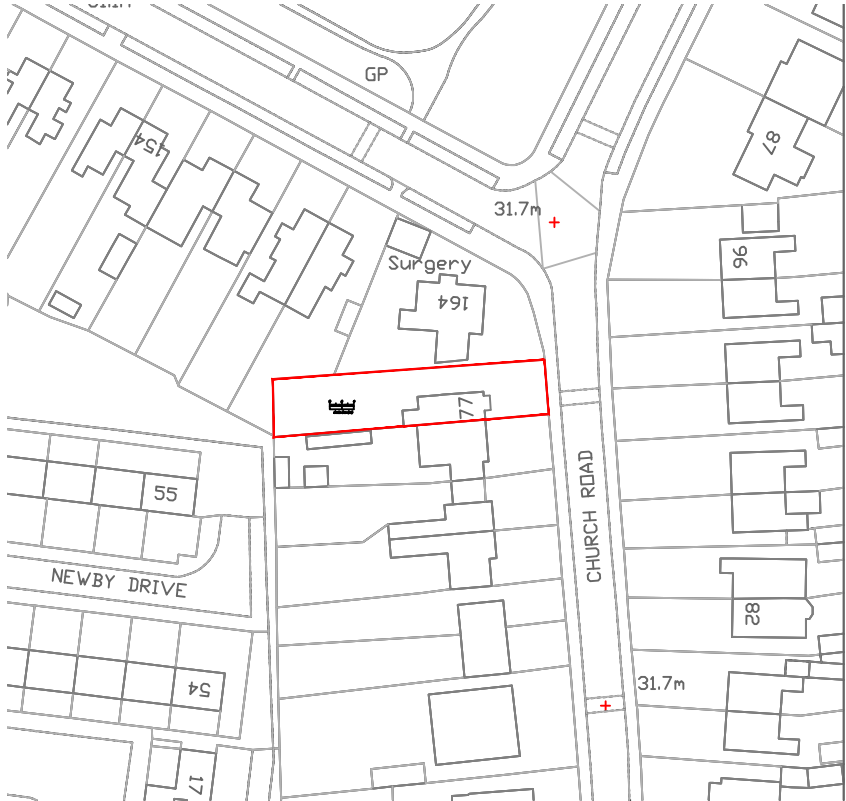

1:1250

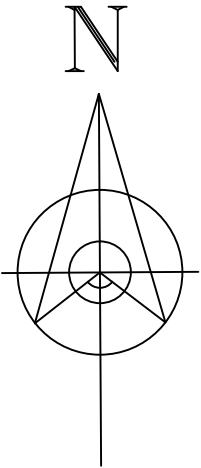

Address				
77 Church Road, L36				
Drawing title				
Site Location Plans				
Chkd	Appvd	date	scale	Dwg No.
		Oct '21	1: 200/1: 1250 @ A3	003