
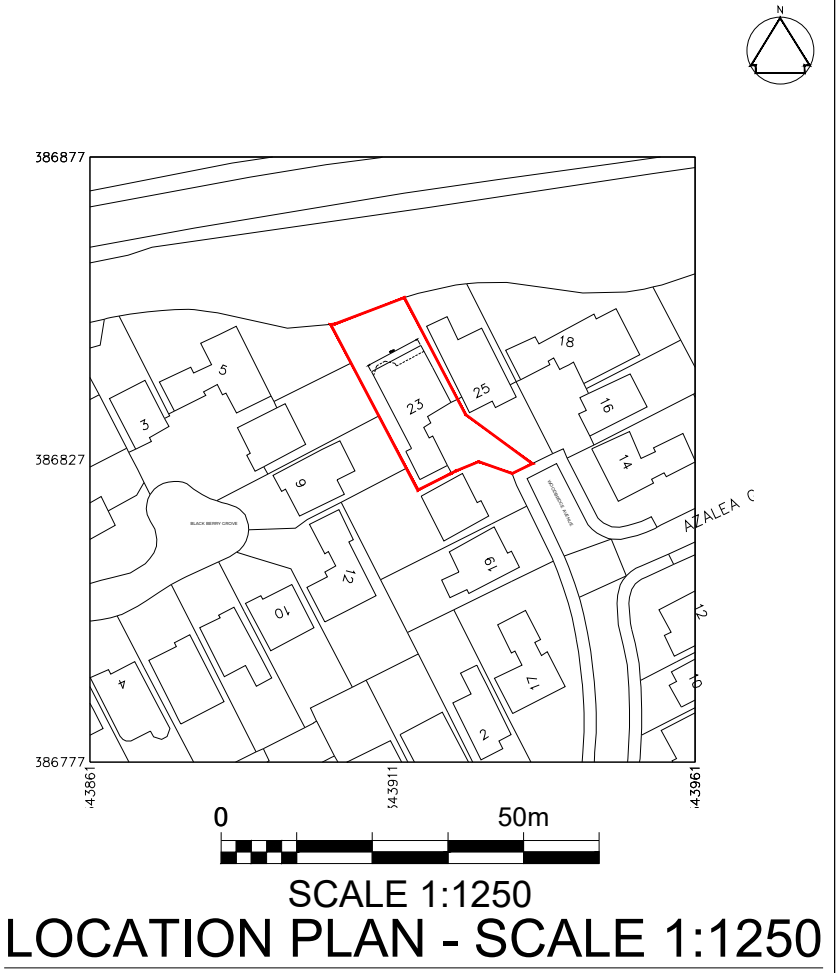
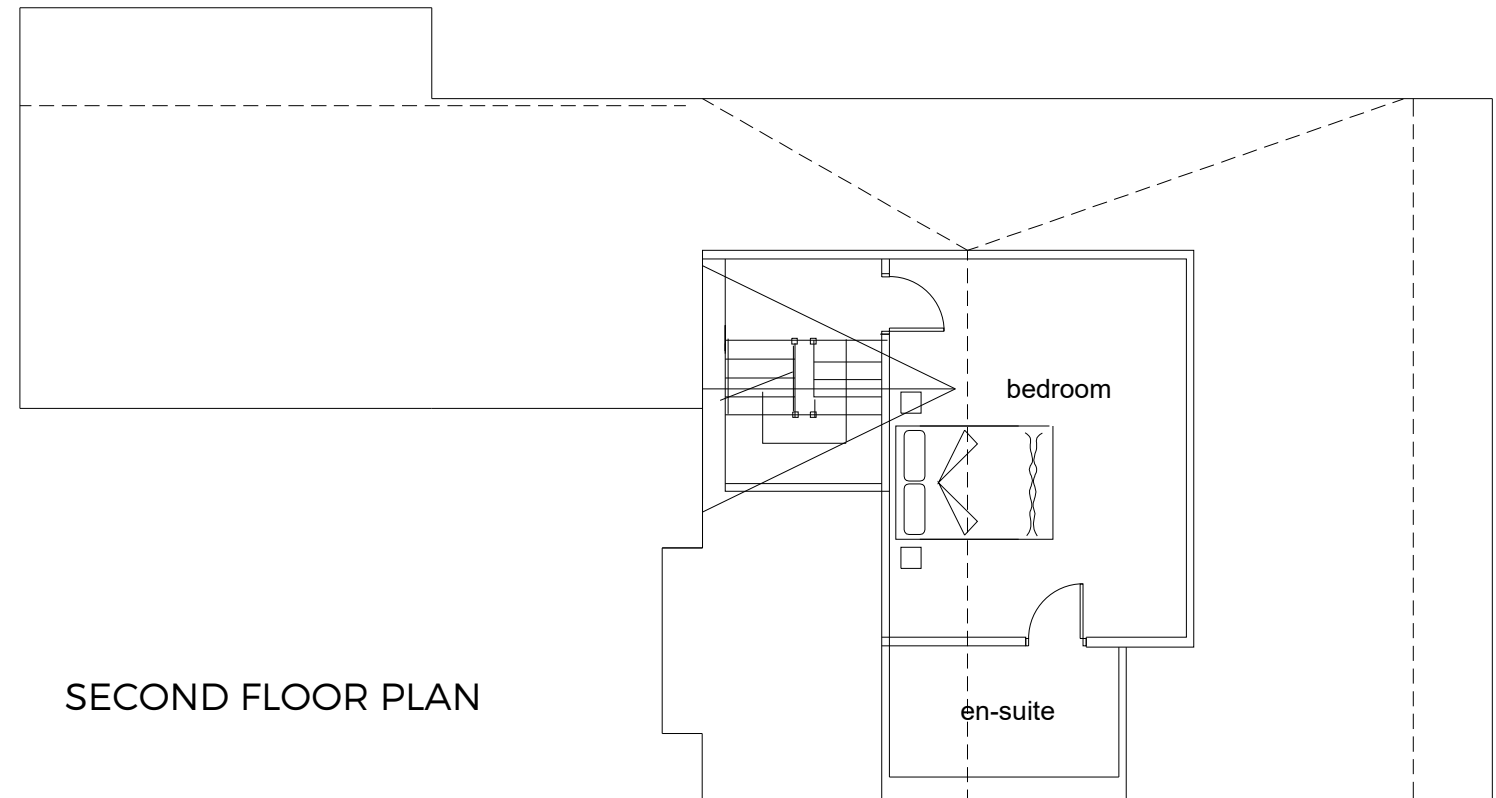
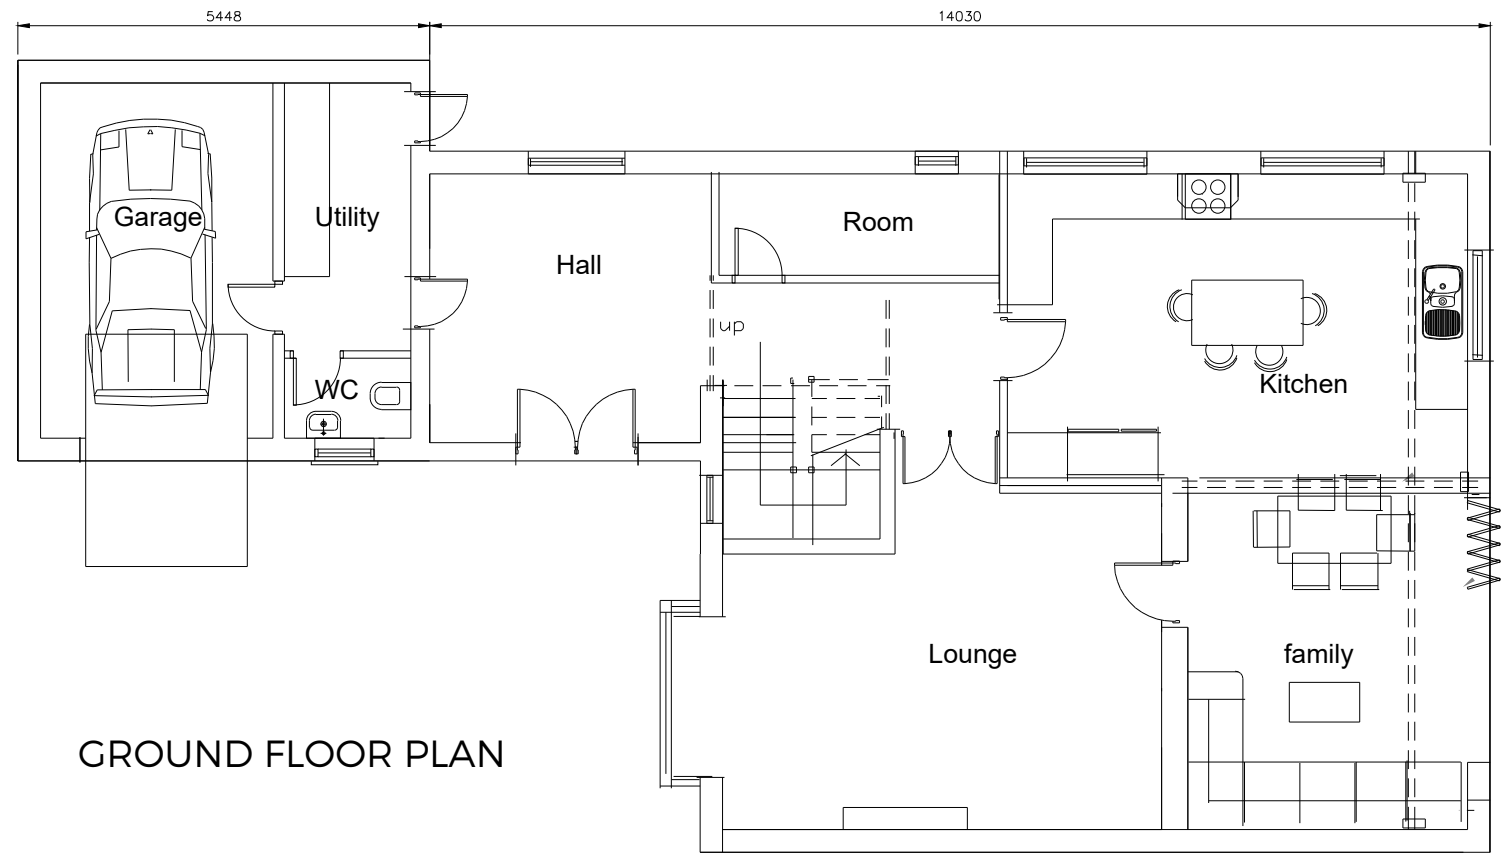
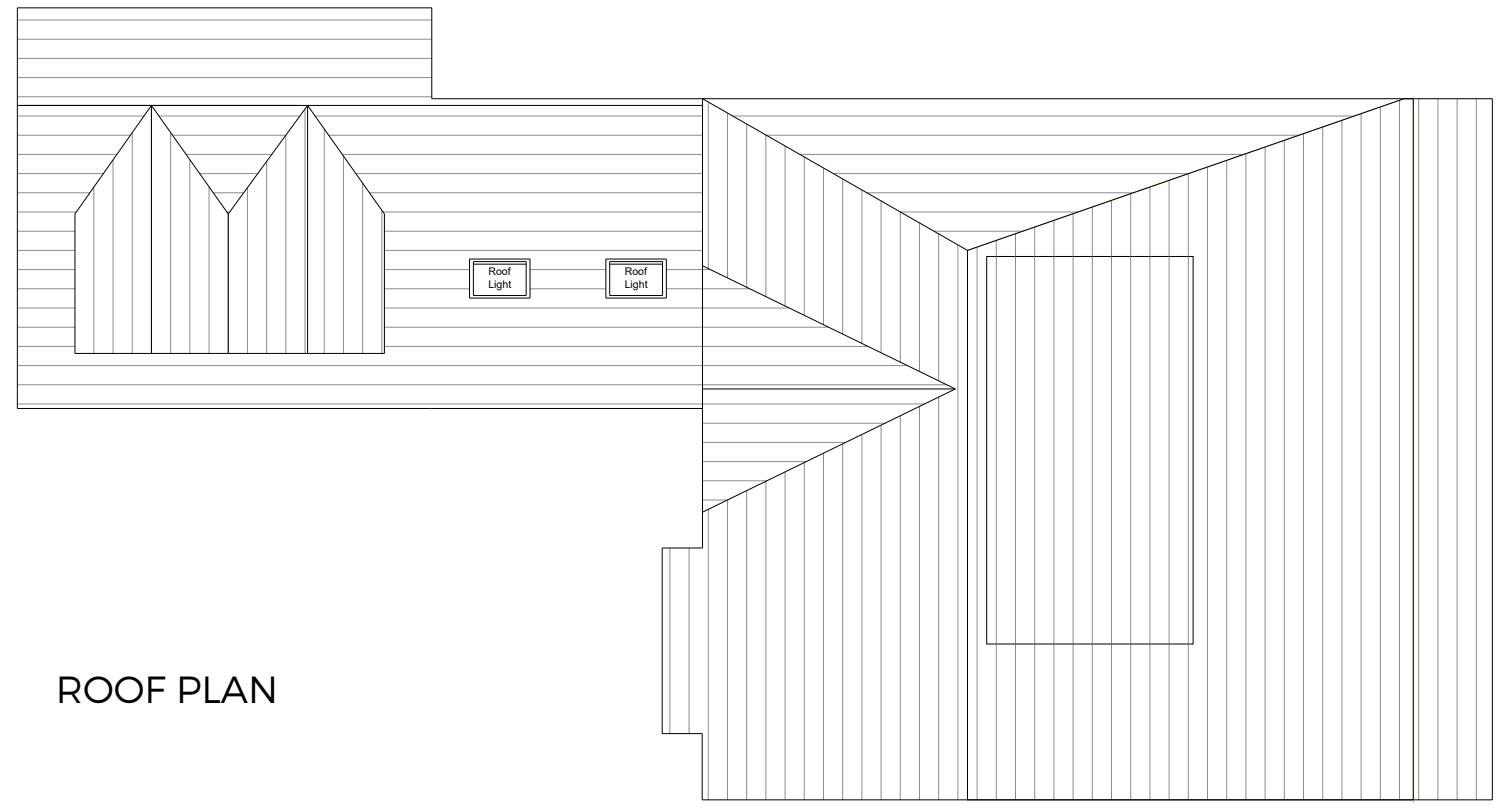


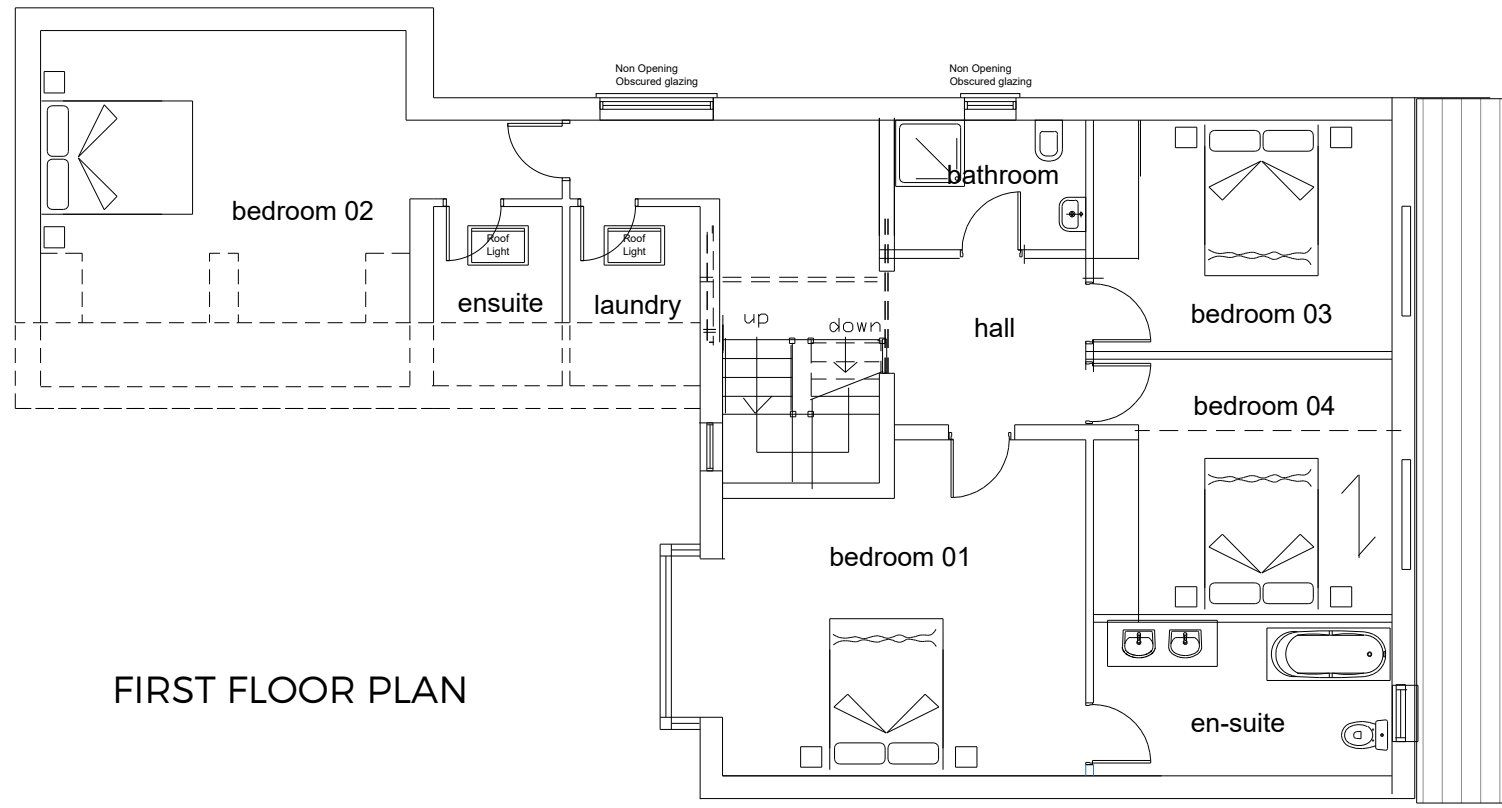

B	DIMENSION ADDED	31.10.22
A	FIRST ISSUE	
REV	AMENDMENTS	DATE
PROJECT		
22 WOODBRIDGE AVENUE L26 7XH		
TITLE		
PROPOSED FLOOR PLANS		
SCALE	DATE	
VARIED@A2	OCT 22	
NO.	REVISION	
03	B	