


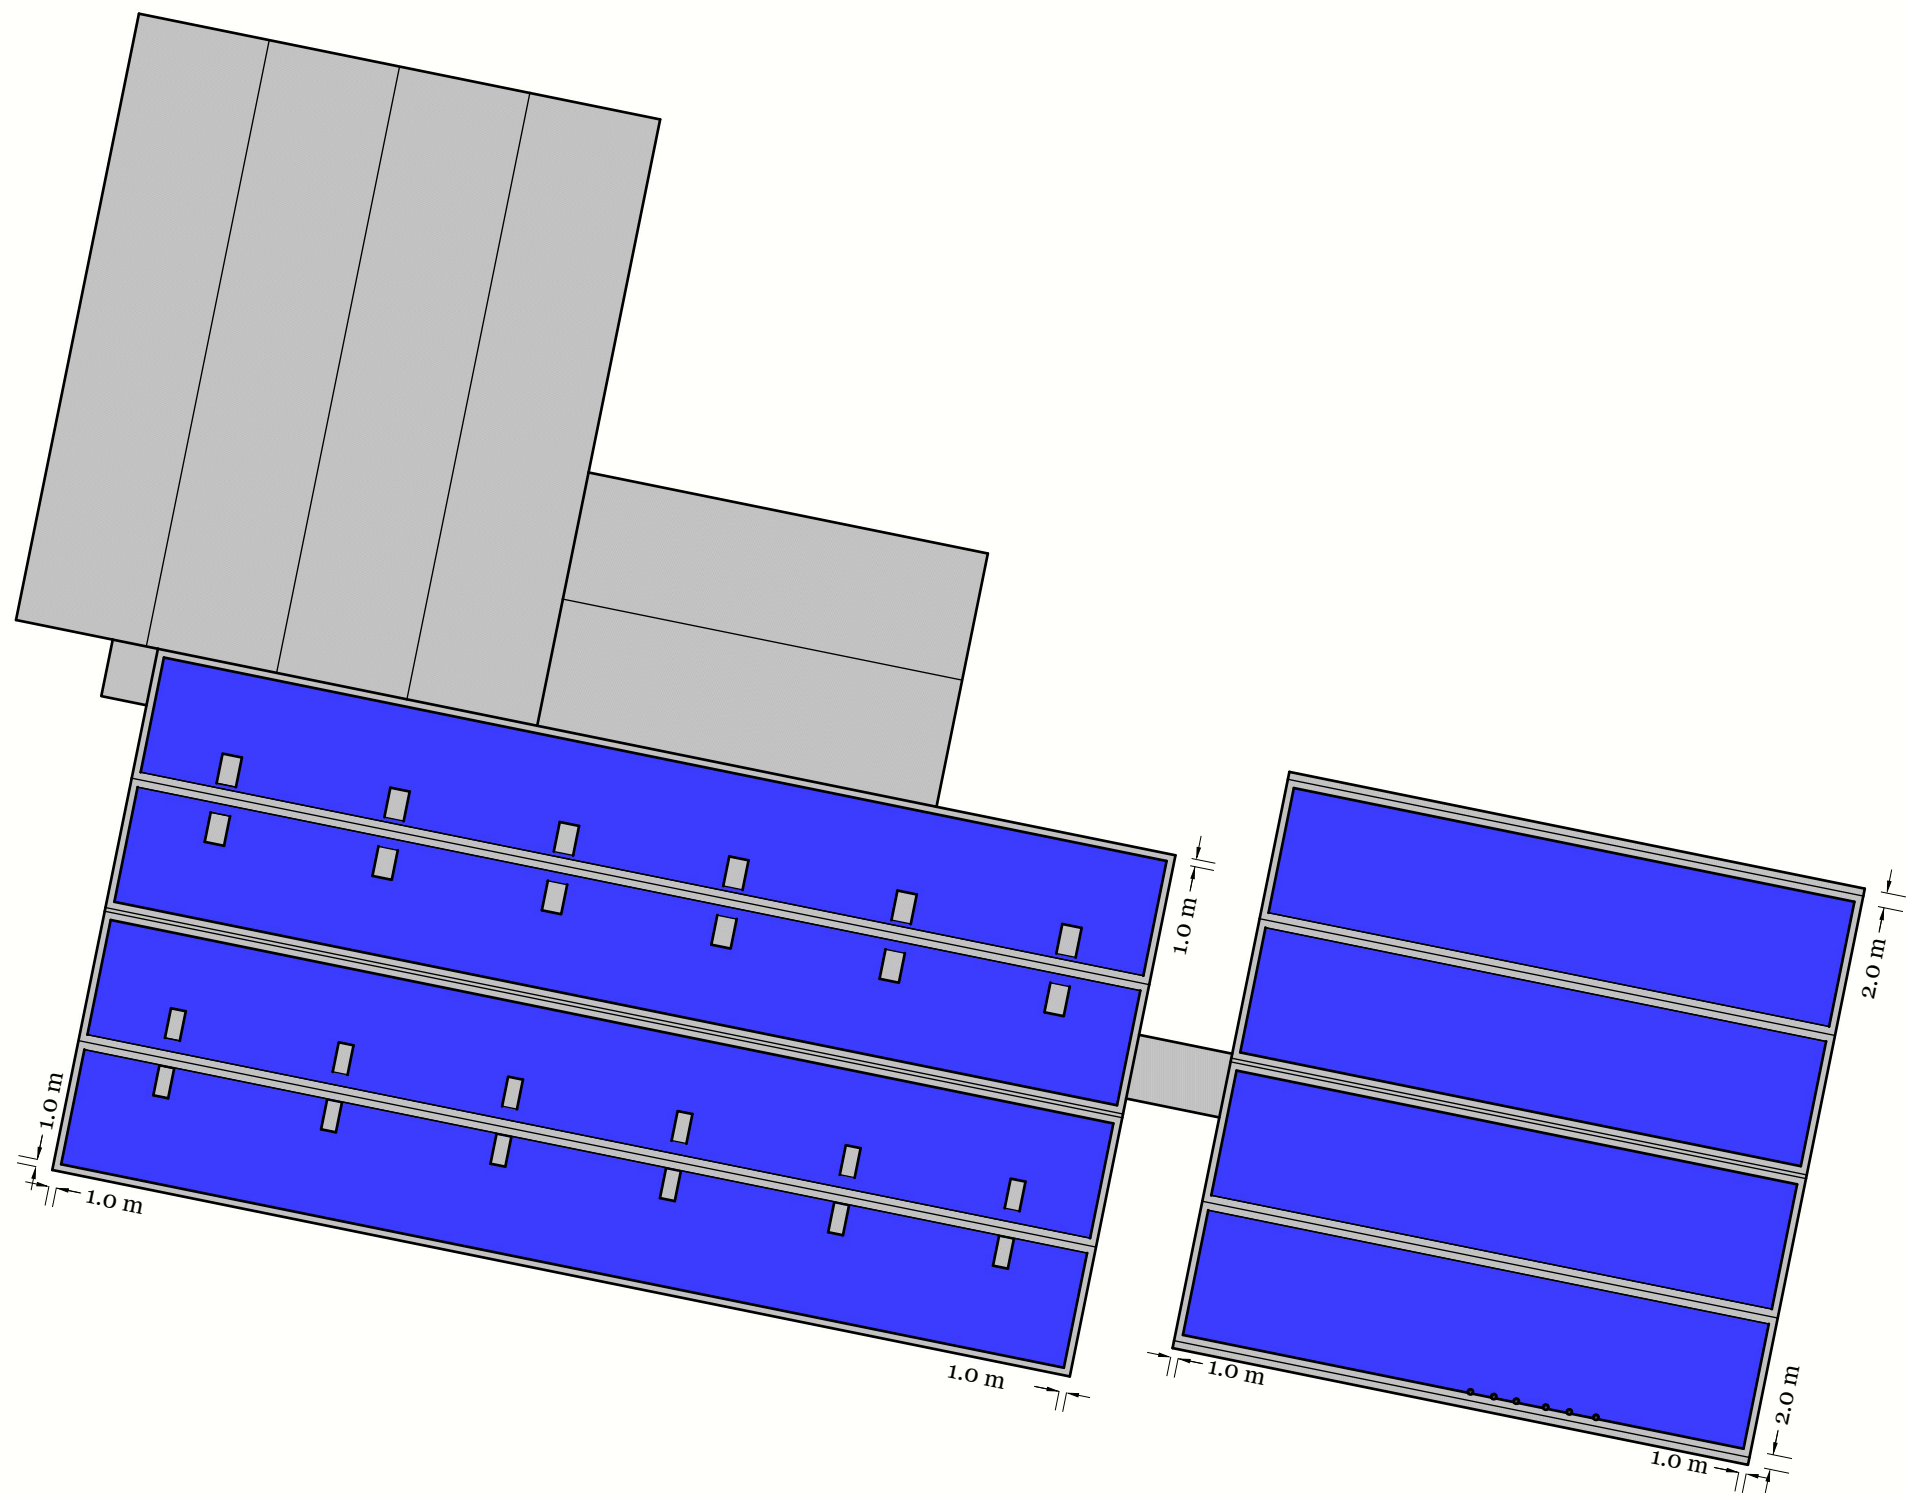

**Notes:**  
All panel areas a minimum of 1m from external roof edges  
  
Maximum area for proposed solar panels shown in blue

| Rev: | Description:                | By: | Date:    |
|------|-----------------------------|-----|----------|
| A    | Initial design for planning | JM  | 28/10/22 |
| B    | ...                         | JM  |          |
| C    | ...                         | JM  |          |

**ZESTEC**  
Renewable Energy

|               |                        |
|---------------|------------------------|
| Project Name  | Dams Furniture - Solar |
| Drawing Title | Roof Layout            |
| Status        | Initial design         |
| Drawn JM      | Approved TS            |
| Date          | 28/10/22               |
| Scale @ A3    | 1 : 1000               |

