




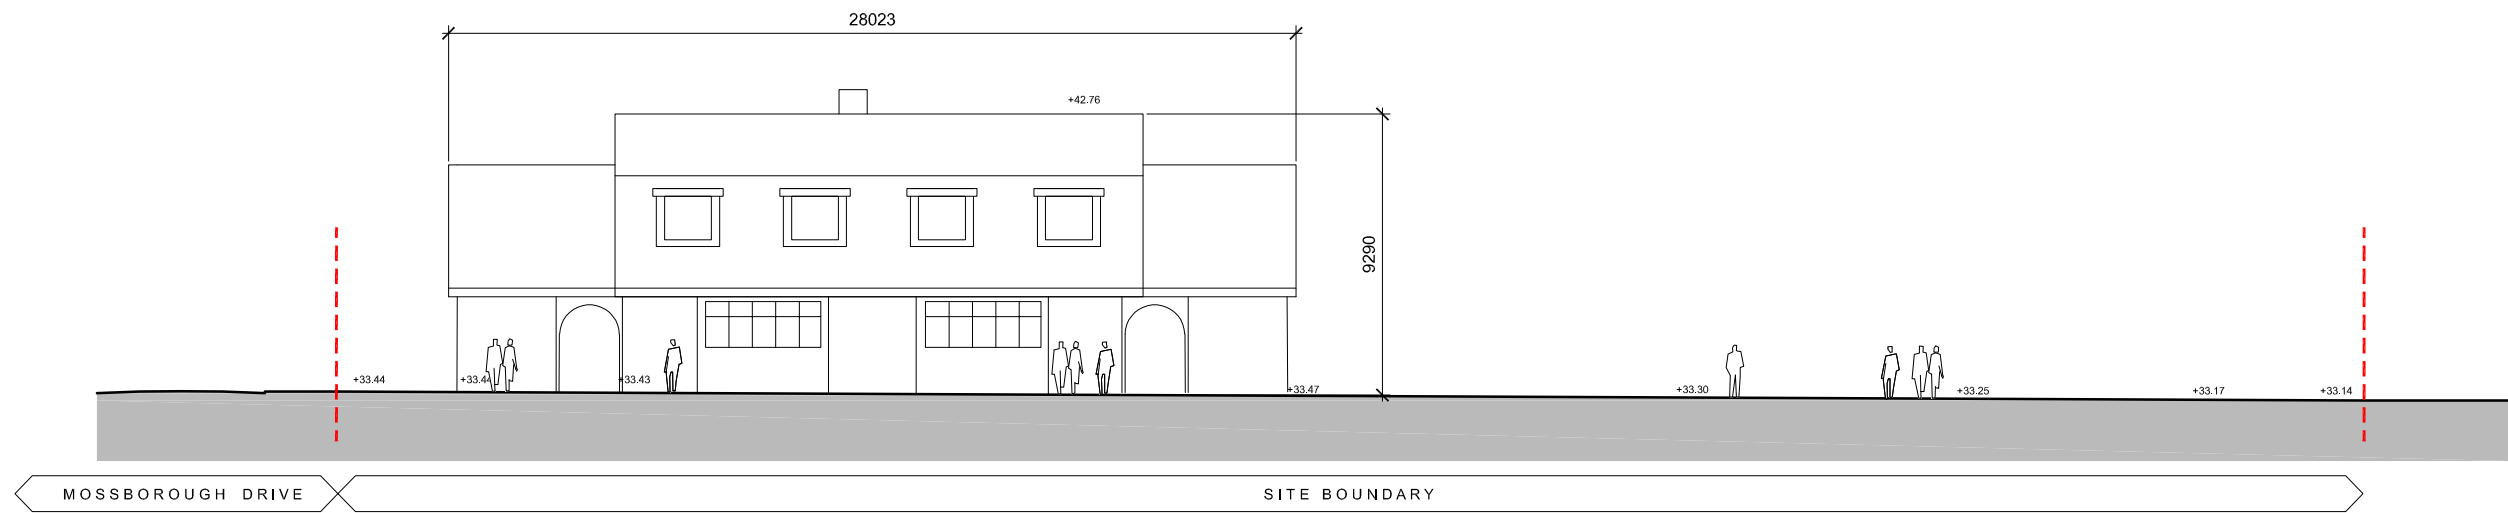


Moorfield Long Elevation

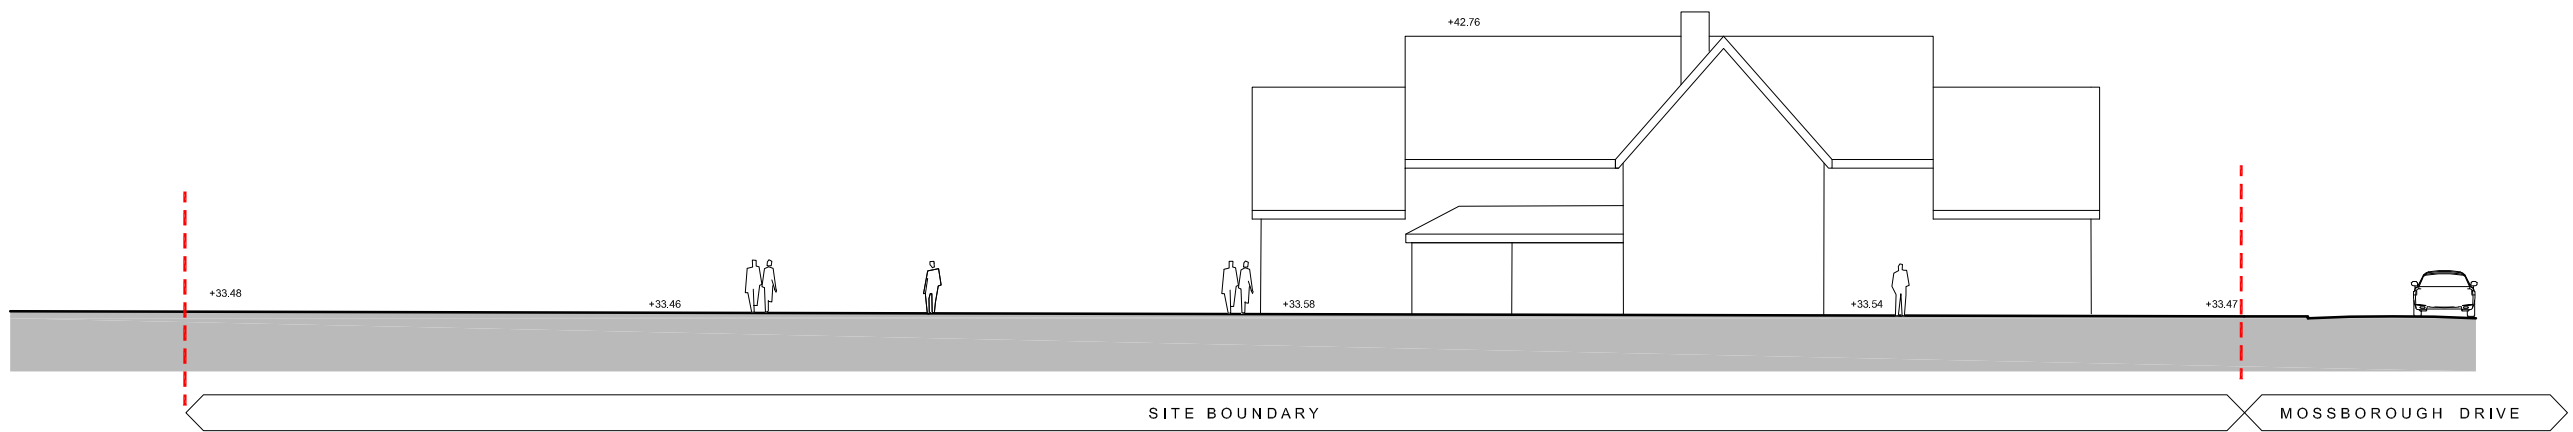

Rear (park) Long Elevation

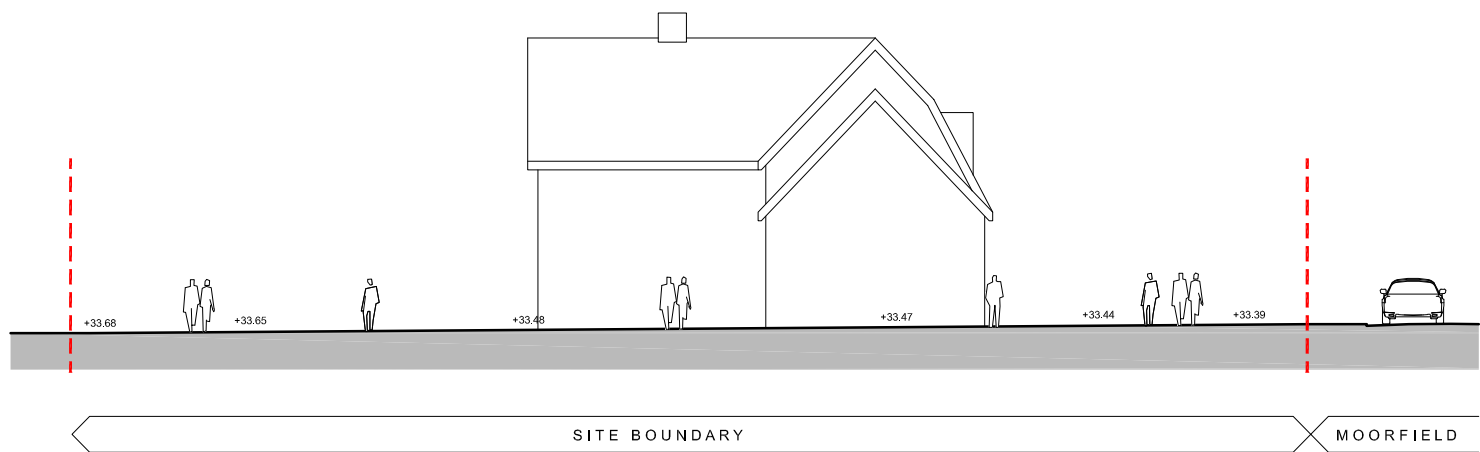

Mossborough Drive Long Elevation

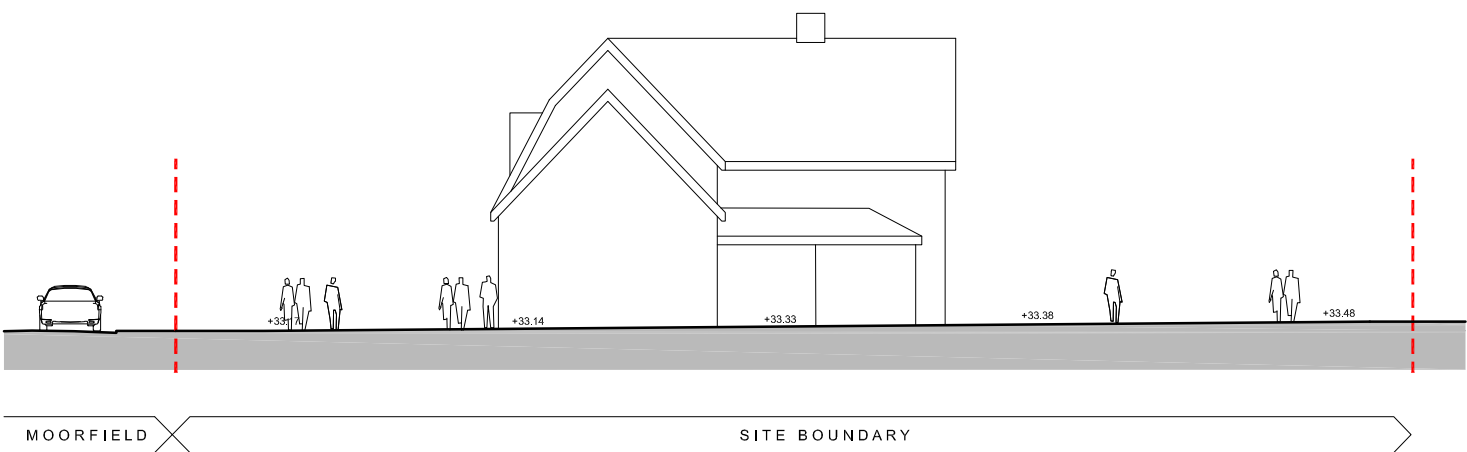

South (park) Long Elevation

A3

Level 2
architects

Project	Former Farmer's Arms Site, Moorfield		
Title	Existing Street Scenes		
Scale	1:250	Drawing	451-1-PLN-08
		Rev	A
PLANNING APPLICATION			

