




Moorfield Long Elevation



Rear (park) Long Elevation



Mossborough Drive Long Elevation

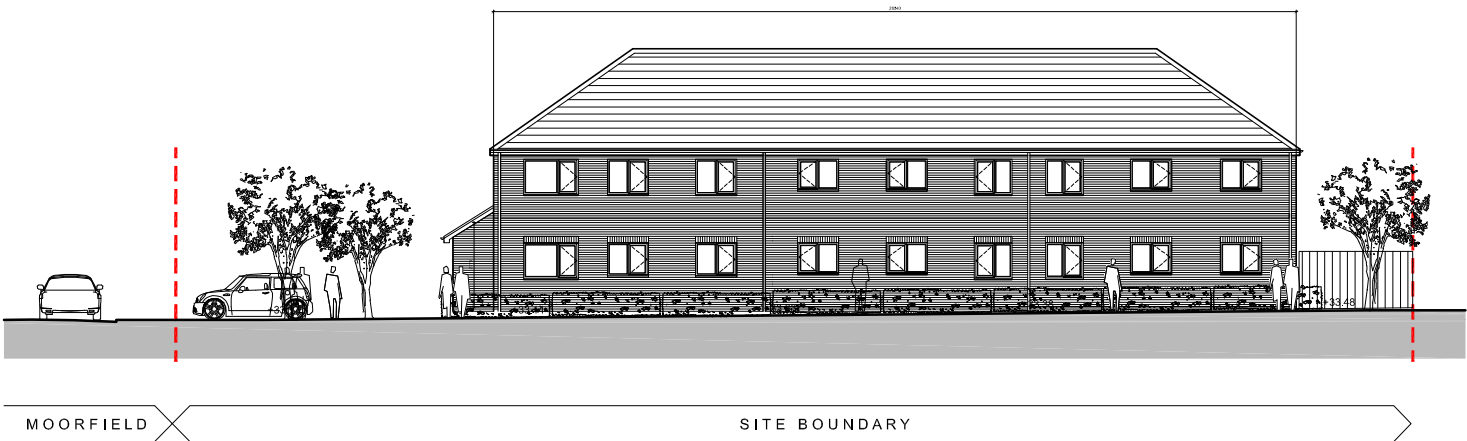

South (park) Long Elevation

A3

Level 2
architects

Project Former Farmer's Arms Site, Moorfield		
Title Proposed Street Scenes		
Scale 1:250	Drawing 451-1-PLN-09	Rev A
PLANNING APPLICATION		

0 2 5 10m