


Item D - TYPE 7A
Qty 3

200mm deep overall, internally LED illuminated totem sign,
powdercoated 3 colours with stencil cut and inlaid detail and
vinyl as required
fixed with resin/studs to bases
Size: 1000mm x 2900mm
Scale 1:10

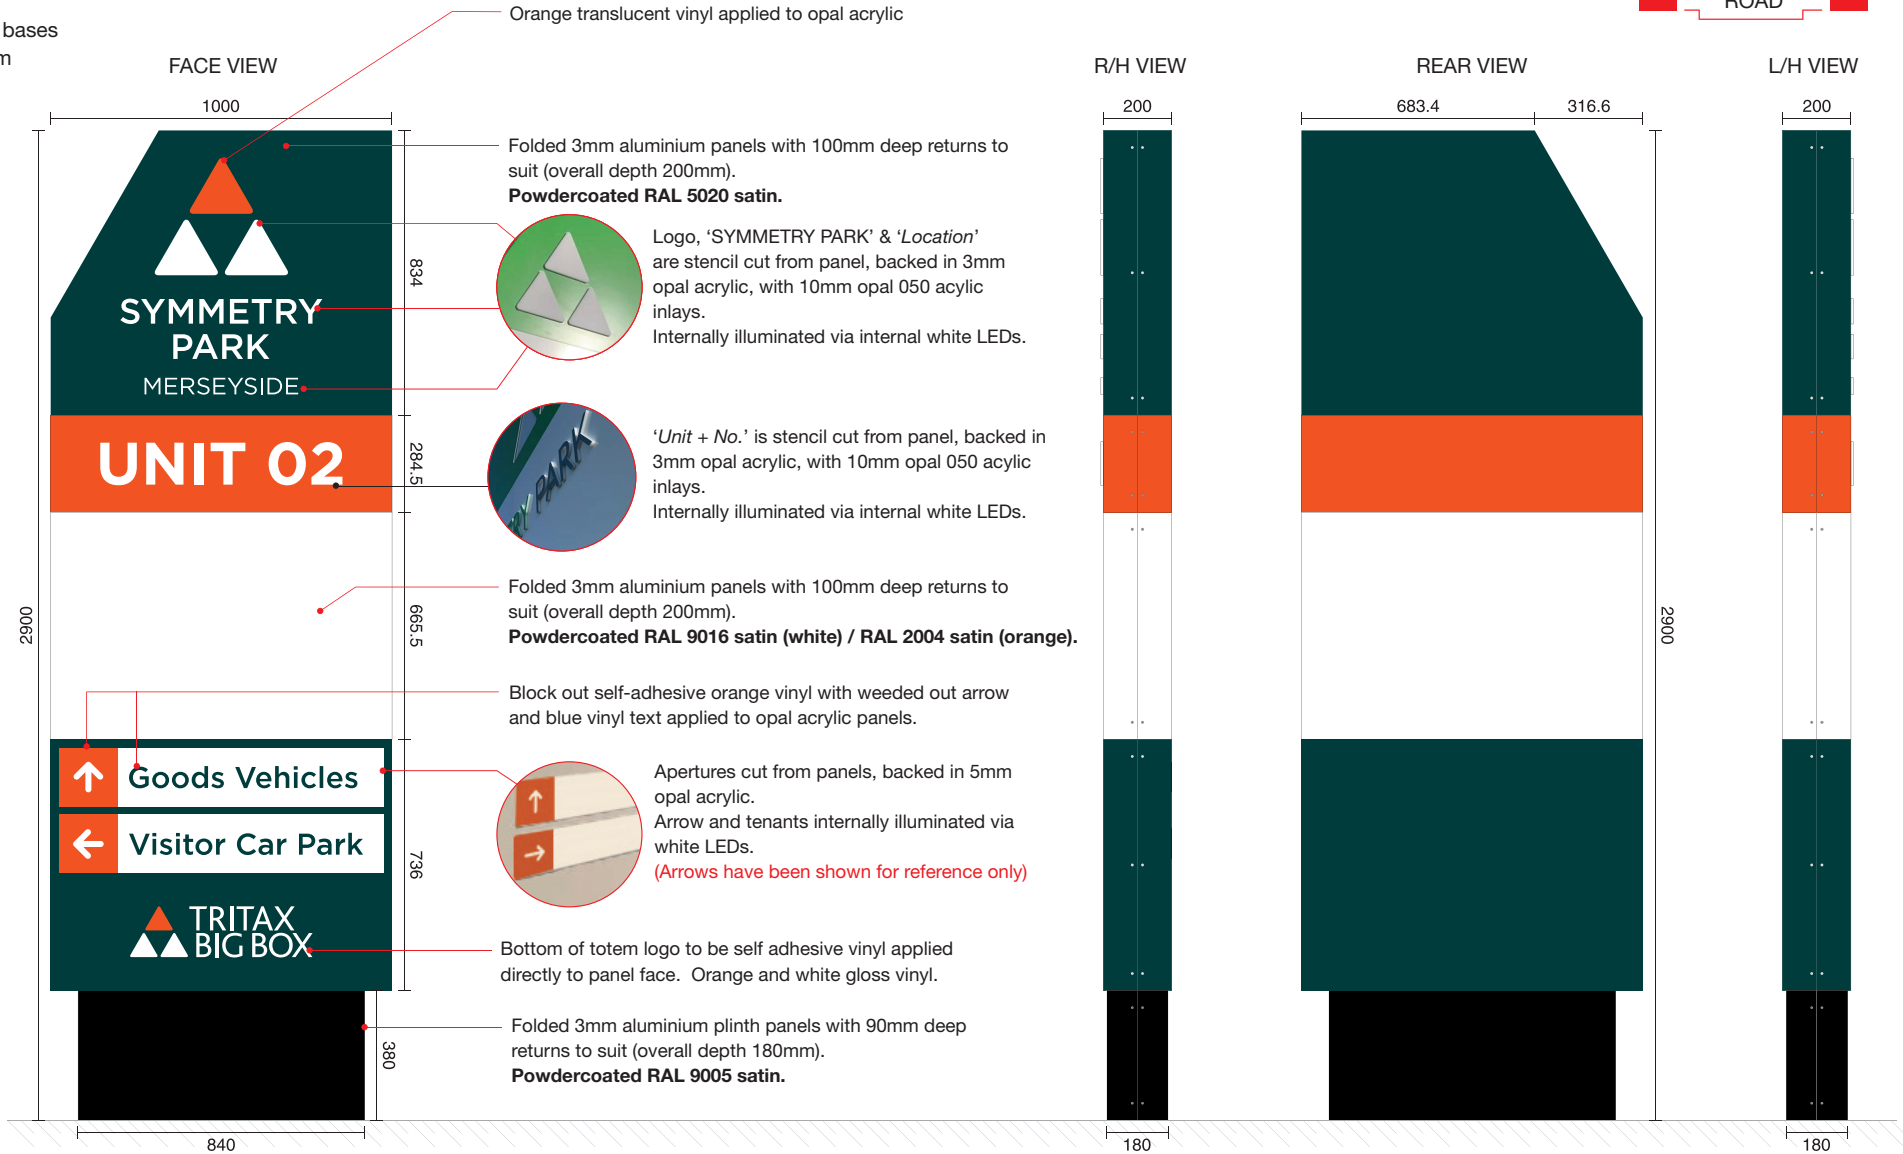

Client: A&H Construction	Project: E6520 Symmetry Park, Merseyside	Date: 15/10/24	Revision: 1	Job No: 41598
Estimator: Mark Roberts	Revision Details: Revision 2 Revision 3 Revision 4	Signage Colours: RAL 5020 Blue RAL 2004 Orange OPAL 050 White RAL 9005 Black RAL 9016 White		
Designer: Ashley Ensor	This artwork and its content is copyright of Magna Signs - © Magna Signs 1991. All rights reserved. Any redistribution or reproduction of part or all of the contents in any form is prohibited other than the following: You may print or download to a local hard disk extracts for your personal and non-commercial use only. You may copy the content to individual third parties for their personal use, but only if you acknowledge the material. You may not, except with our express written permission, distribute or commercially exploit the content. Nor may you transmit it or store it in any other website or other form of electronic retrieval system.			Page: 3 of 7