



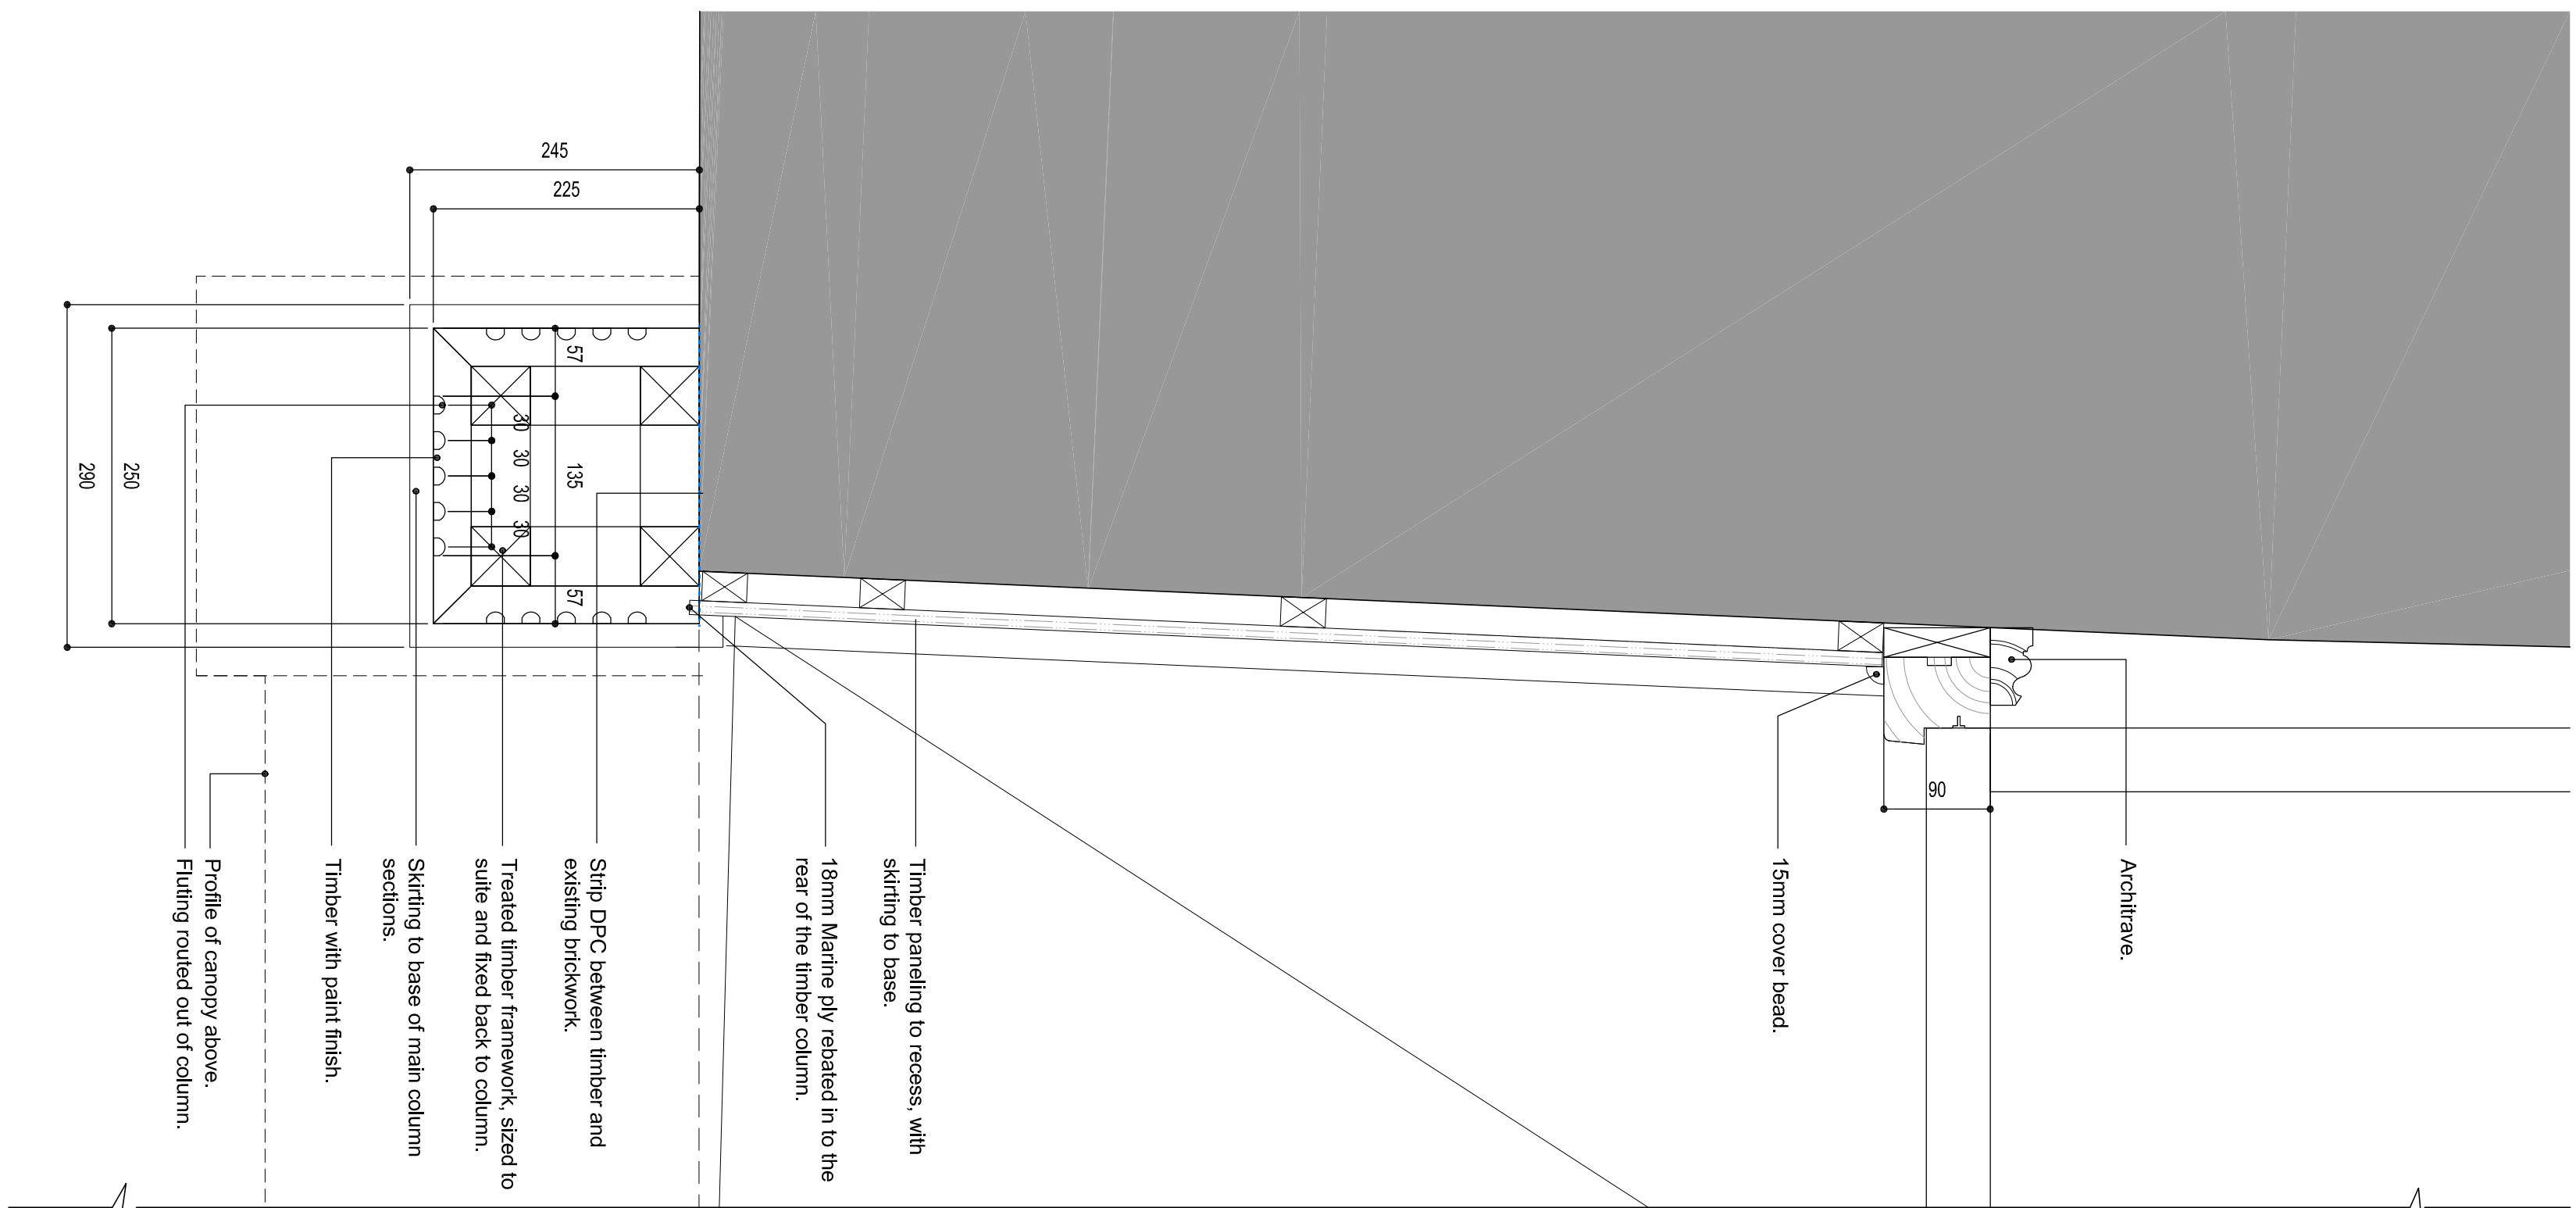


DETAIL 3


NOTE: ALL TIMBER TO BE SLOW GROWN DOUGLAS FIR. PAINT TO BE LINSEED OIL PAINT (BROUN'S & CO. LINSEED PAINT AND OIL OR SIMILAR).

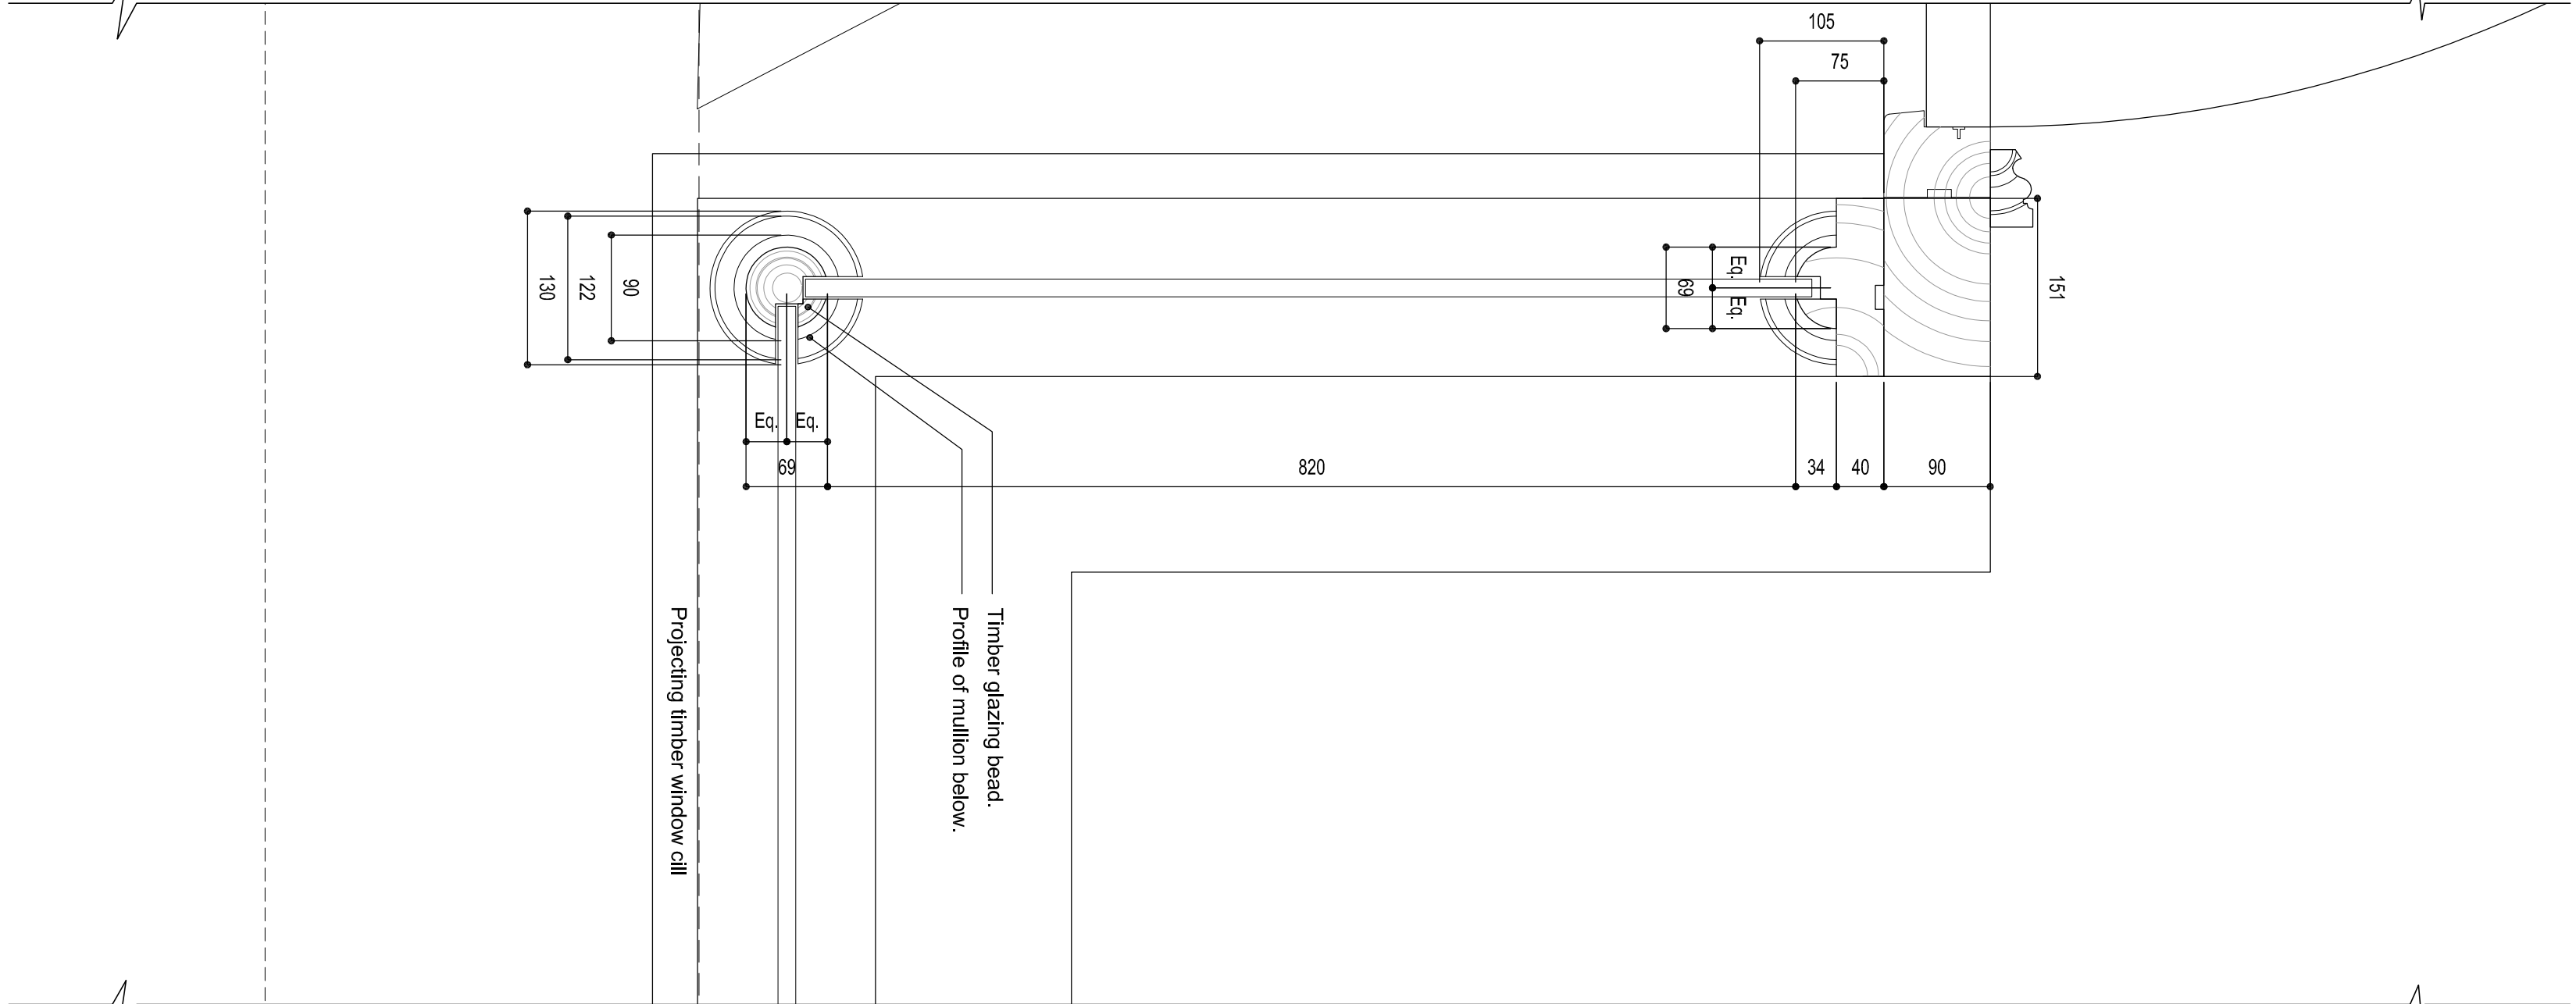

DETAIL 4

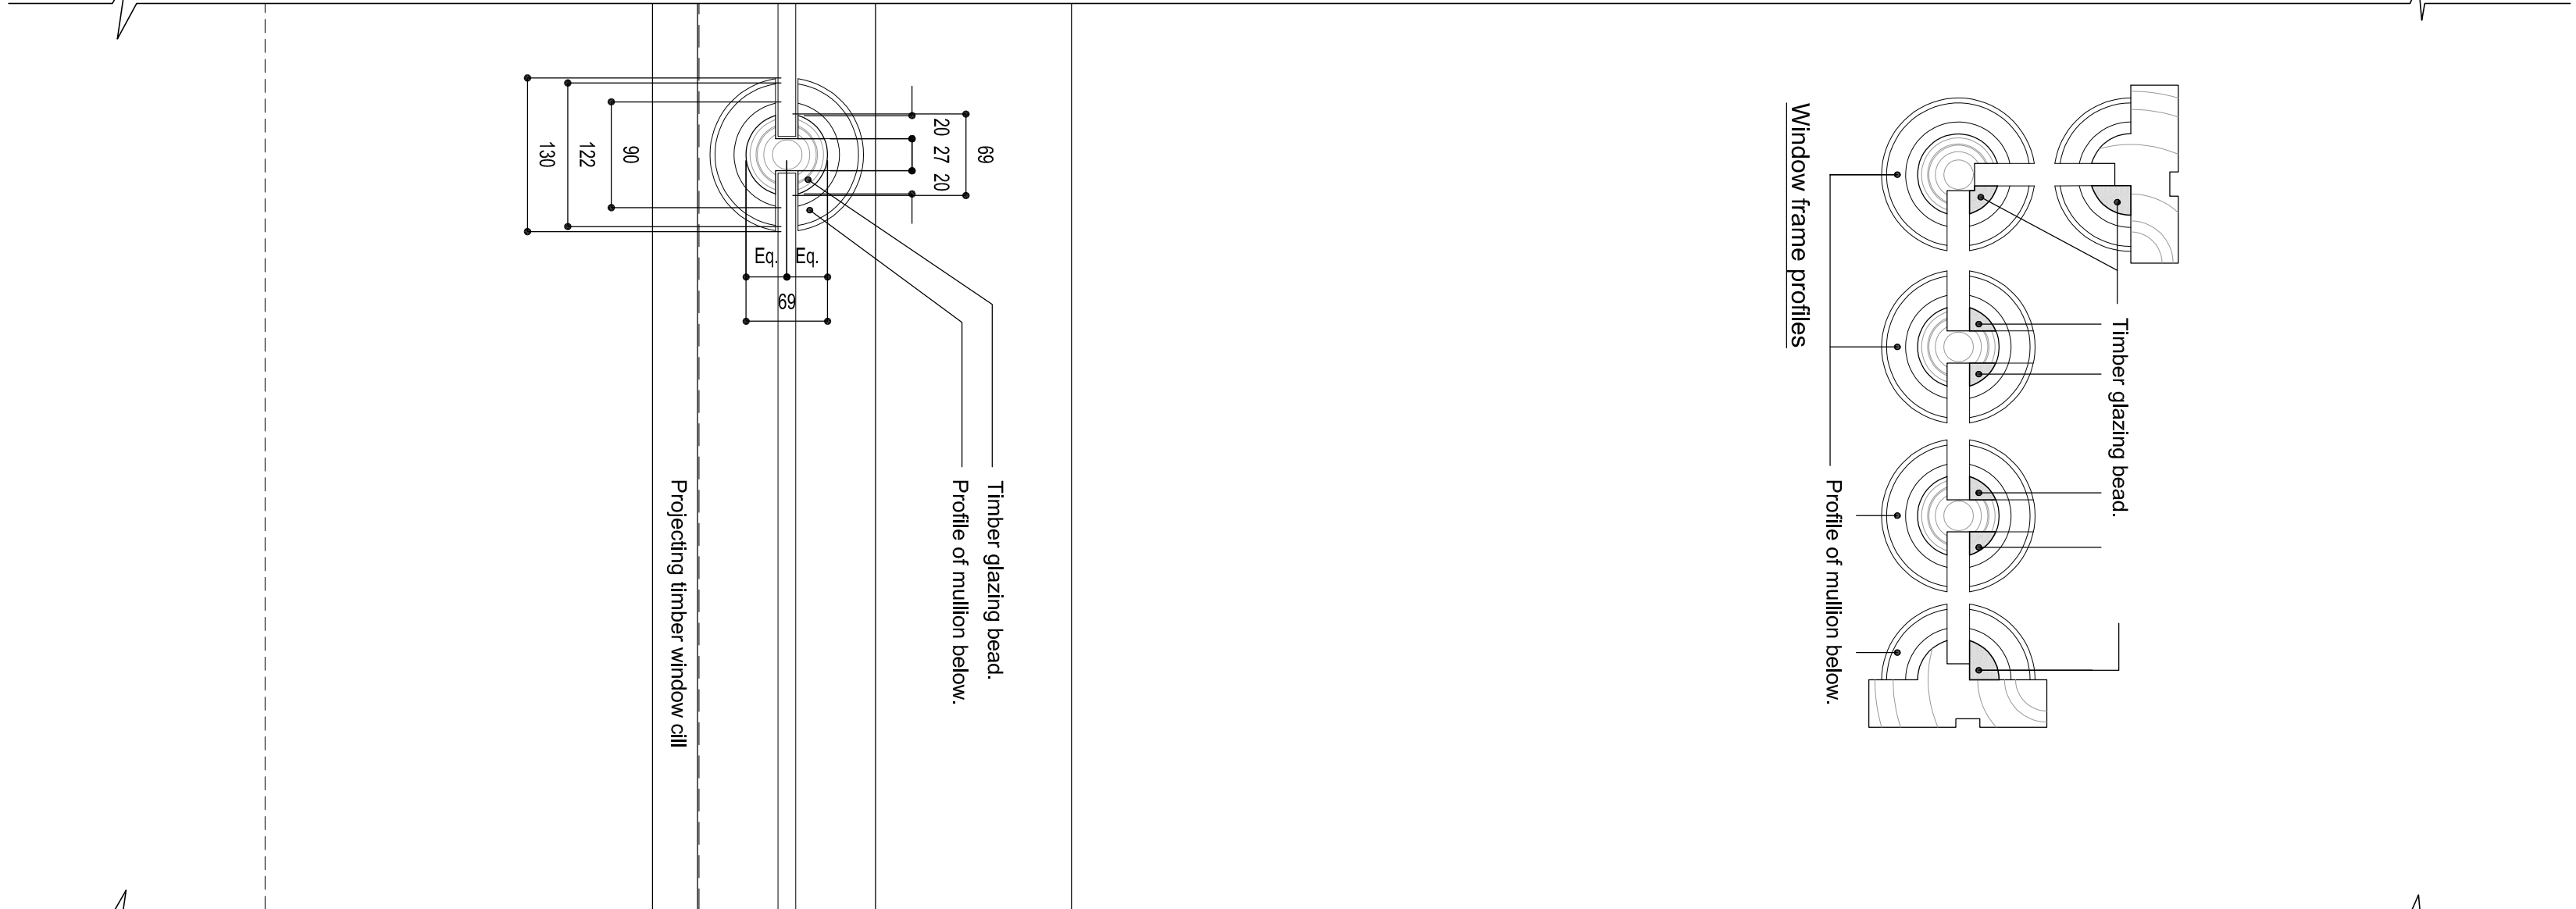

DETAIL 5

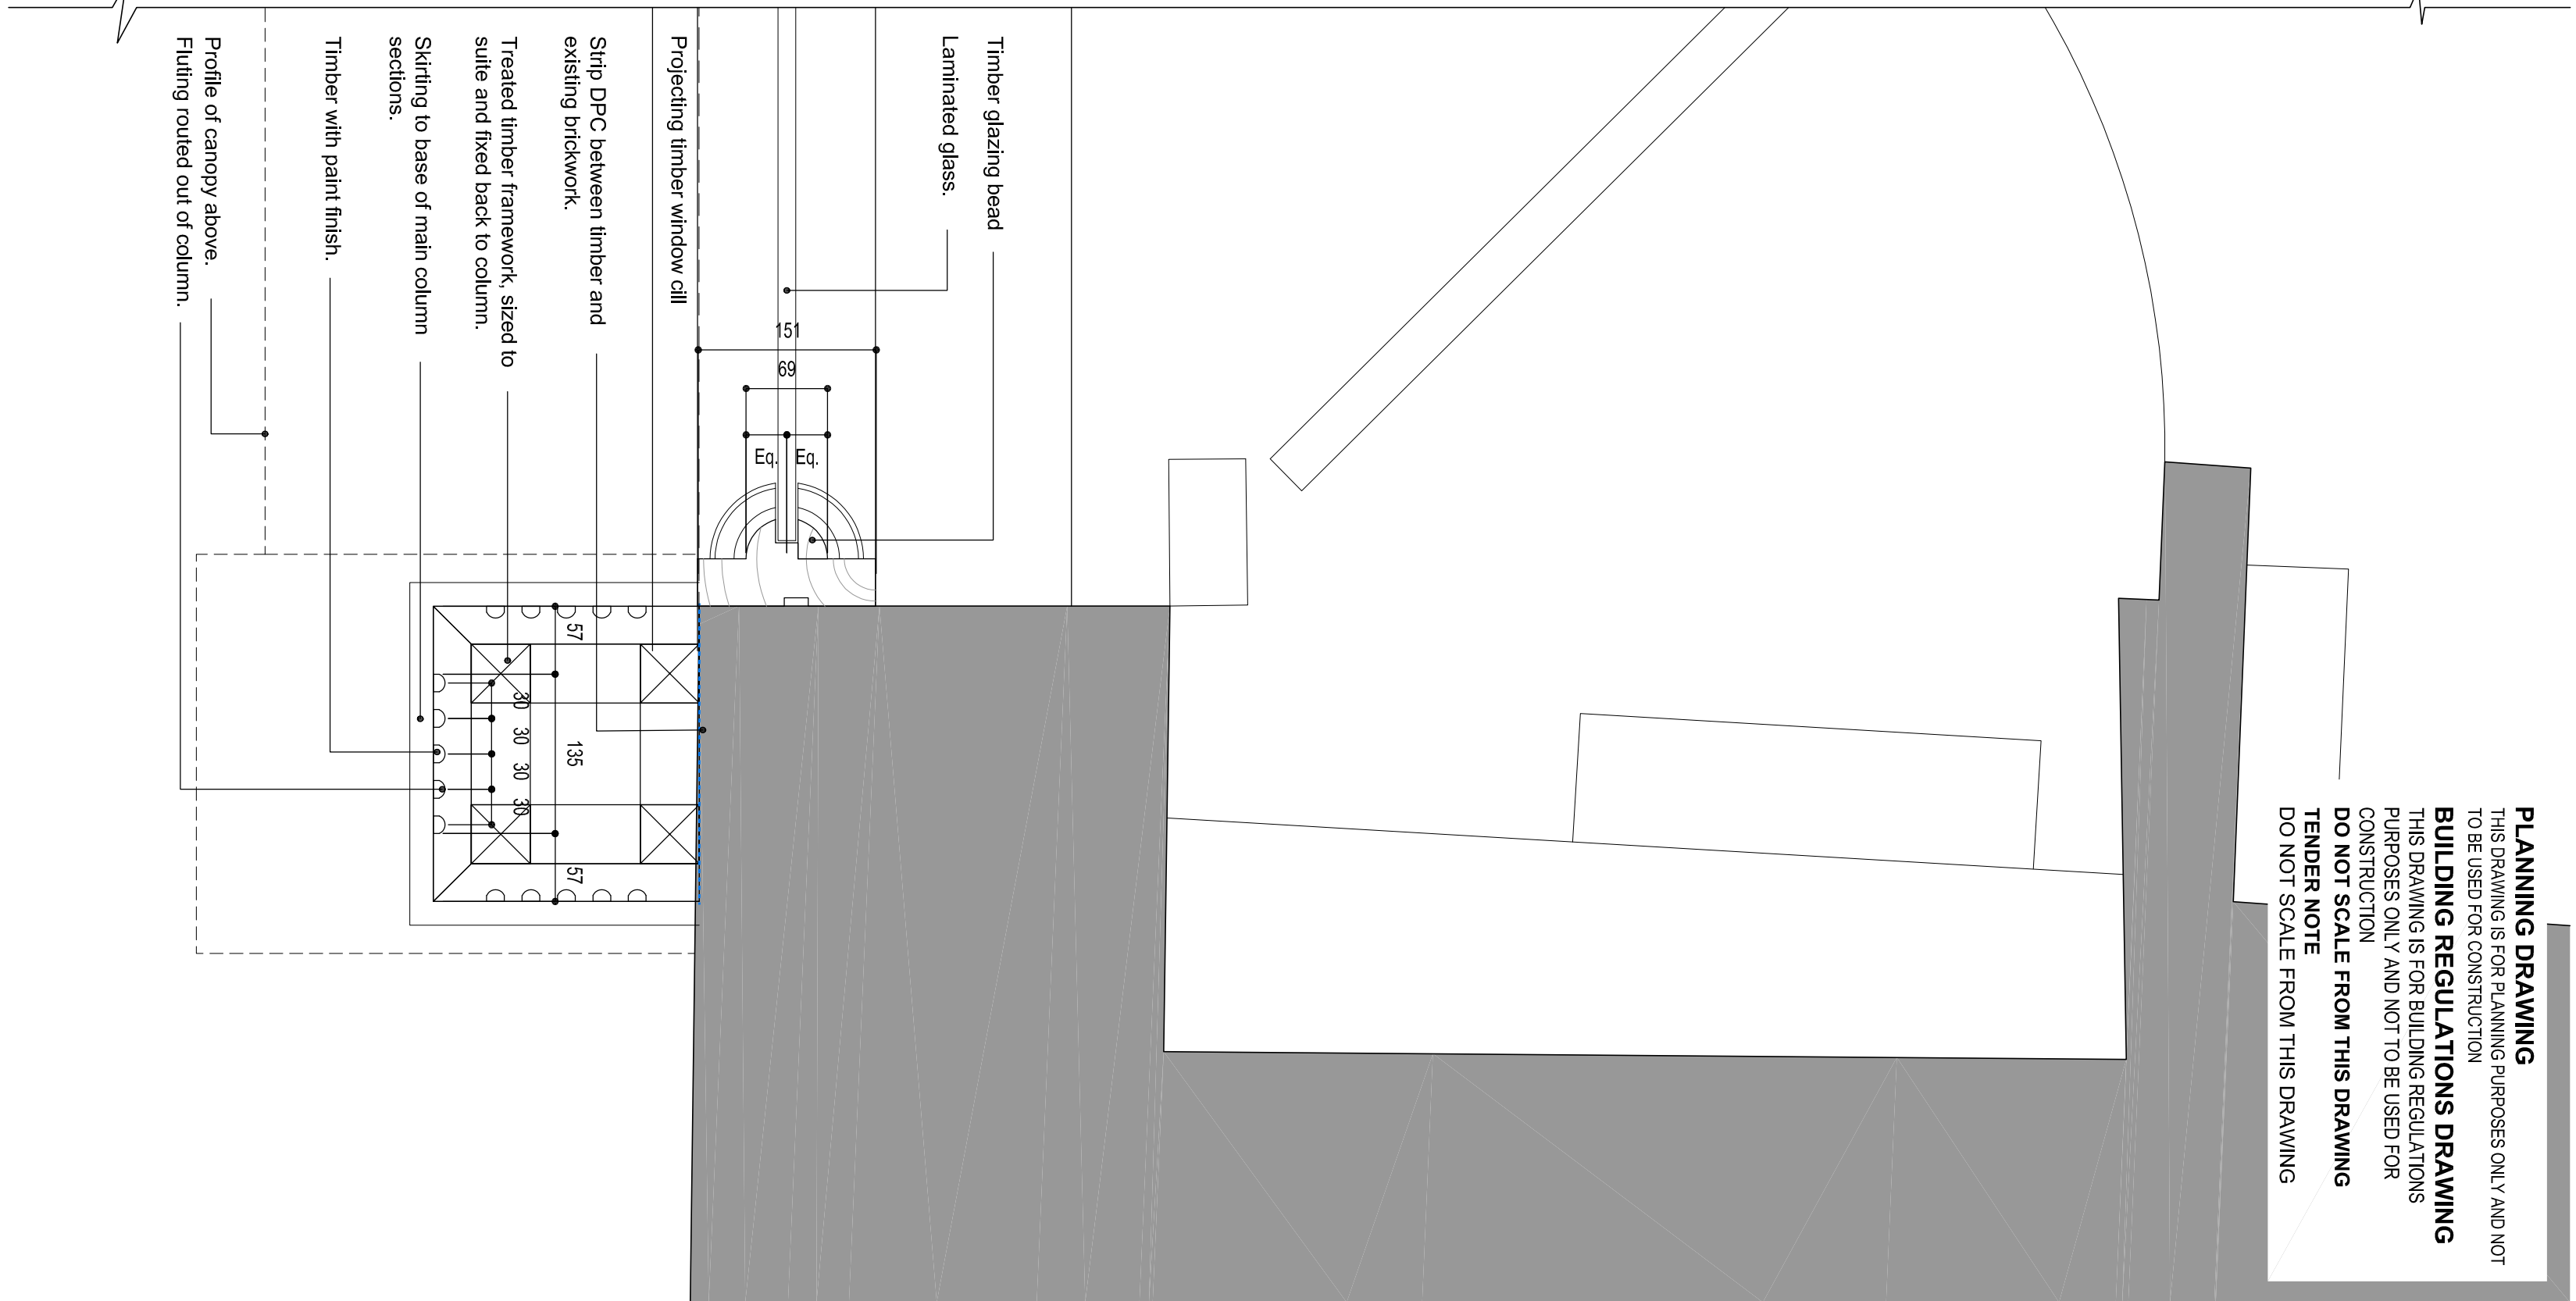

DETAIL 6

PLANNING DRAWING
THIS DRAWING IS FOR PLANNING PURPOSES ONLY, AND NOT TO BE USED FOR CONSTRUCTION

BUILDING REGULATIONS DRAWING
THIS DRAWING IS FOR BUILDING REGULATIONS PURPOSES ONLY, AND NOT TO BE USED FOR CONSTRUCTION

DO NOT SCALE FROM THIS DRAWING

TENDER NOTE
DO NOT SCALE FROM THIS DRAWING

REVISIONS				
Rev.	Description	Date	By	Ck'd
-	-	-	-	-



architectural
interior design
landscape
planning
conservation

established by
www.cass-design.co.uk

Studio 204B The Gas Factory
Liverpool L1 4EO
Tel: 0151 236 1100
E: info@cass-design.co.uk
W: www.cass-design.co.uk

KNOWSLEY MBC
project
6-7 ECCLESTON STREET, PRESCOT L34 5QA

drawing the
shop front
DETAILS IN PLAN

scale @ A1 1:5

date 13-11-2023

dwm TOC [initials] RP

1682-024