

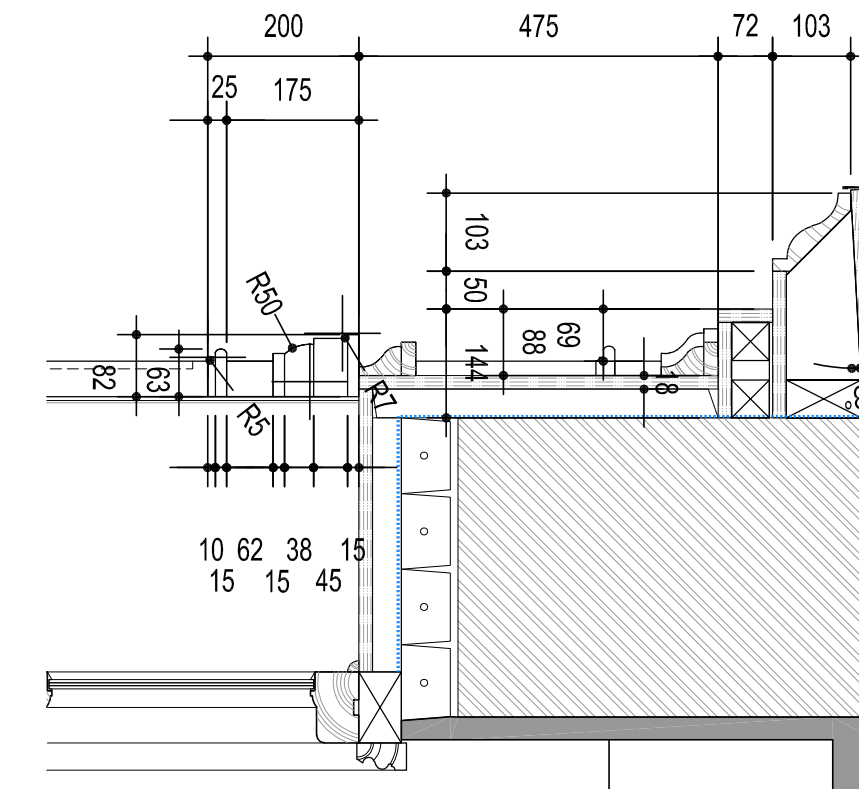
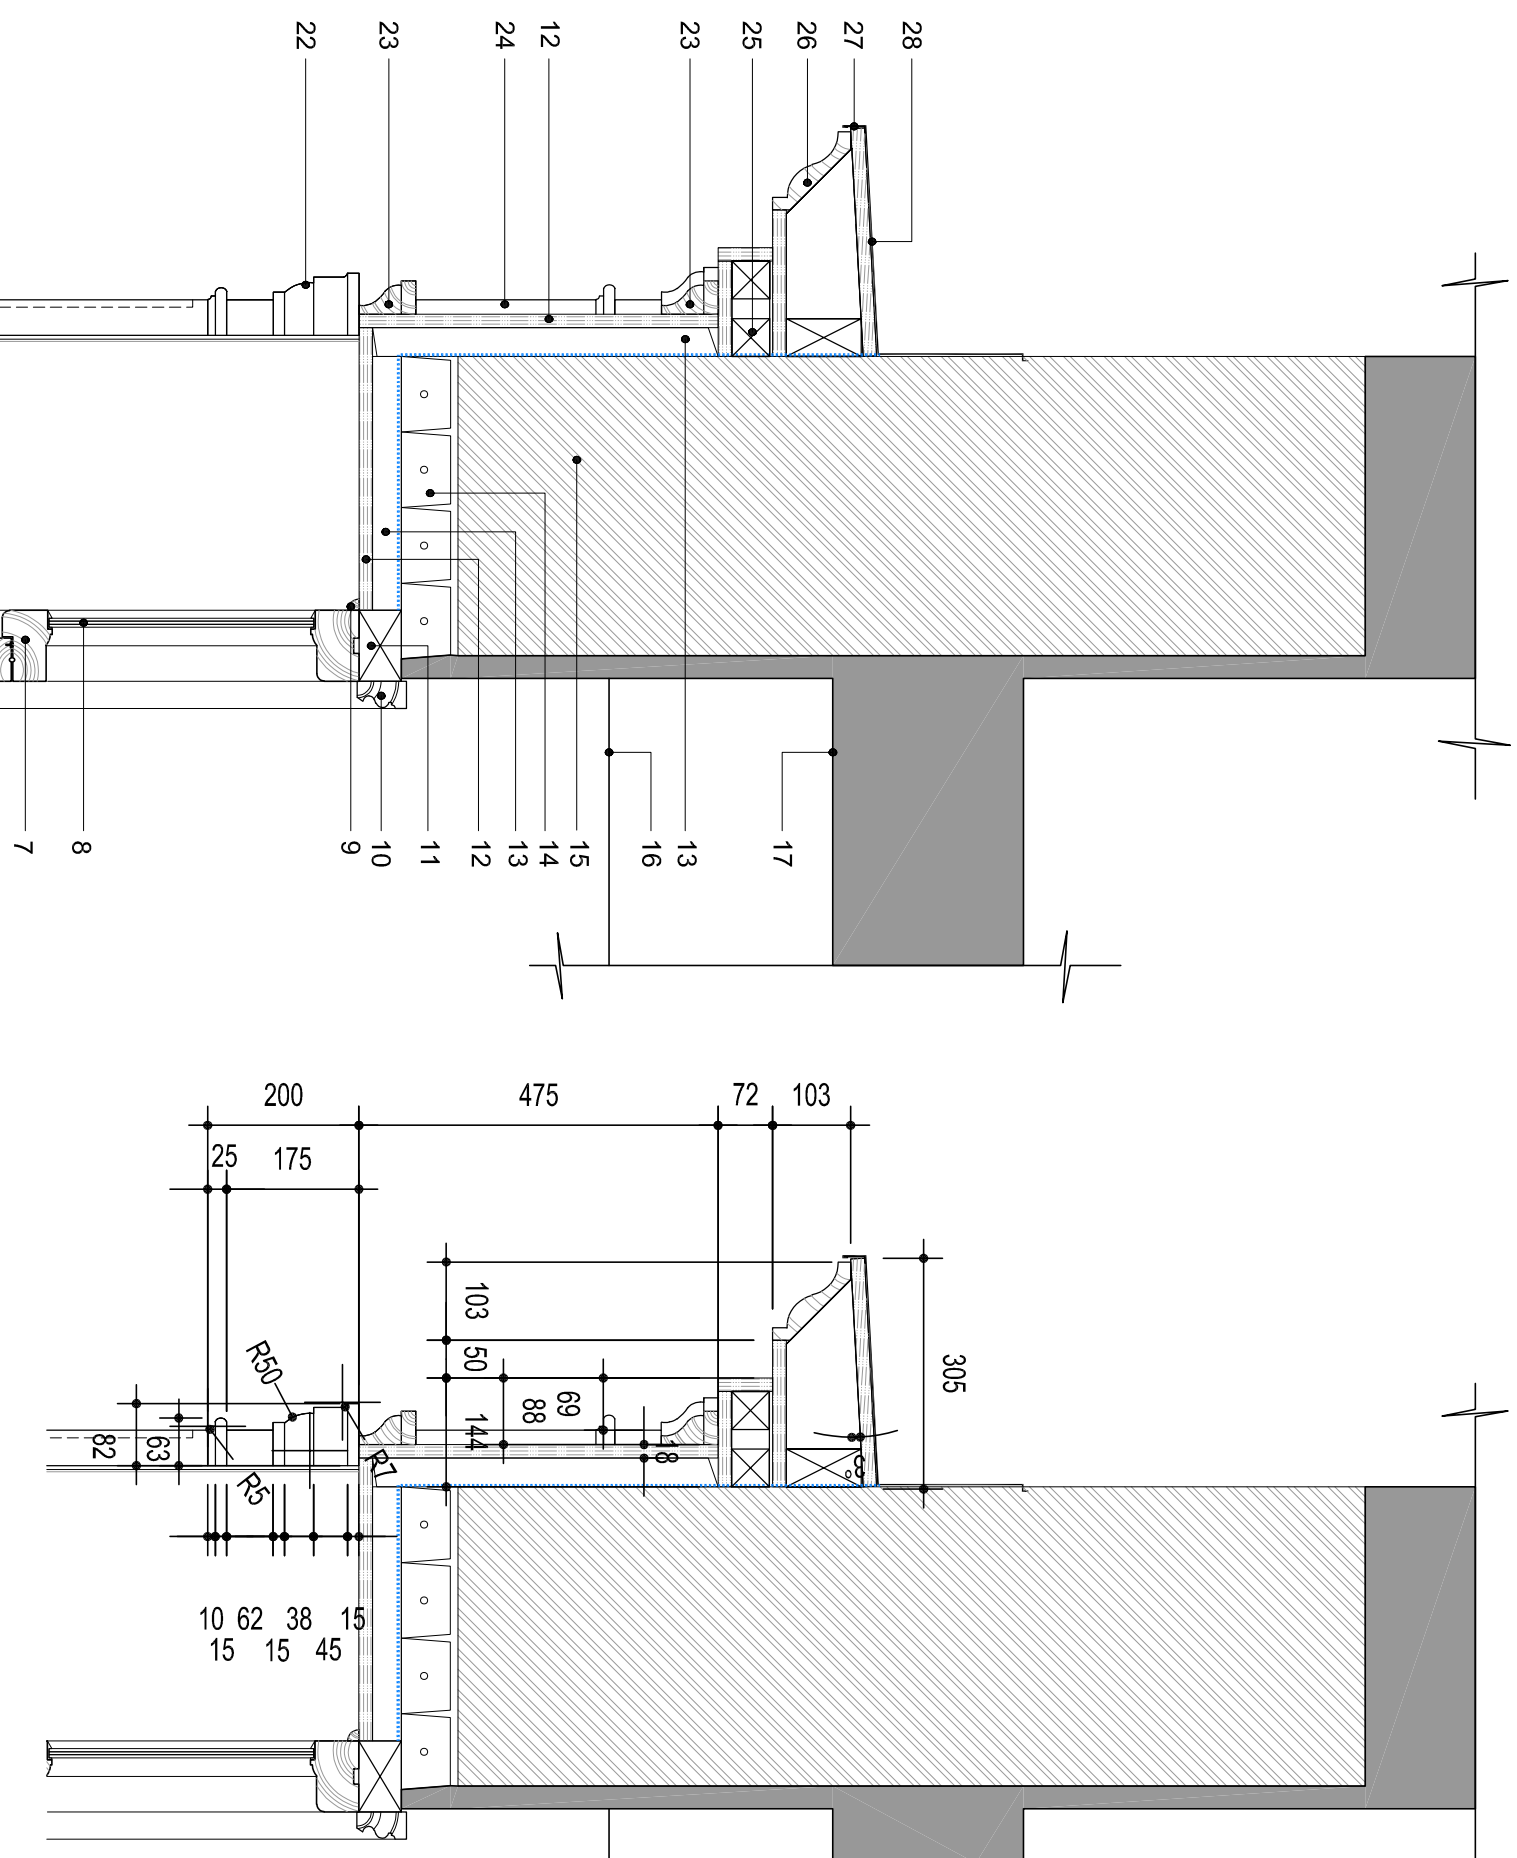




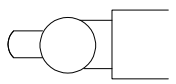


PLAN AT CANOPY ROOF LEVEL (3)

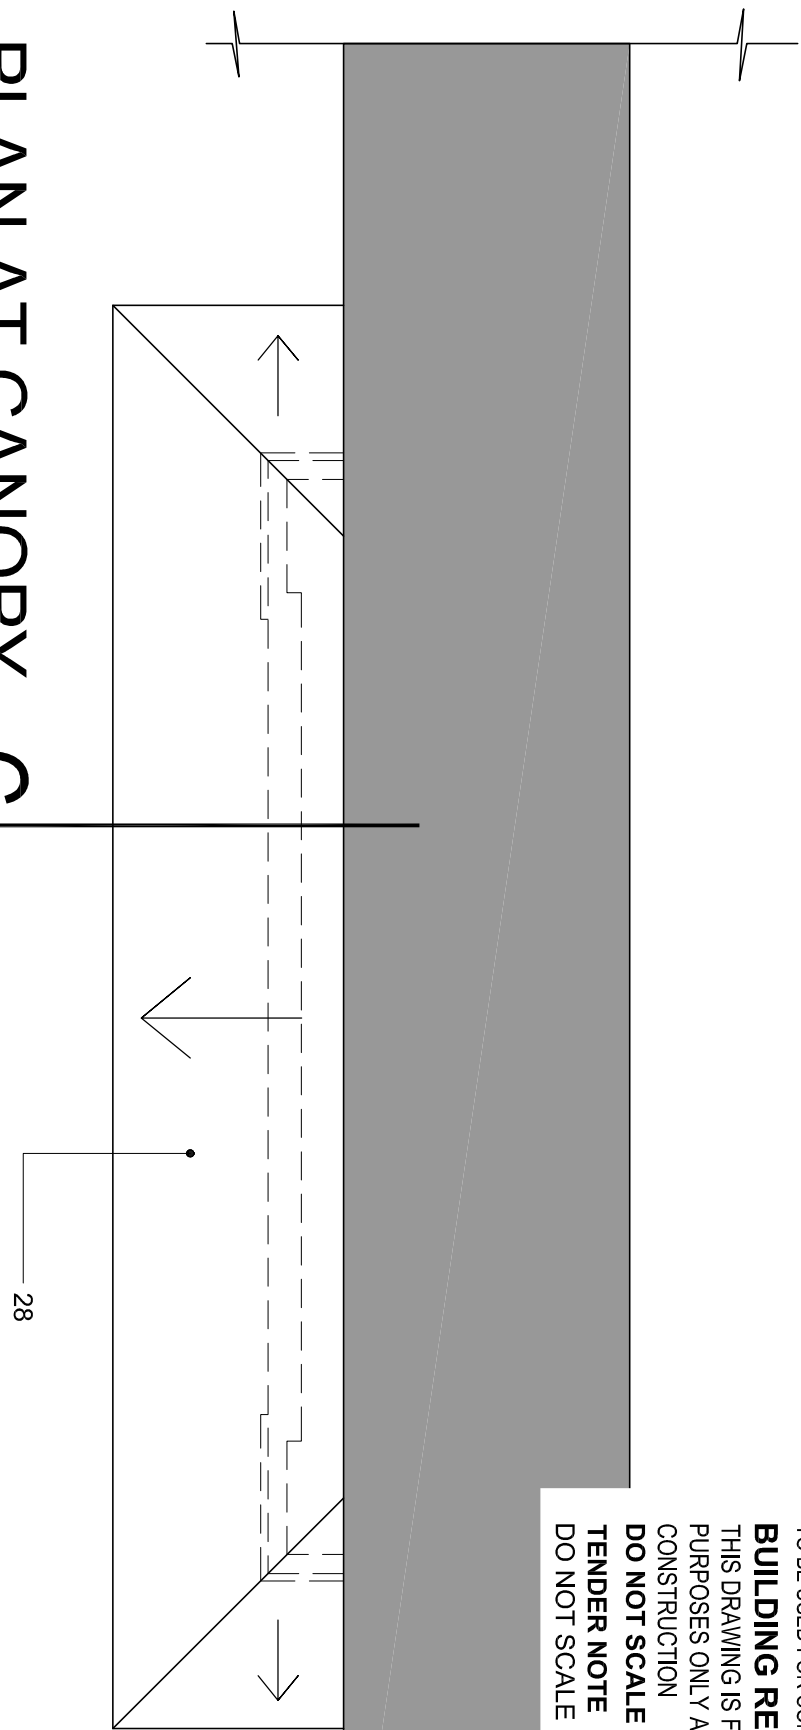

PLANNING DRAWING
THIS DRAWING IS FOR PLANNING PURPOSES ONLY AND NOT TO BE USED FOR CONSTRUCTION.
BUILDING REGULATIONS DRAWING
THIS DRAWING IS FOR BUILDING REGULATIONS PURPOSES ONLY AND NOT TO BE USED FOR CONSTRUCTION.
DO NOT SCALE FROM THIS DRAWING
TENDER NOTE
DO NOT SCALE FROM THIS DRAWING

PLAN (2)

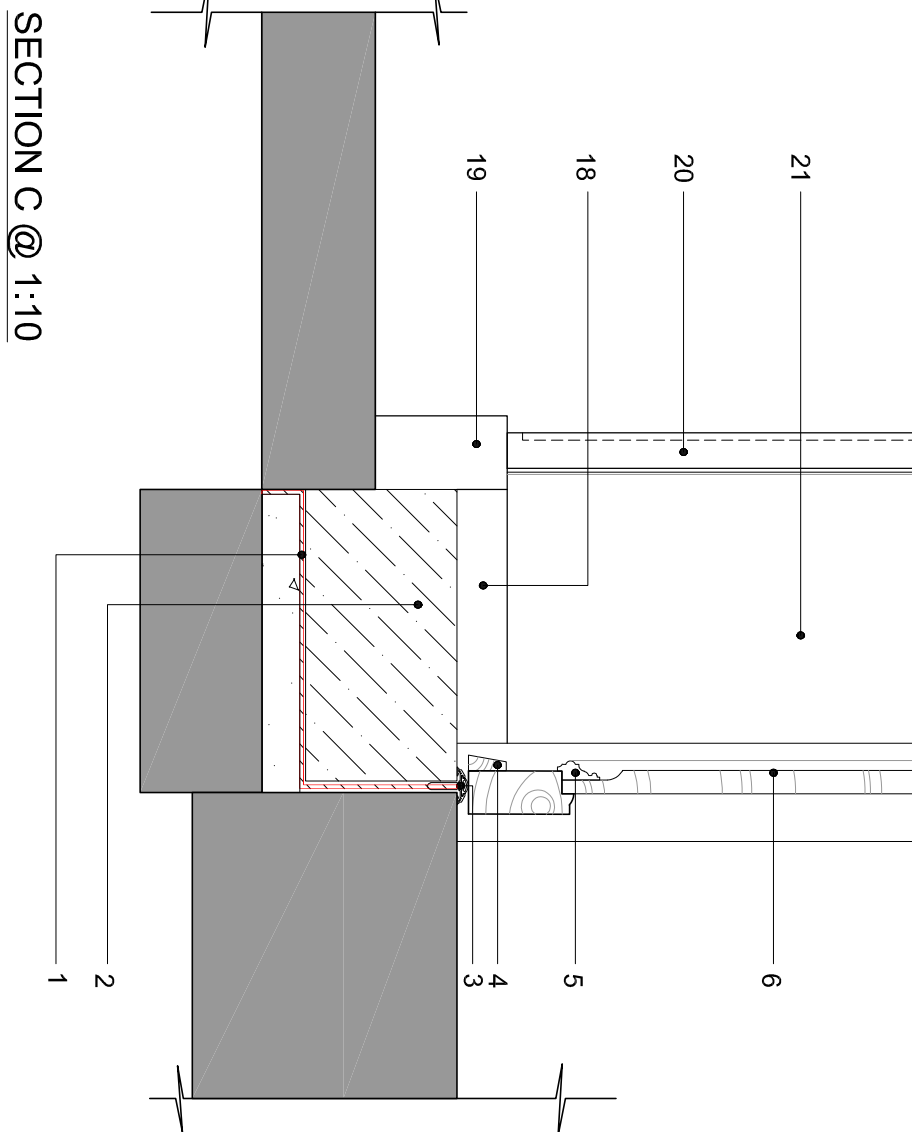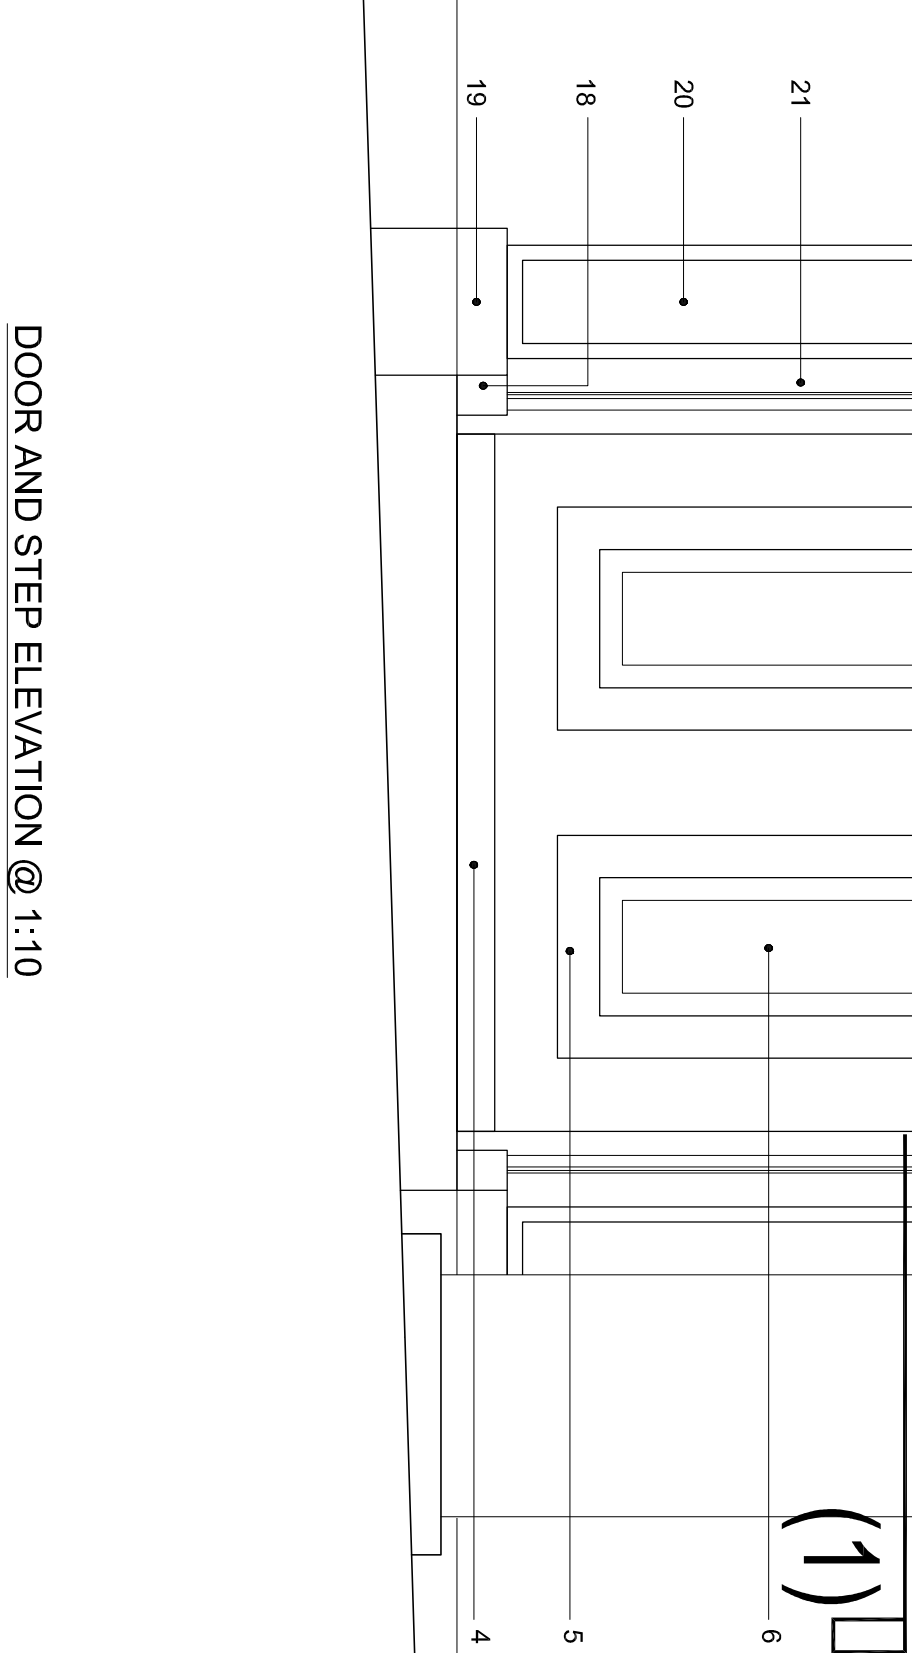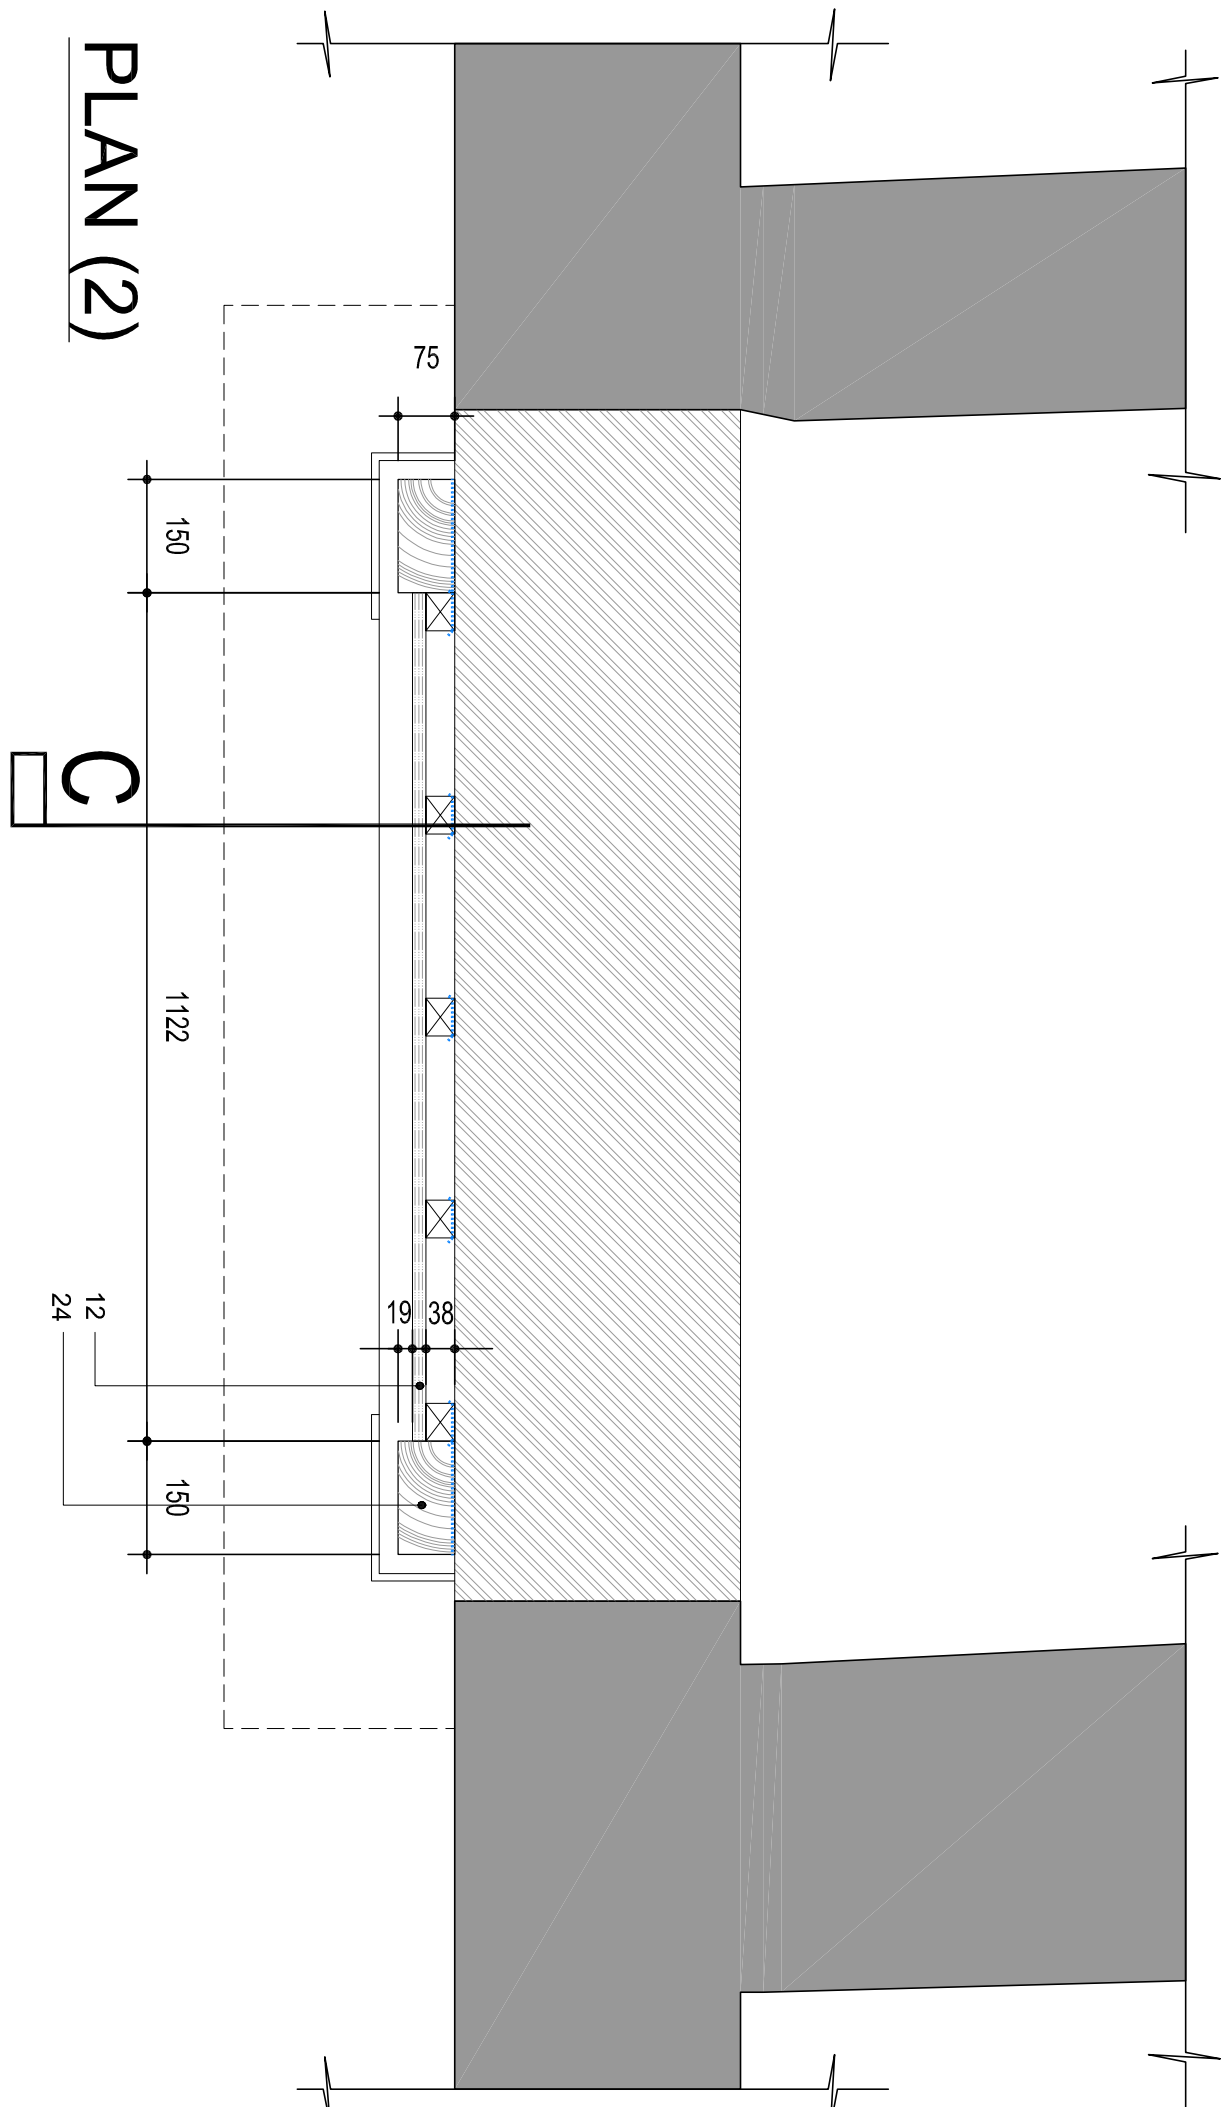


SECTION C @ 1:10

DOOR AND STEP ELEVATION @ 1:10

PLAN ABOVE STEP (1)

Street power column, location to be confirmed on site, to see if it impacts on the new entrance door design.

BUILDING CONTR. / TENDER

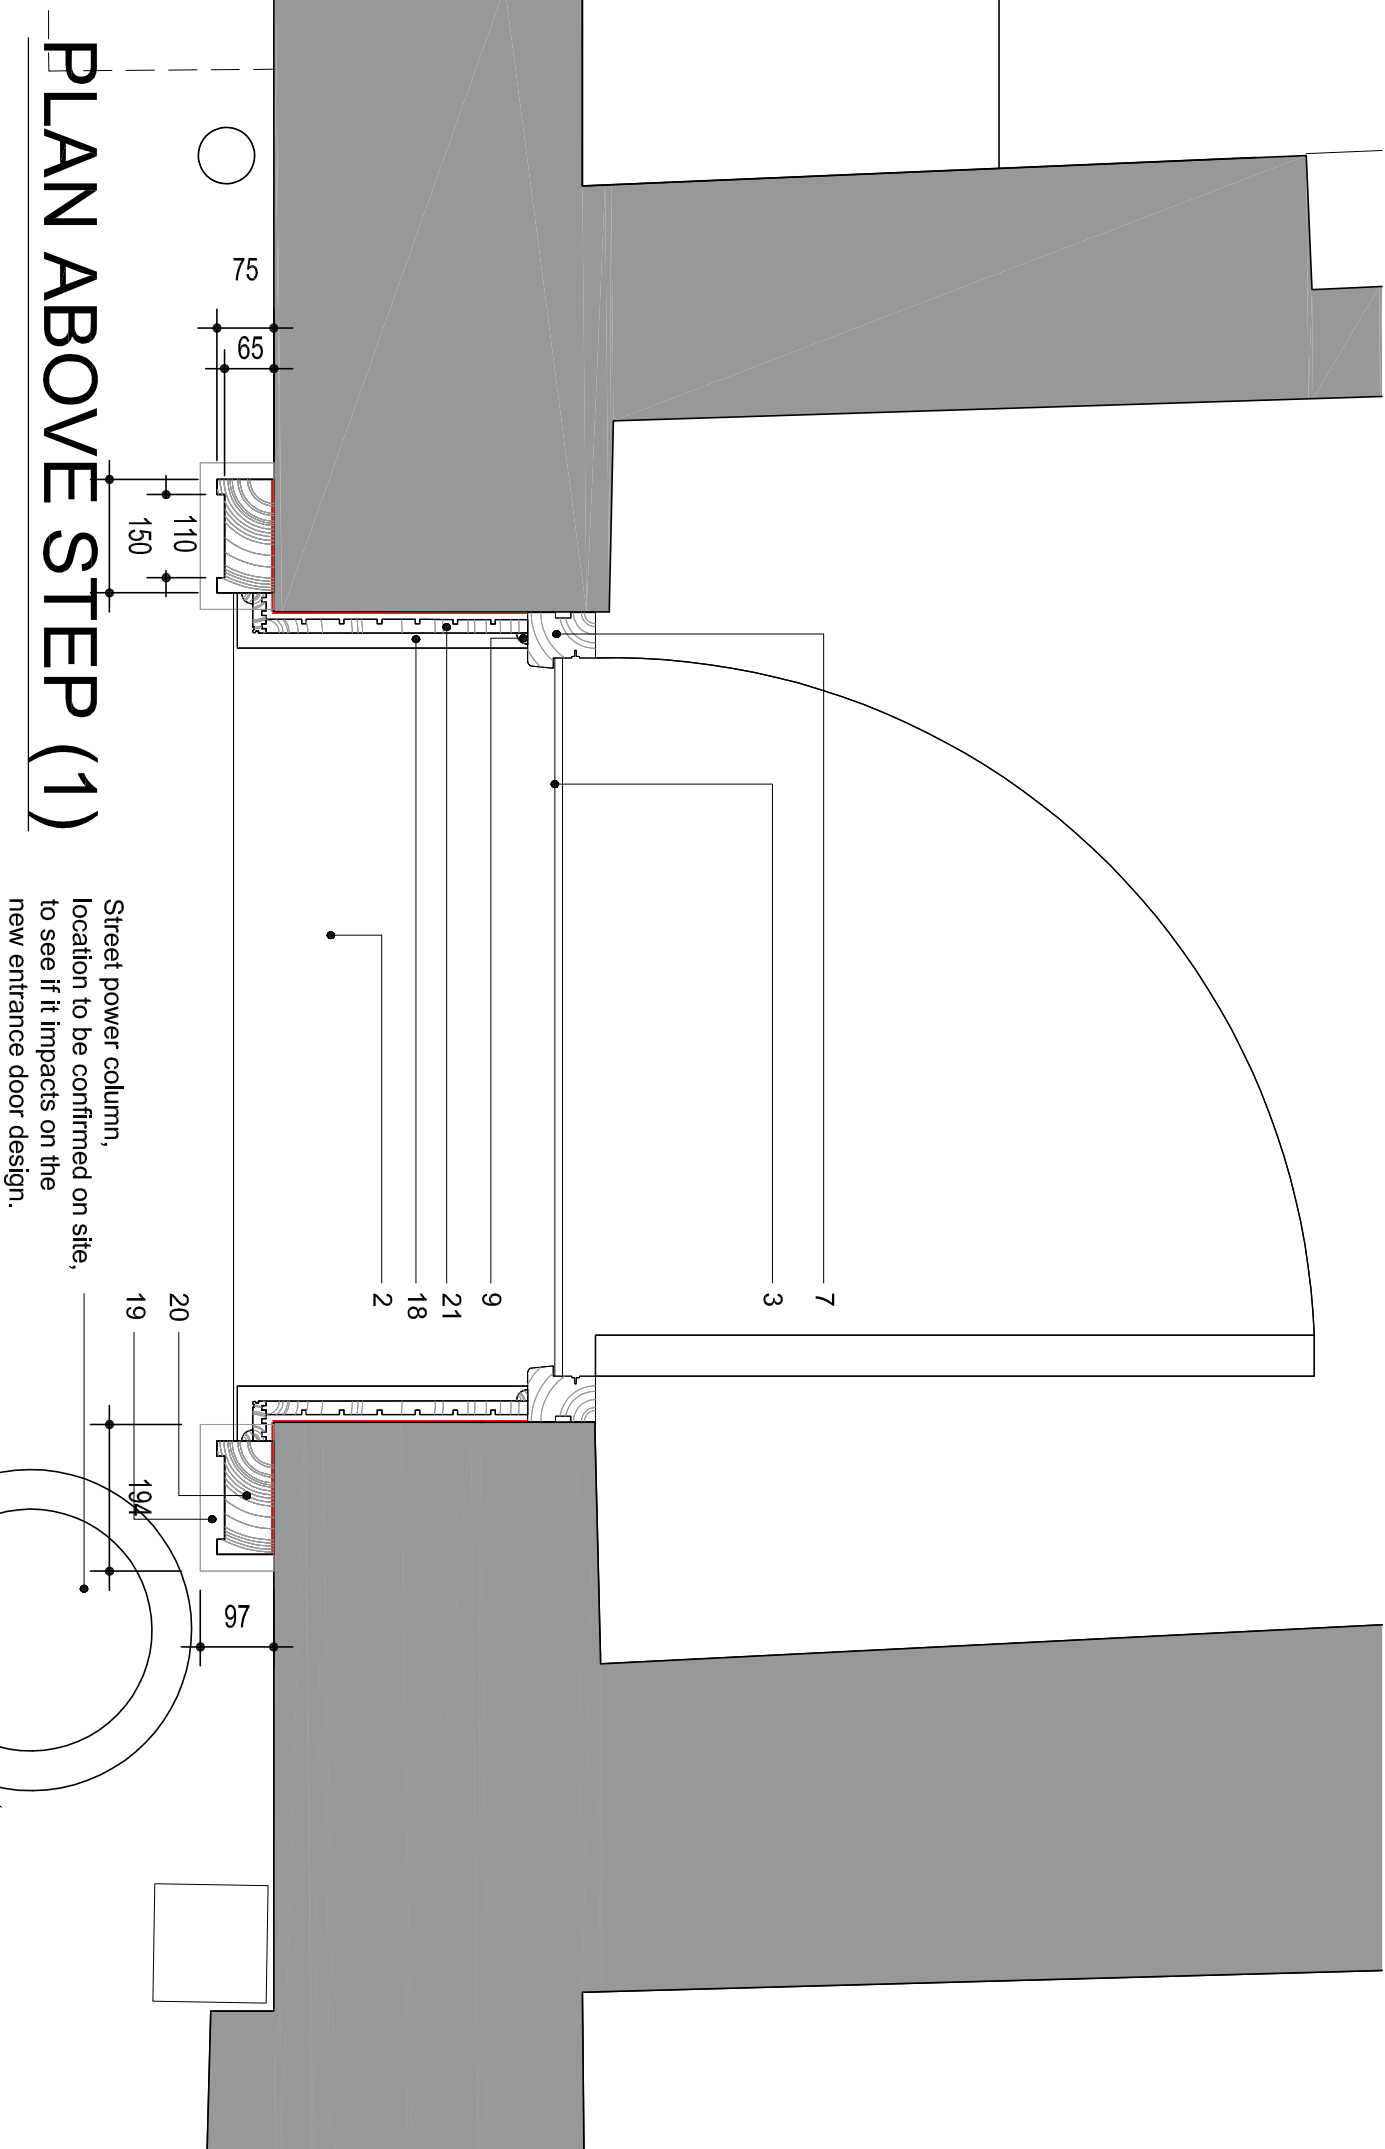

REVISIONS			
Rev.	Description	Date	By / Check
1			
2			
