


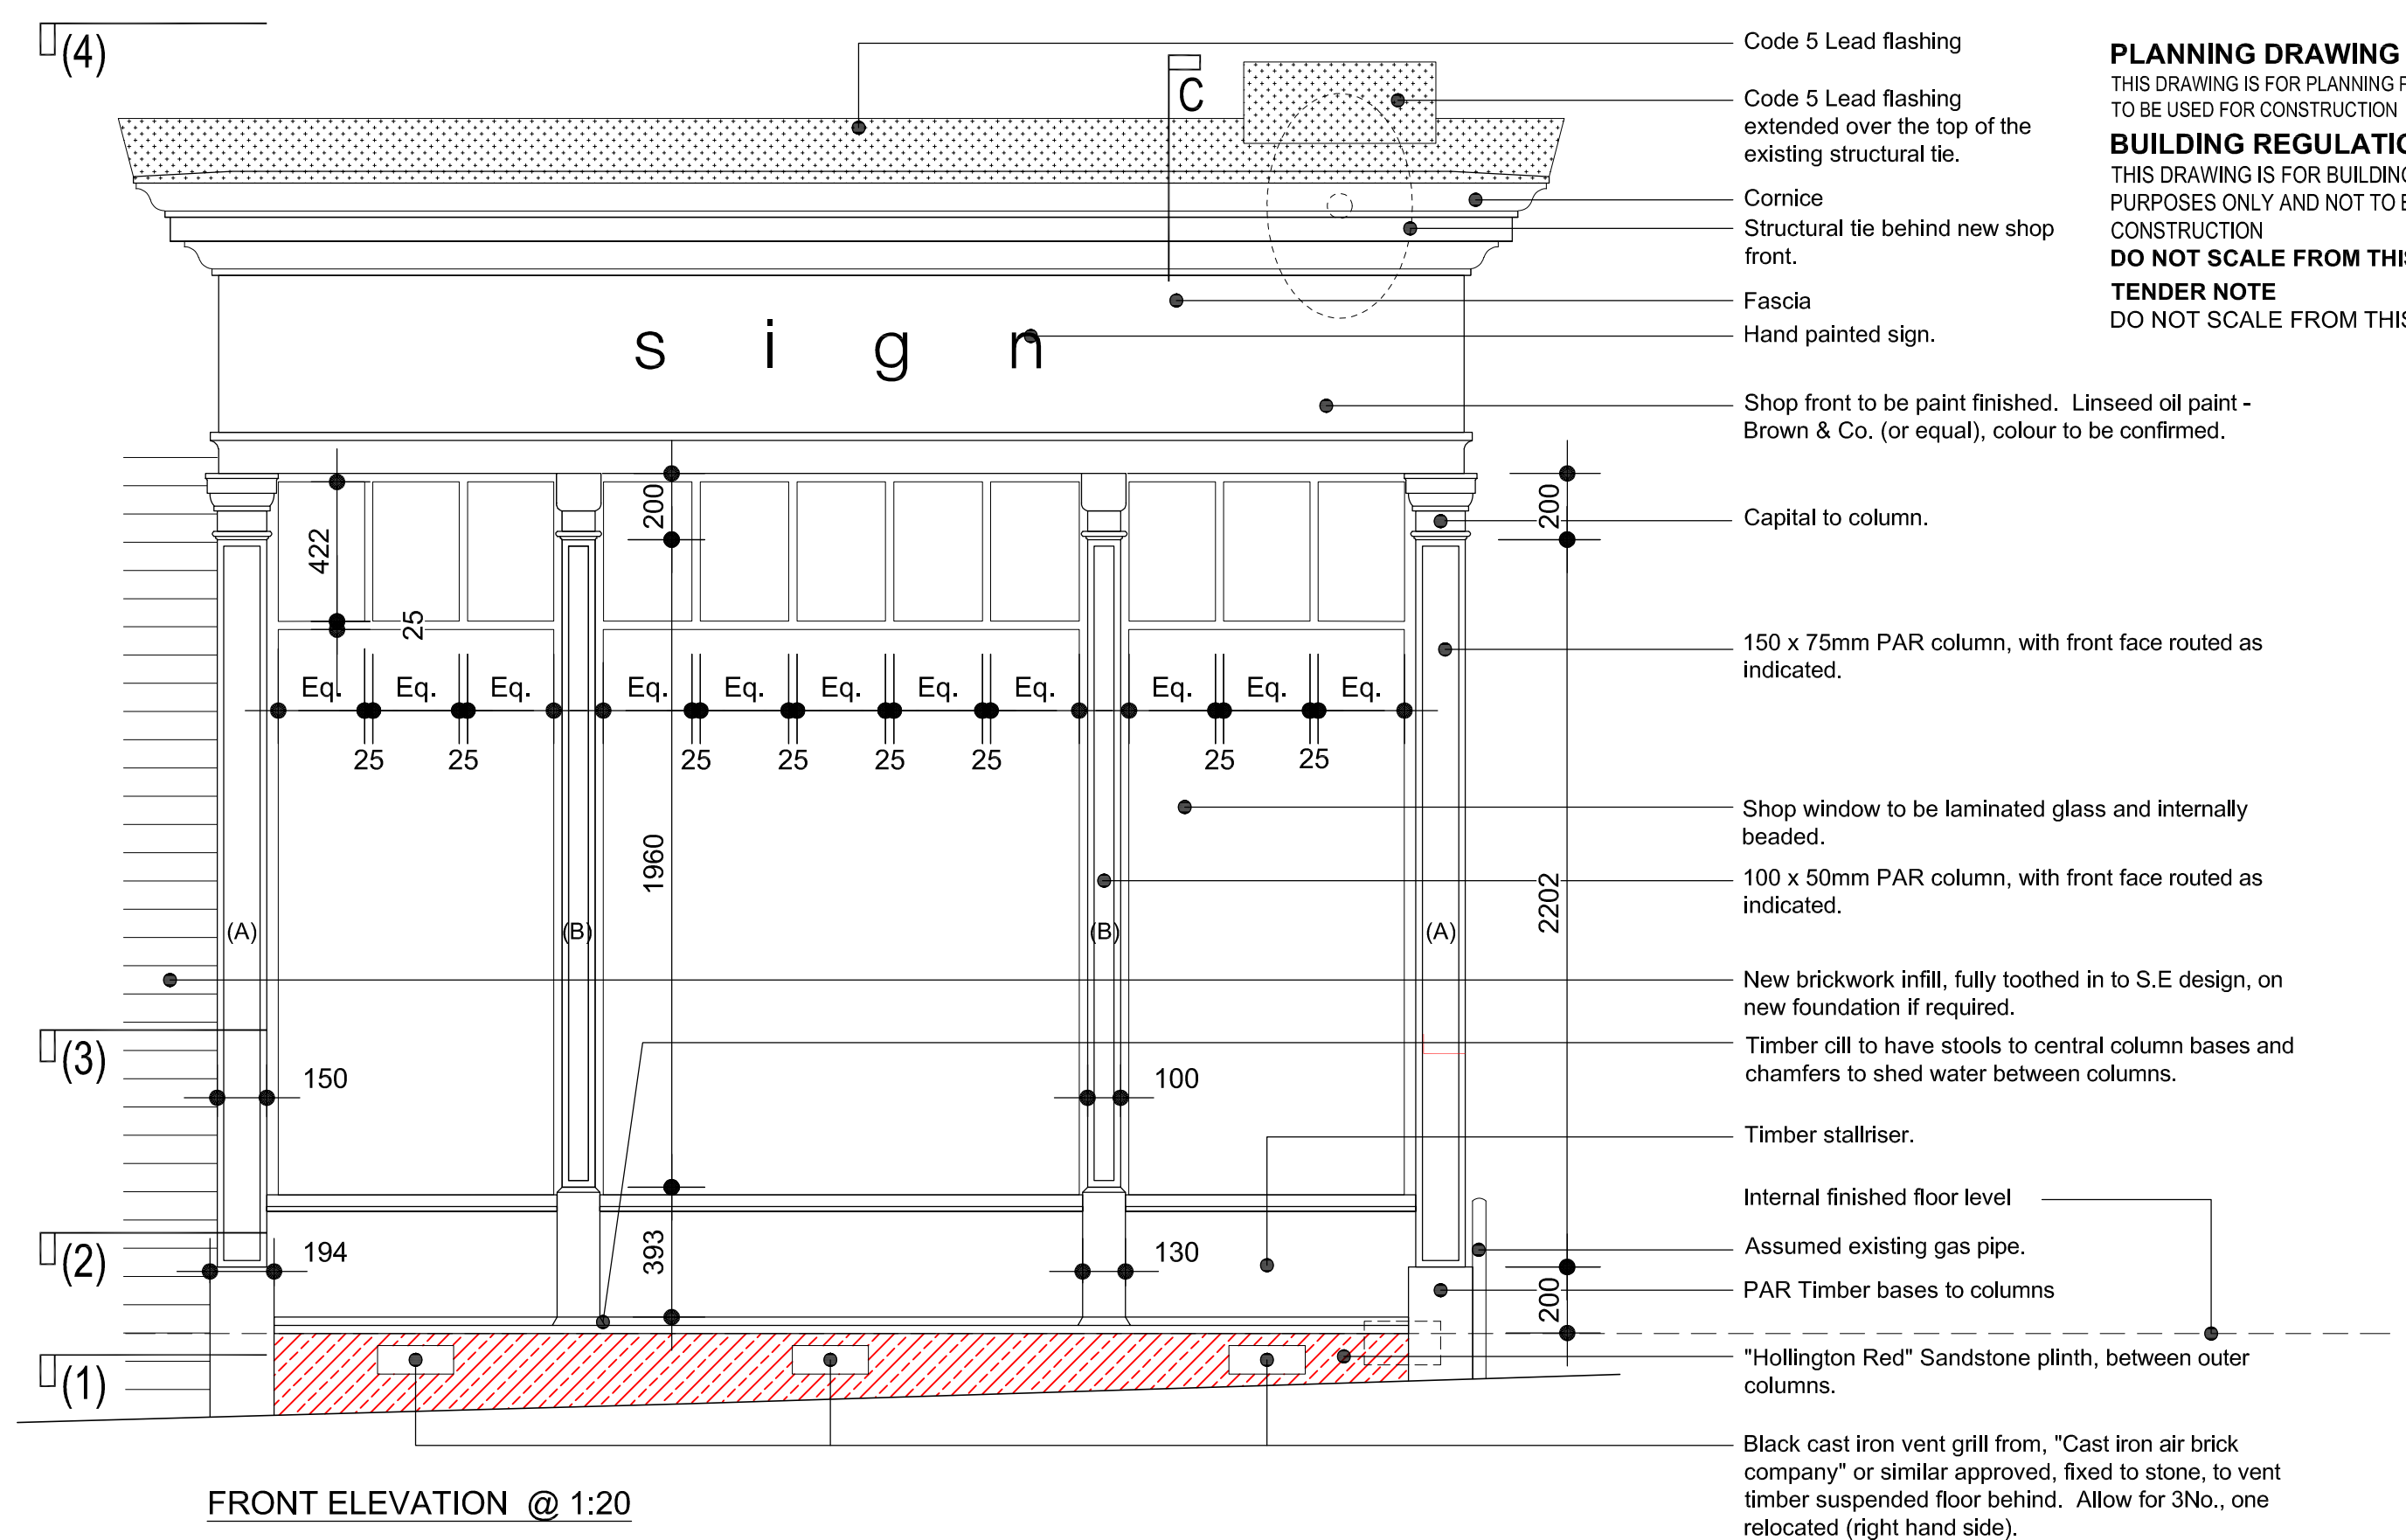


PLANNING DRAWING
THIS DRAWING IS FOR PLANNING PURPOSES ONLY AND NOT
TO BE USED FOR CONSTRUCTION


BUILDING REGULATIONS DRAWING
THIS DRAWING IS FOR BUILDING REGULATIONS
PURPOSES ONLY AND NOT TO BE USED FOR
CONSTRUCTION

DO NOT SCALE FROM THIS DRAWING


TENDER NOTE
DO NOT SCALE FROM THIS DRAWING

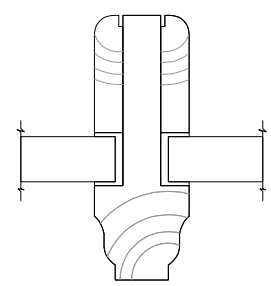


GLAZING BEAD / TRANSOME @ 1:2

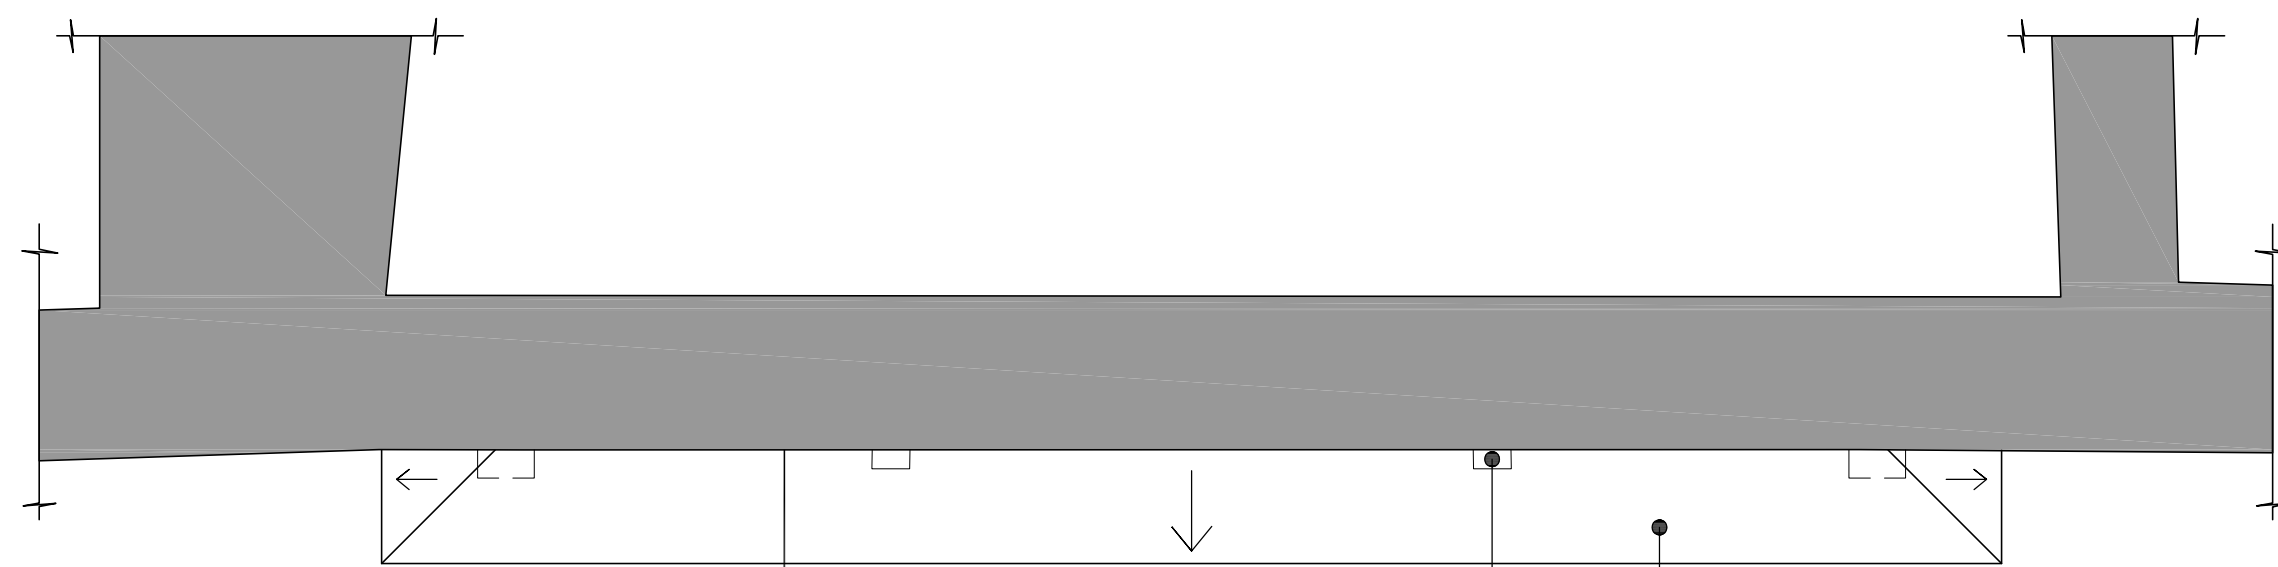


PLAN AT CANOPY / ROOF LEVEL (4) @ 1:20

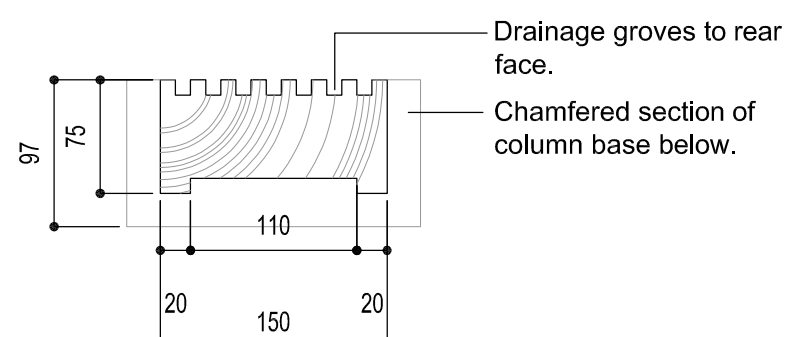


COLUMN MAIN SECTION TYPE (A)
(OUTSIDE COLUMNS) @ 1:5

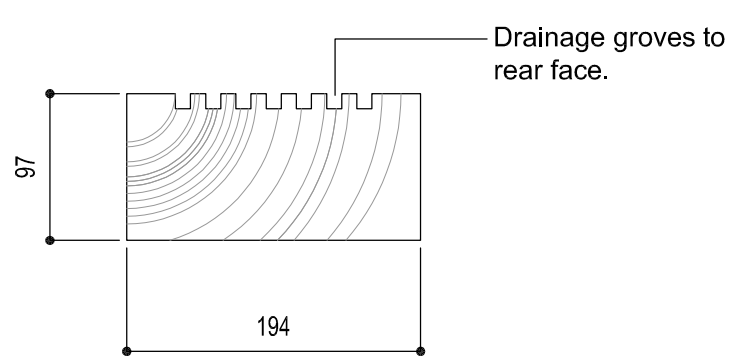


COLUMN BASE TYPE (A)
(OUTSIDE COLUMNS) @ 1:5

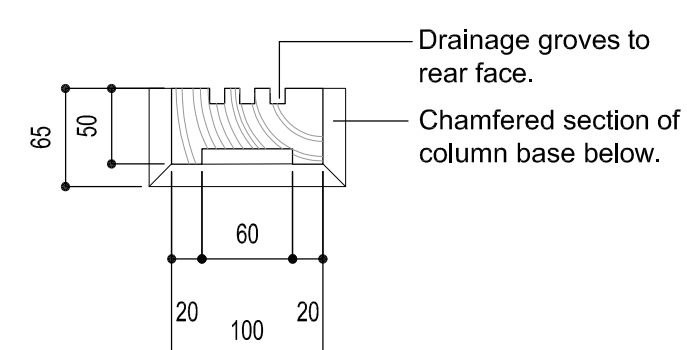


COLUMN MAIN SECTION TYPE (B)
(MIDDLE COLUMNS) @ 1:5

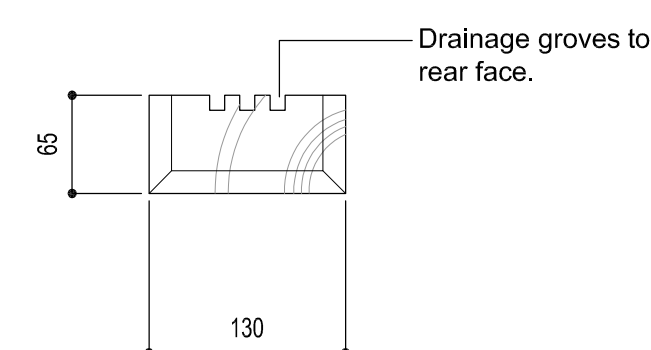


COLUMN BASE TYPE (B)
(MIDDLE COLUMNS) @ 1:5

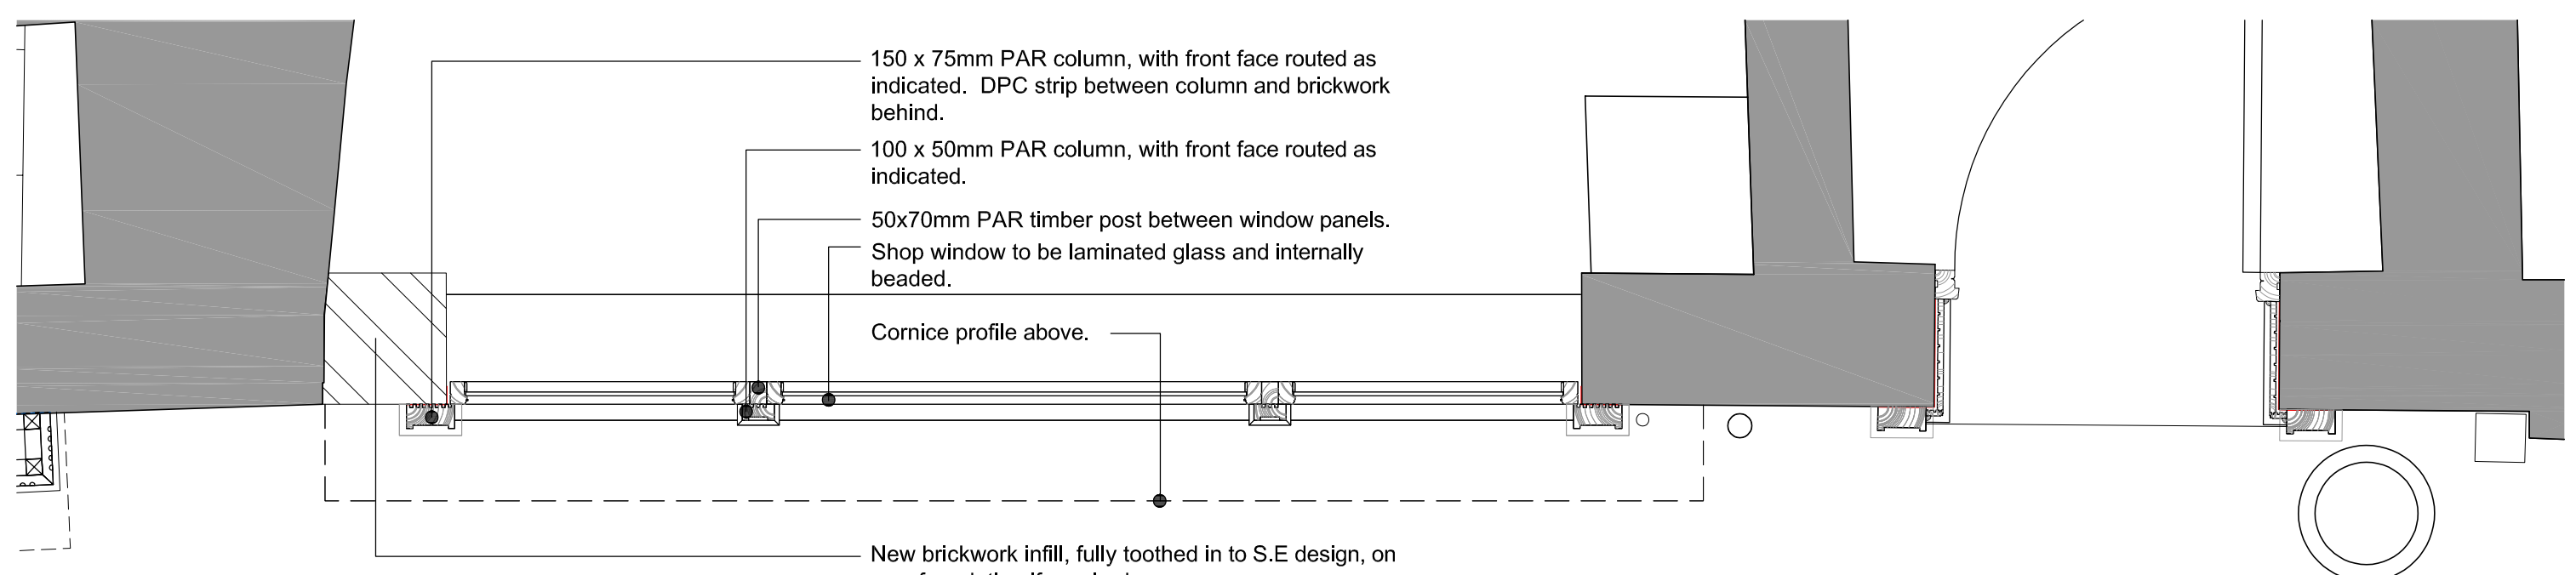

PLAN AT WINDOW LEVEL (3) @ 1:20

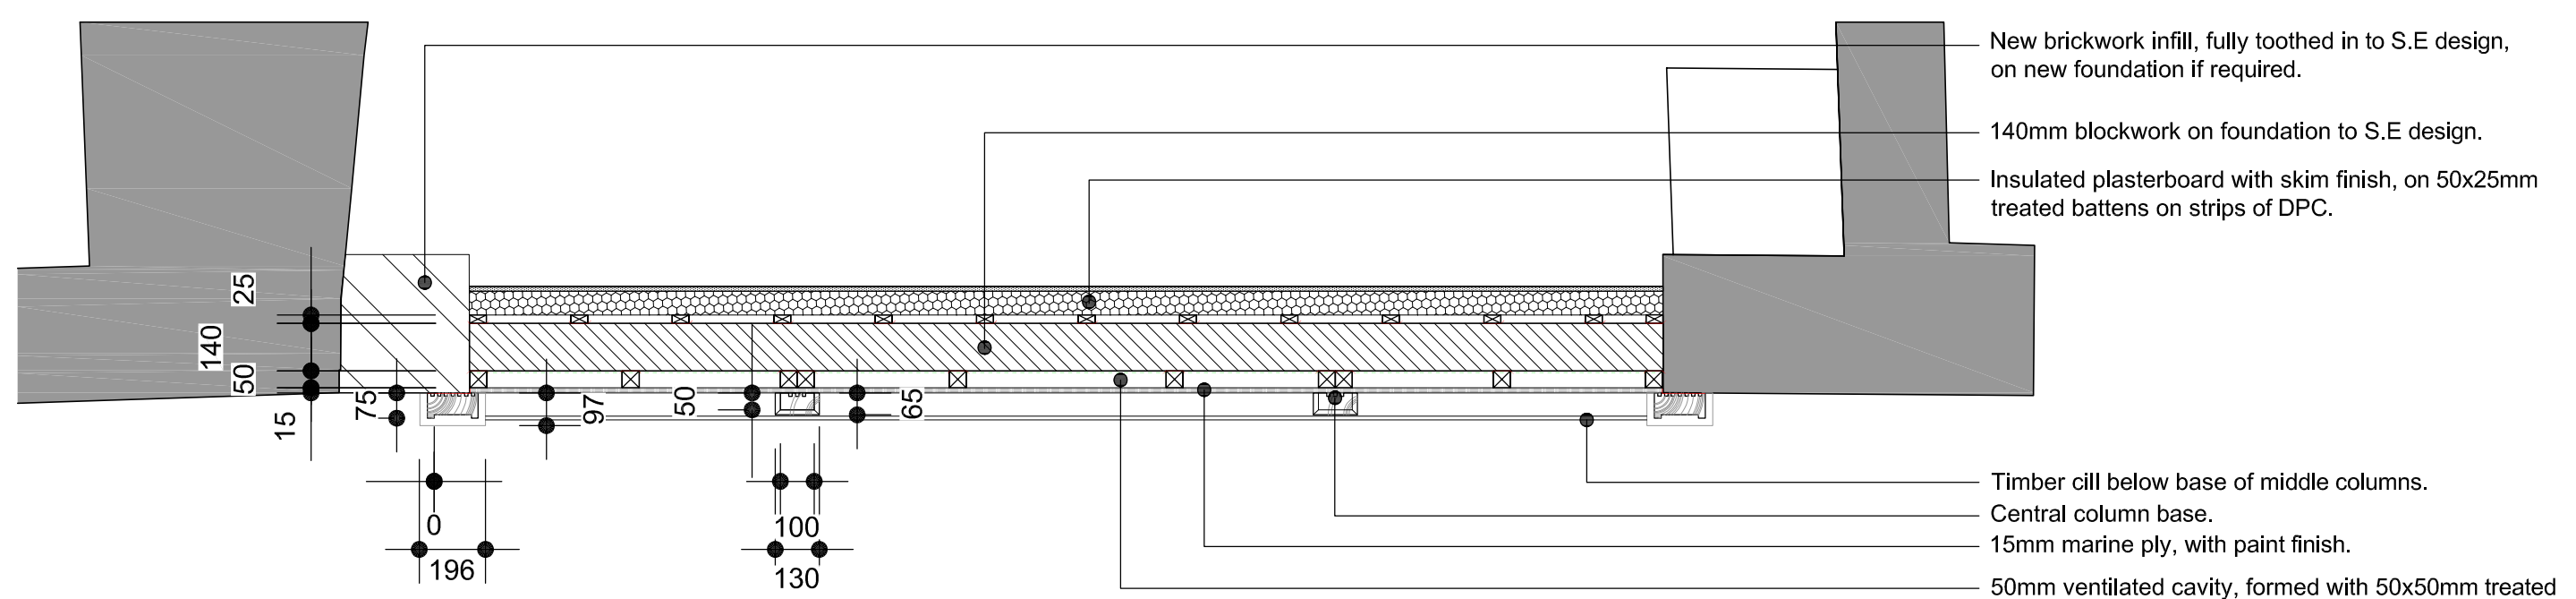


PLAN AT TIMBER STALLRISER (2) @ 1:20

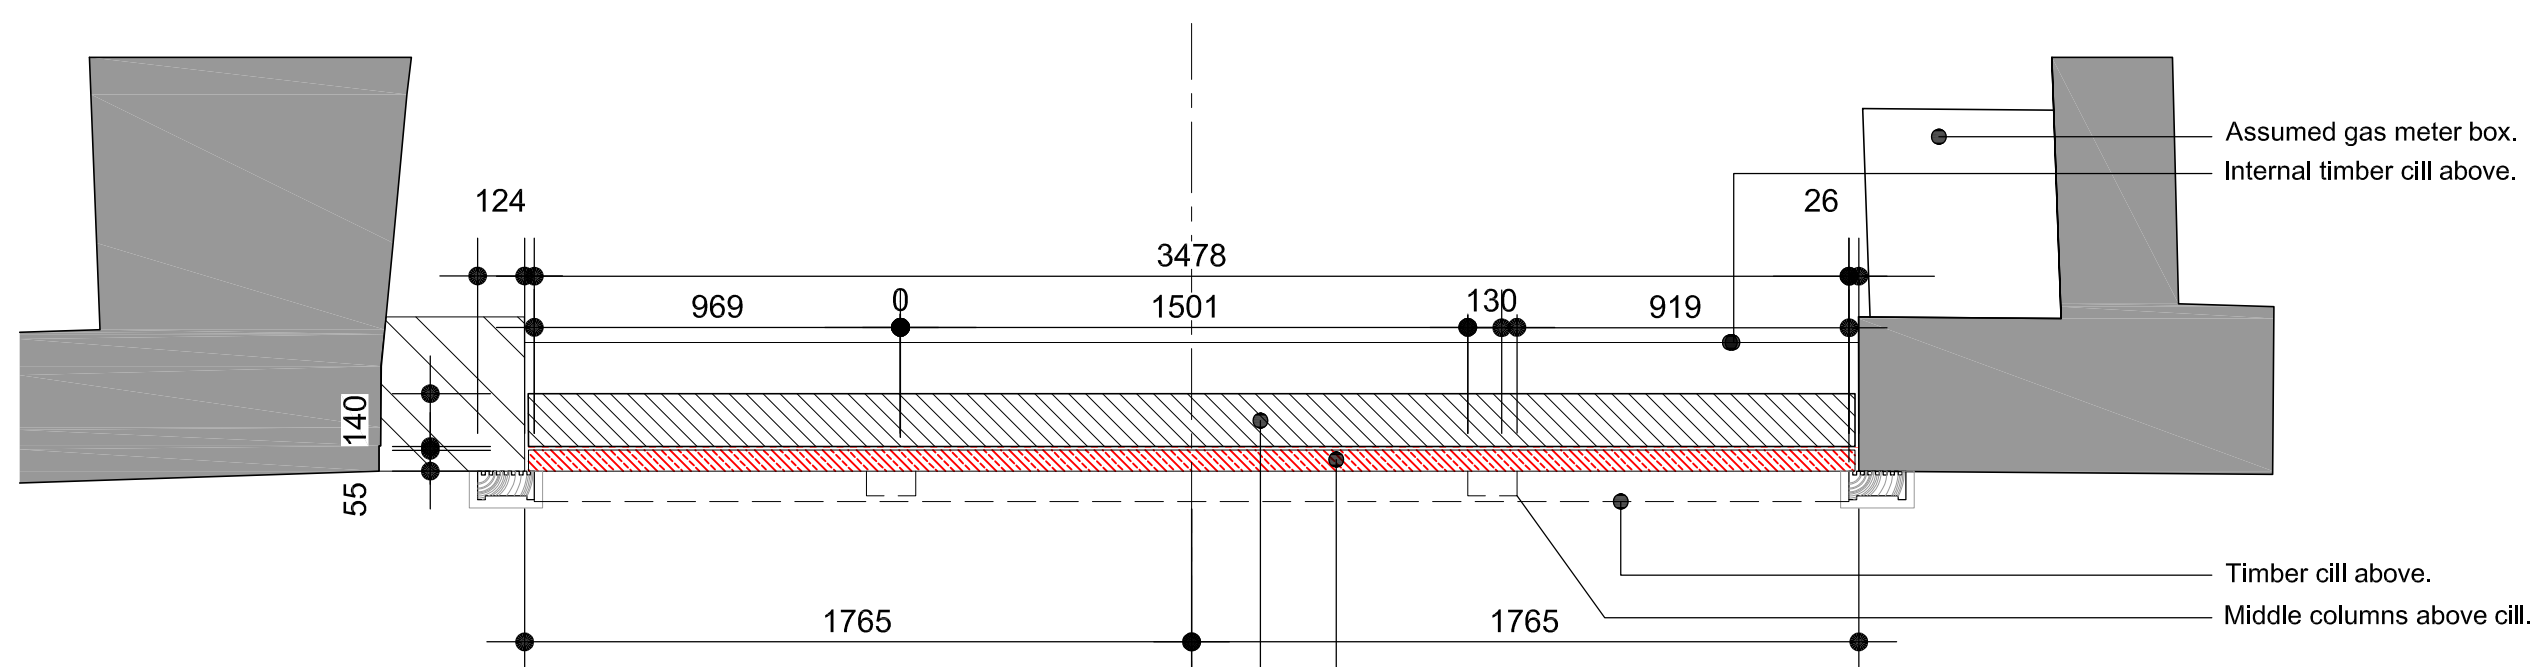

PLAN AT STONE PLINTH (1) @ 1:20

REVISIONS				
Rev.	Description	Date	By	Chk'd
-	-	-	-	-

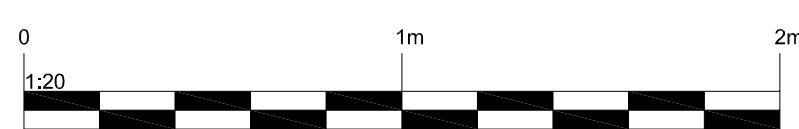

client
KNOWSLEY MBC
project
5-7 ECCLESTON STREET, PRESCOT. L34 5QA

purpose
BUILDING CONTR. /TENDER

drawing title
SHOP FRONT PLANS AND ELEVATION
AS PROPOSED - NO. 7

scale @ A1 1:2, 1:5 & 1:20

date	17-11-23
------	----------

682-027

Original paper size (A1) 841x 594mm