
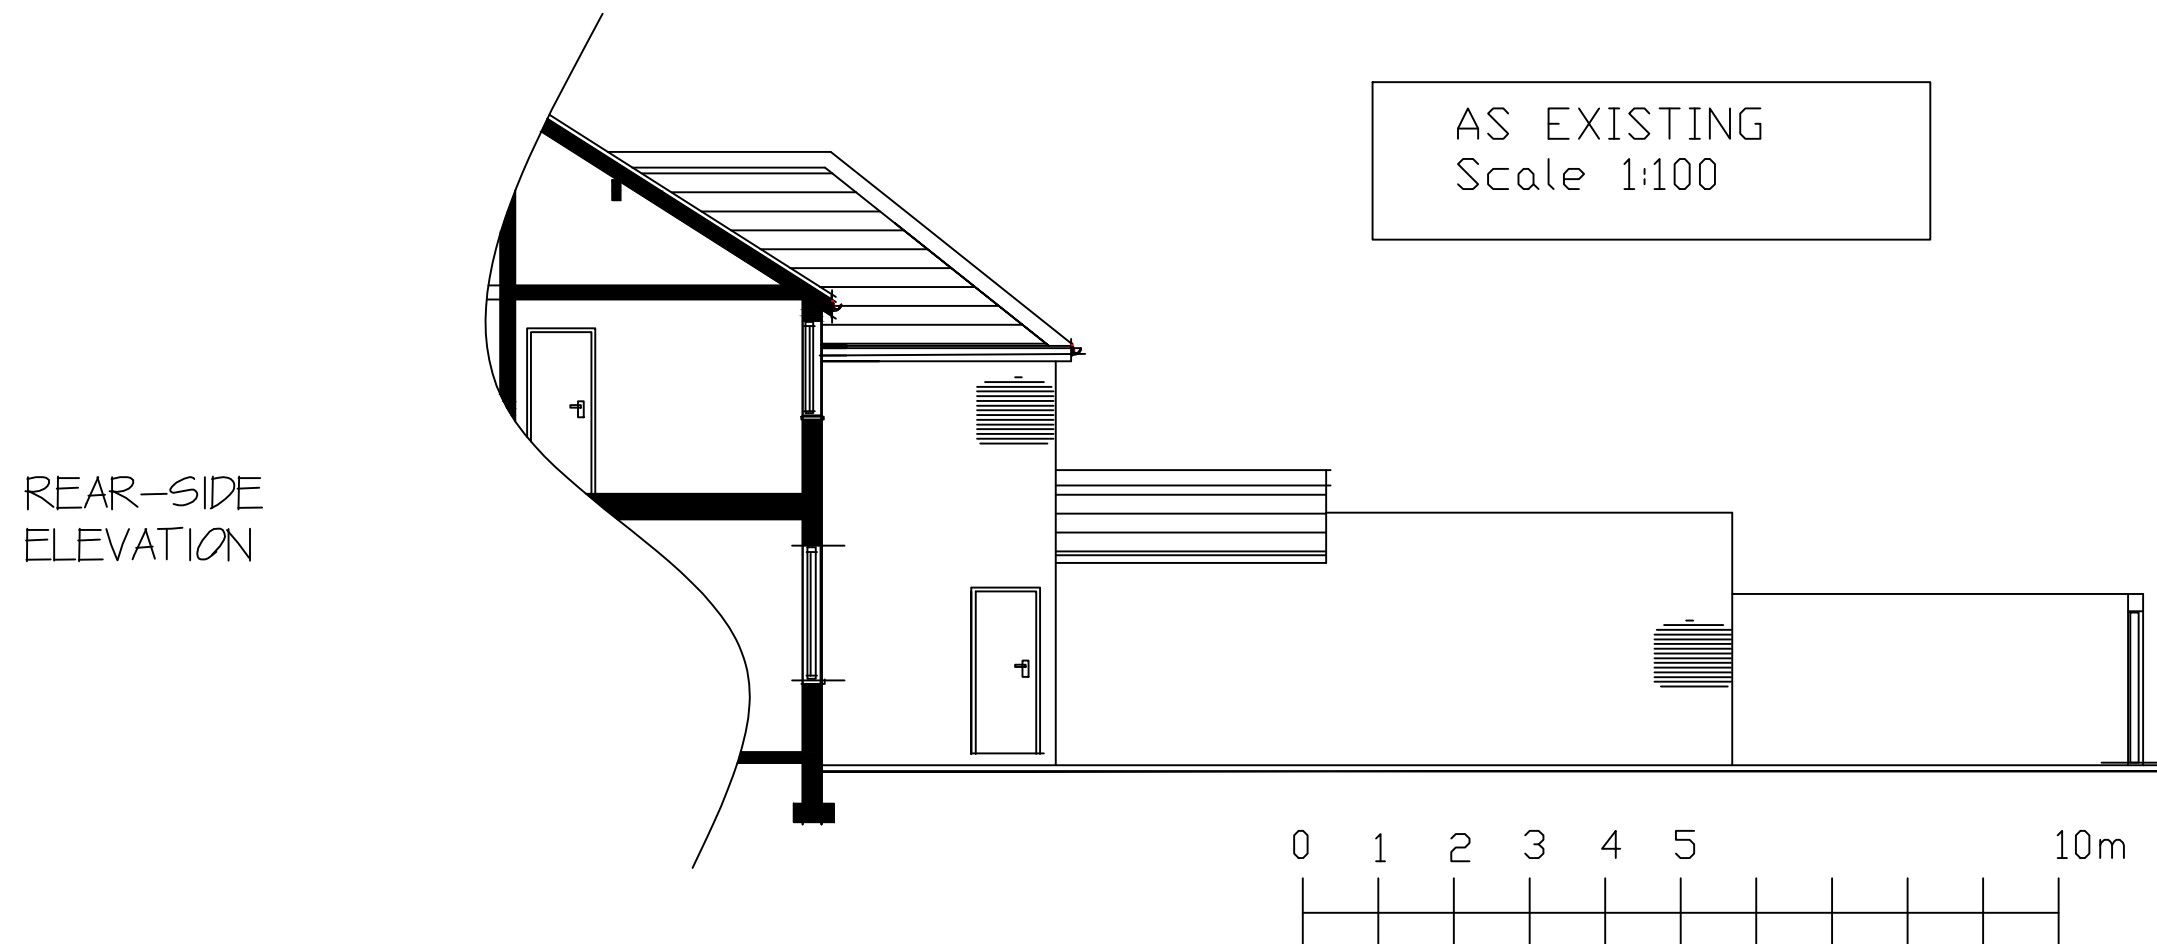
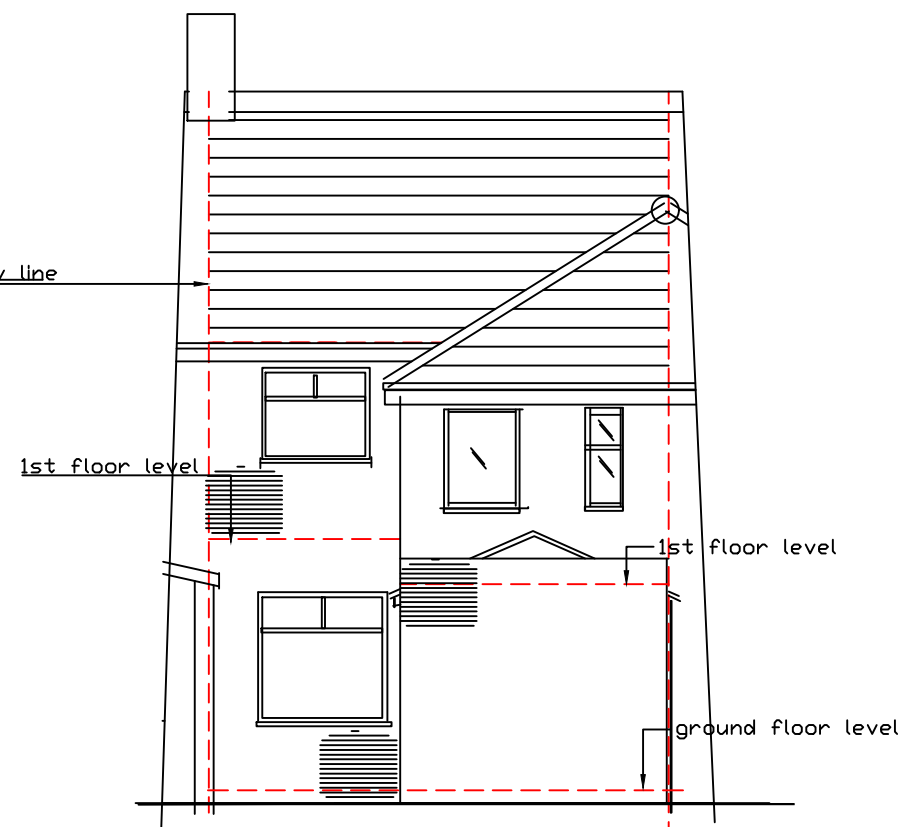


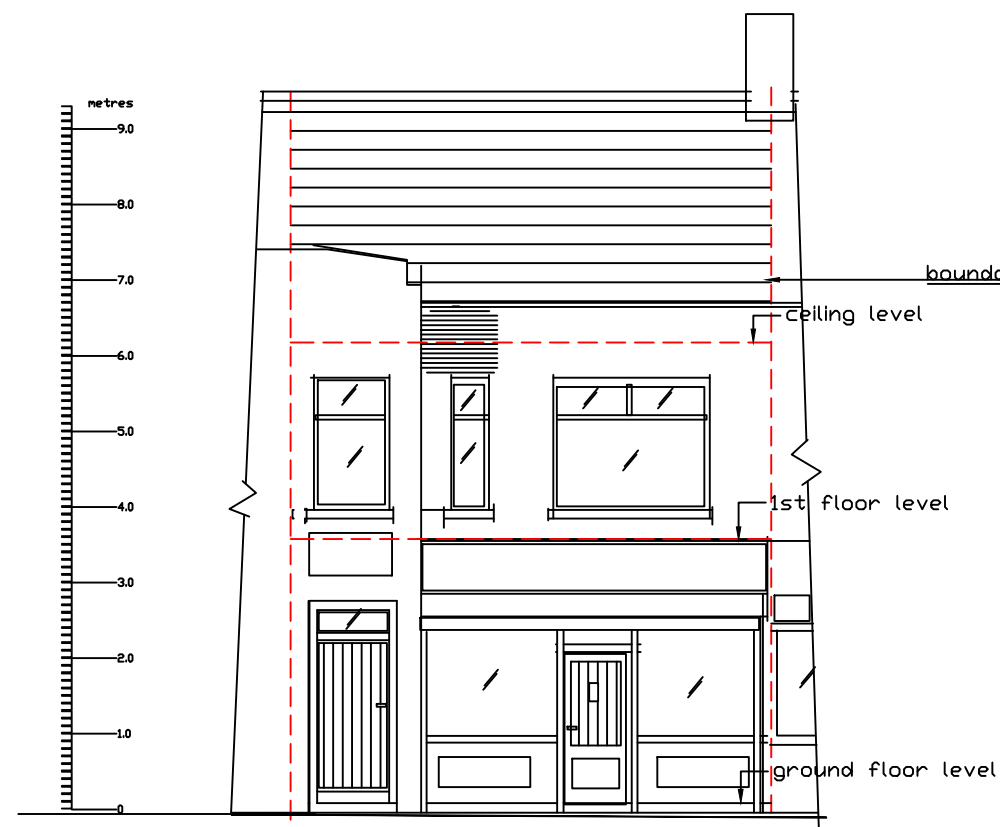

AS EXISTING
Scale 1:100

		Printing Page size: A3
Location: 12 & 12A Mackets Lane, Hunts Cross, Liverpool		
clients: Dr Dennis Zhao		
project: Change of Use from Flower shop to Cafe/Restaurant-E(b) on permitted development and installation of new shop-front and rear steel staircase & ducting		
drawings:: Existing Elevations		
drawing no: W.20788/02	scale: 1:100	
mobile:GEORGE 07973931450	date: December 2020	
GEO-NEO UK Ltd Architectural Co. 7a Orchid Grove Liverpool L17-7EY Tel/Fax: 0151-727 8223.		
e-mail: geoneouk@gmail.com		