



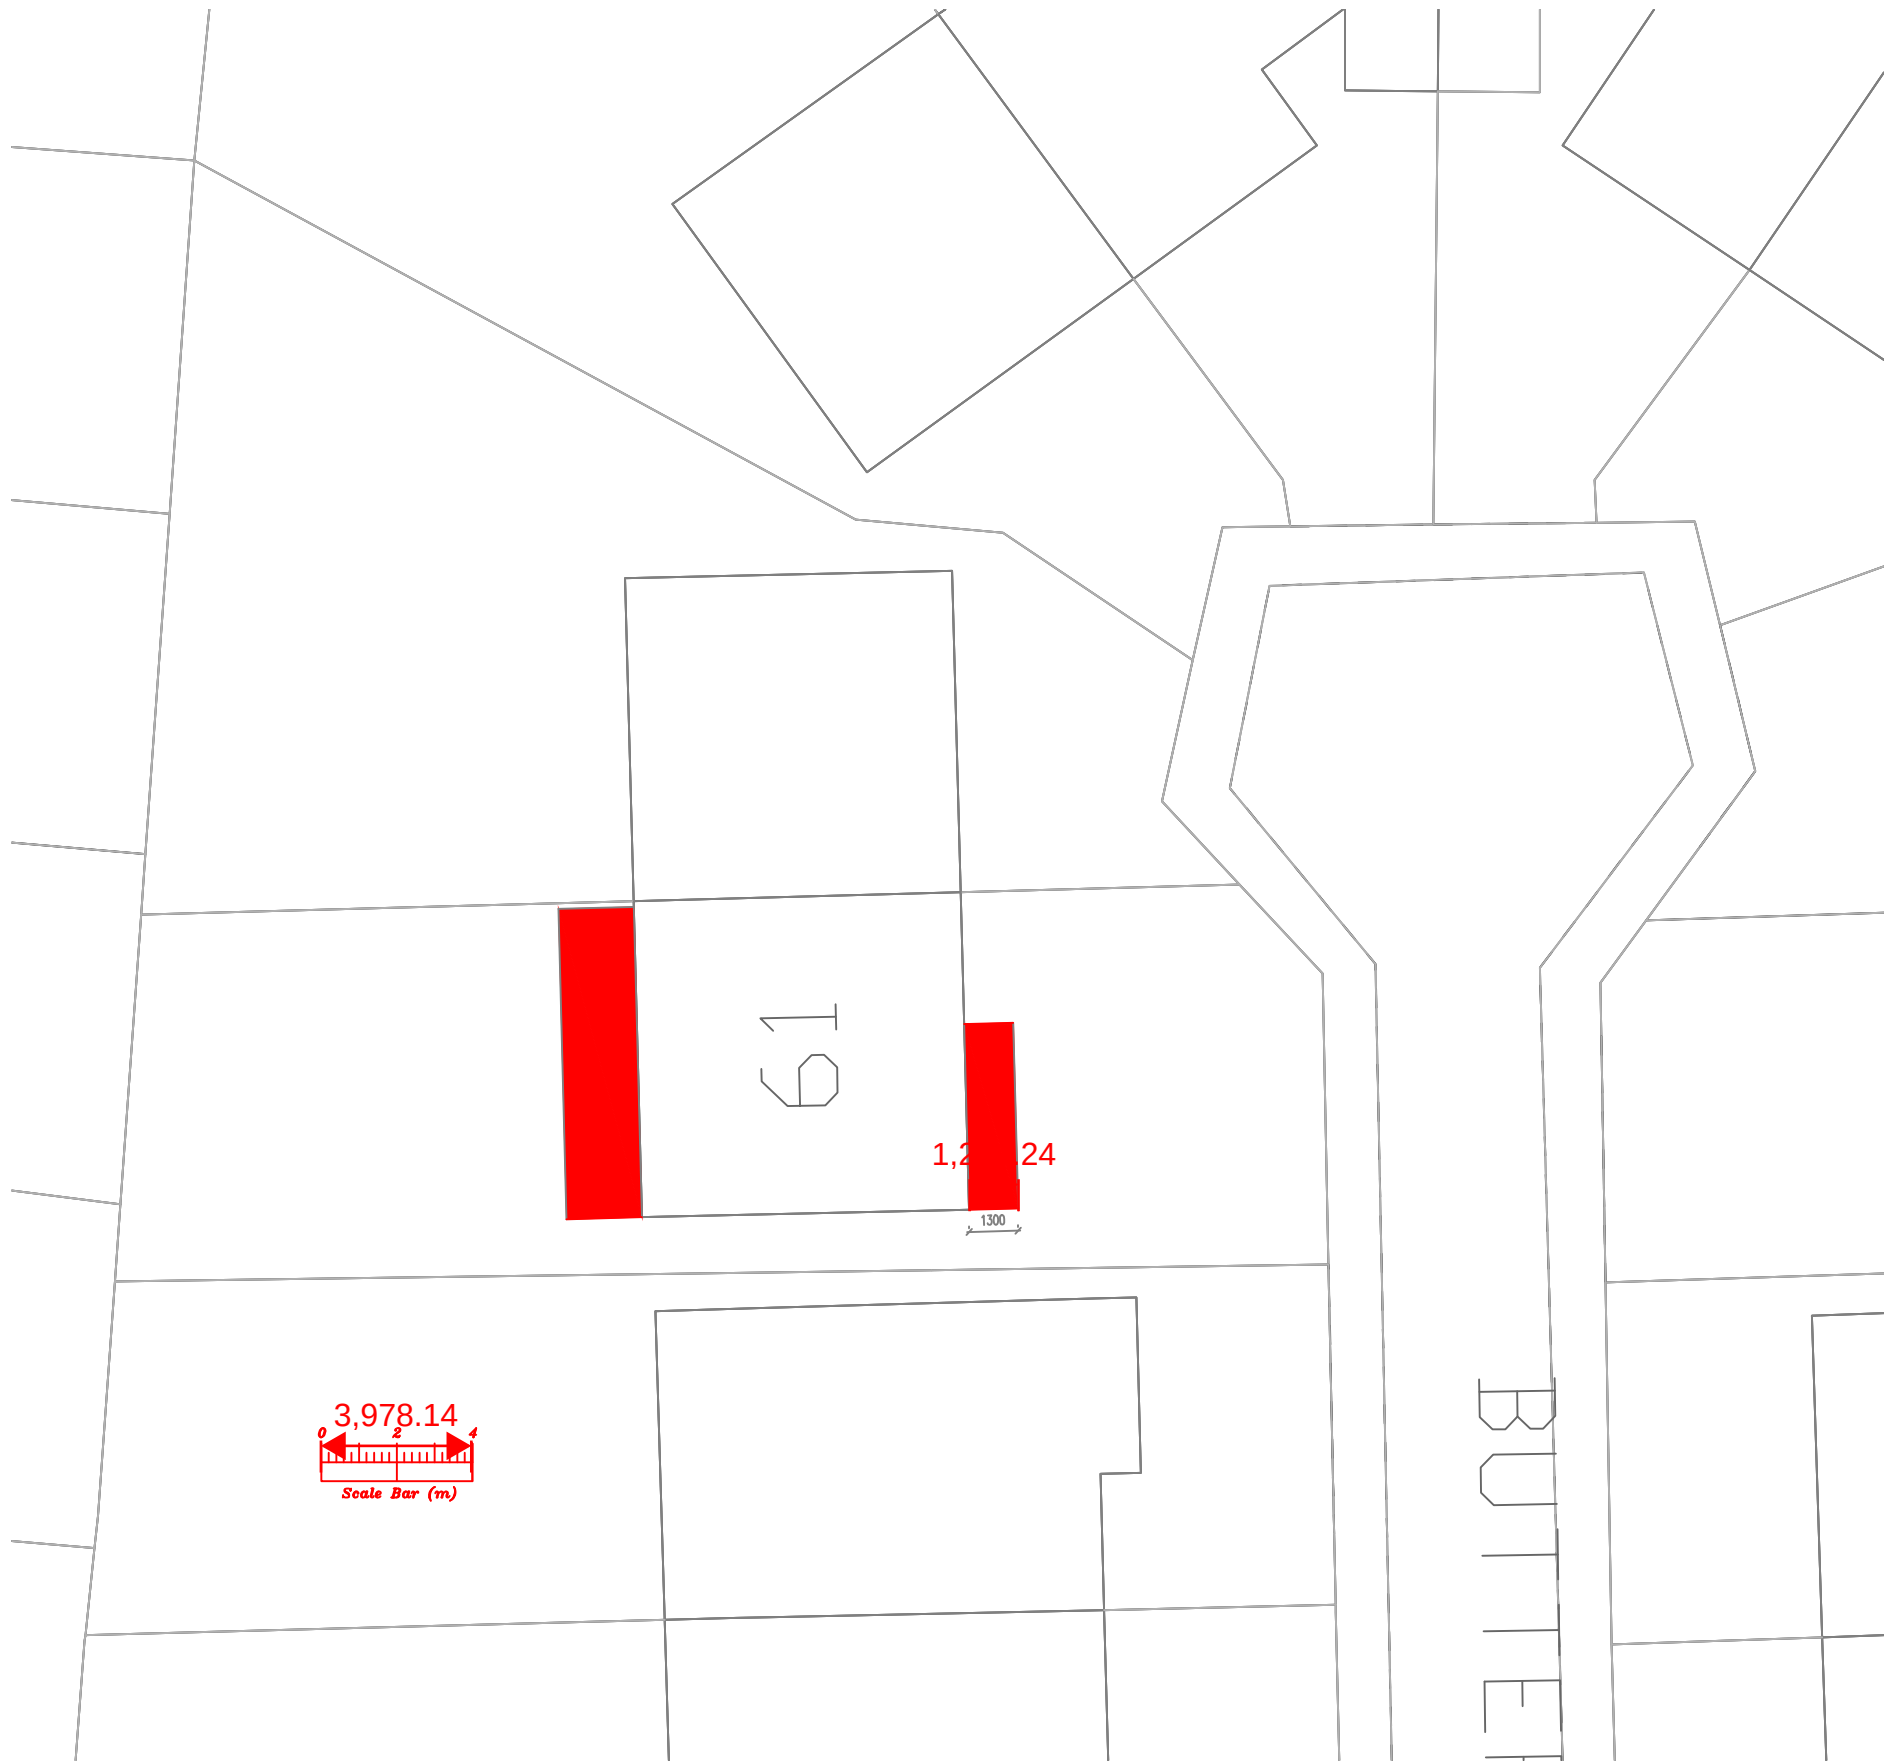

Proposed Block Plan Scale 1:200



Scale 1:1250

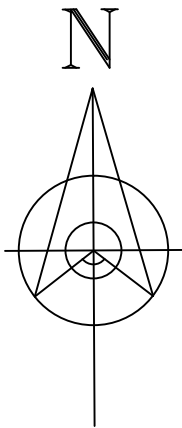

Address

61 Buttermere Road, L16

Job Title

Single storey rear extension
and porch to front

Drawing title

Site Location Plans

Chkd	Appvd	date	scale 1:1250/1:200 © A3	drawn
DRAWING No. 004				rev