


Elevation Key

- Mech-Slip or equivalent Brick Slip Replacement
- Anvil or equivalent Aluminium Rainscreen
- Curtain Walling -
Satin Anodised Aluminium - RAL 7011
- Window Infil Panels -
Horizontal Timber Boarding
- Horizontal Timber Cladding
- Wall - Pressed Zinc Panel System
- Steel Security Doorset
- Steel Mesh Screening to Rooftop Plant Areas
- Glass Balustrade
- Smoke Vent

These elevations have been produced for illustration purpose only and are subject to further detailed coordination with specialist suppliers to establish the support system including structure, fixing details, interfaces, reveals etc

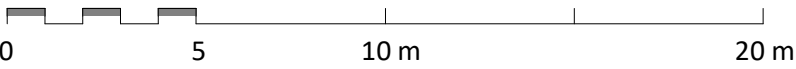

PL	PL04	24/11/2023	Brick slip product reference updated following planning authority comments
PL	PL03	25/10/2023	25/10/2023
S2	P02	16/06/2023	Issued for proof of concept
	P01	19/05/2023	First issue for client presentation
STATUS	REV	DATE	DESCRIPTION
CLIENT			REVISED BY WA
Balfour Beatty			CHECKED BY SB
			ORIGINATOR NO 156164


CONSULTANT
STRIDE TREGLOWN
www.stridetreglown.com © Stride Treglown Limited 2020
PROJECT
LC7, St Edmund Arrowsmith Catholic Academy
Cumber Lane, Whiston, Prescot L35 2XG

DRAWING TITLE
Proposed Elevations - Coloured - Option 2

STATUS CODE	PL : Authorized and accepted	As indicated@A1
DRAWING USAGE:	Planning Applications	
PROJECT - ORIGINATOR - VOLUME - LEVEL - TYPE - ROLE - CLASS - NUMBER	156164-STL-XX-ZZ-DR-A-20004	STATUS_REVISION PL_PL04



1 Proposed South Elevation
1 : 200

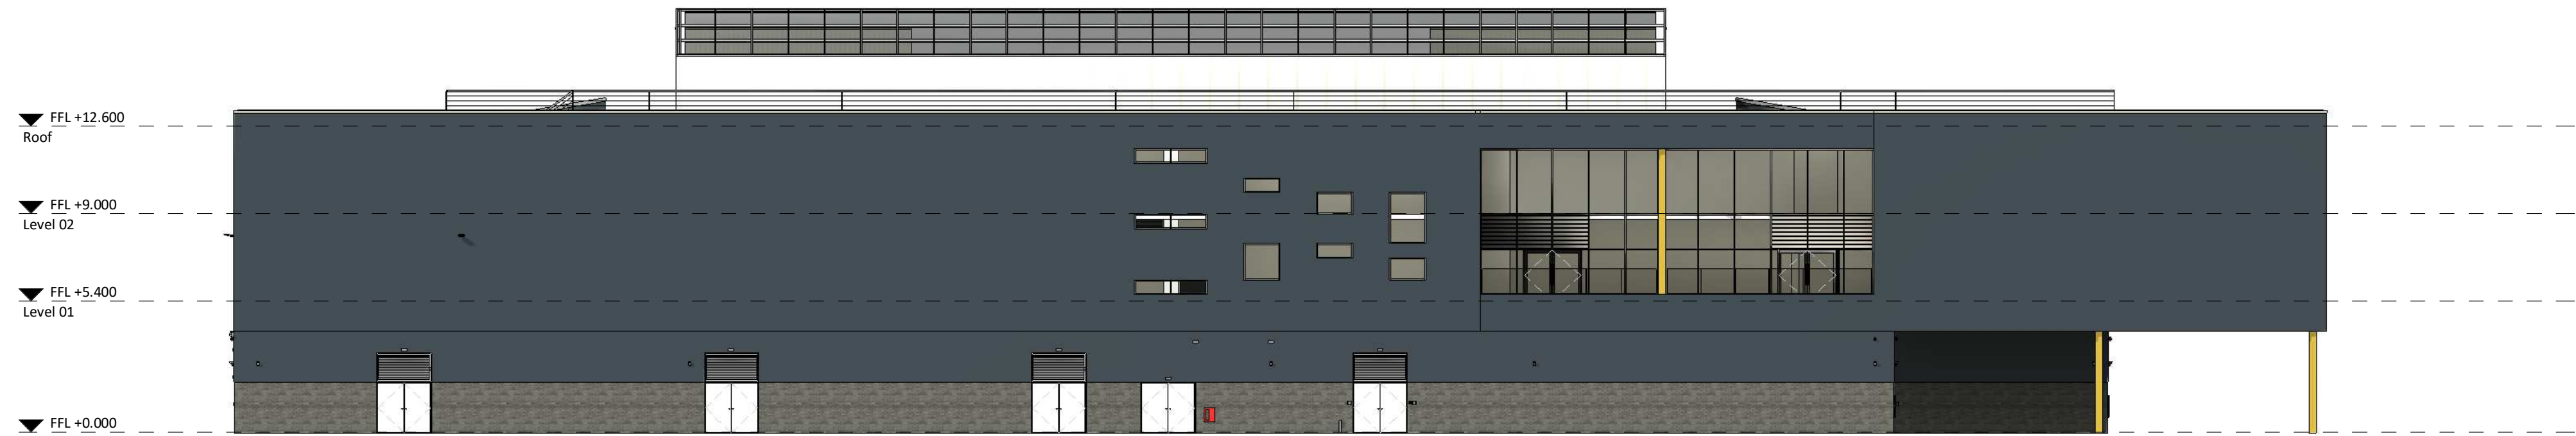

3 Proposed North Elevation
1 : 200



2 Proposed East Elevation
1 : 200



4 Proposed West Elevation
1 : 200

