


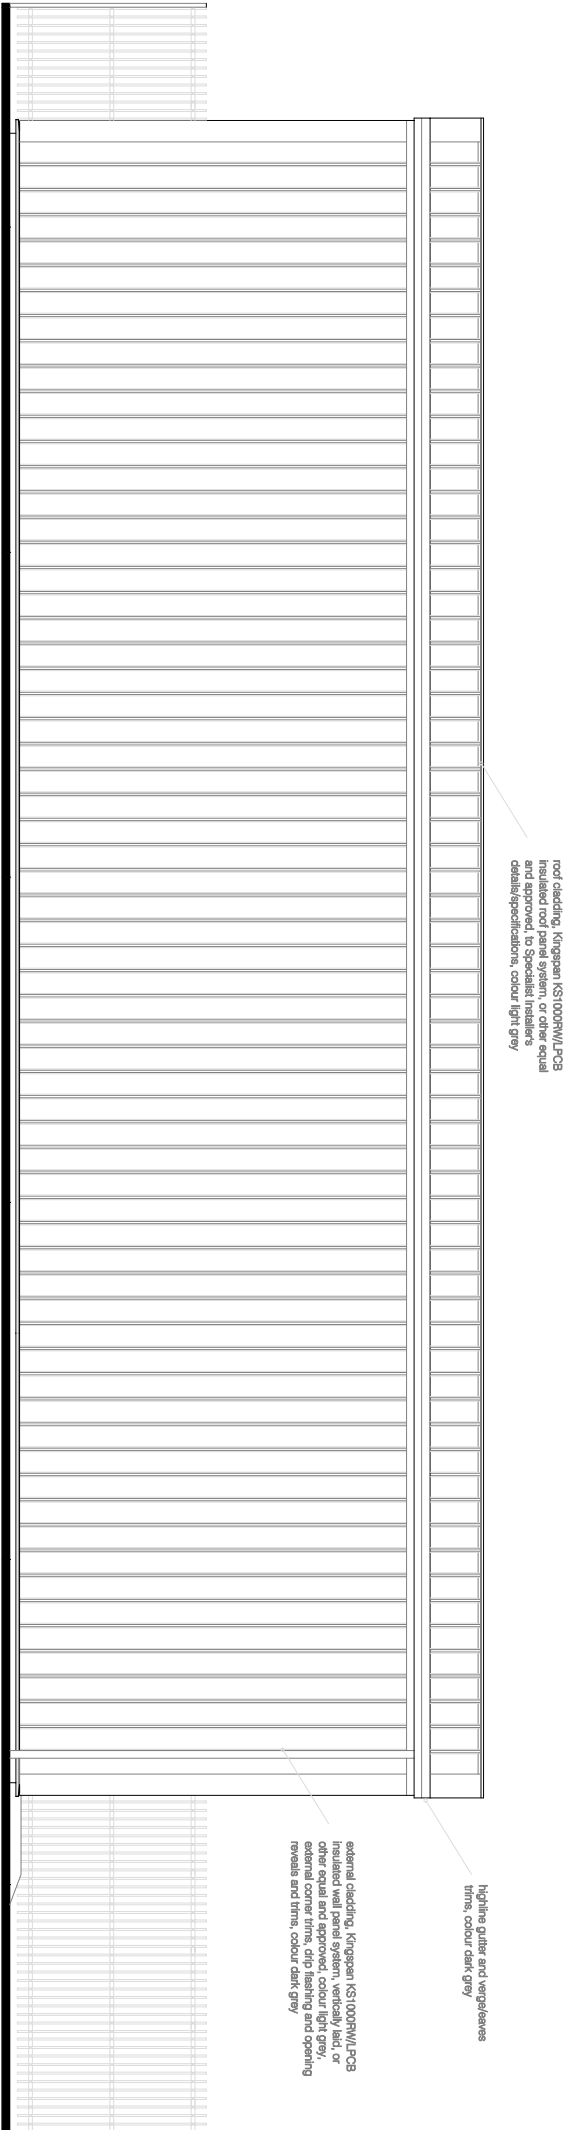

SIDE ELEVATION 1 (PROPOSED)



SIDE ELEVATION 2 (PROPOSED)

T2D (Team2Design) <i>Architectural and Structural Design Consultancy</i> enric.tamarchio@t2dteam.com tel: 07930 407827 (mobile)			
client Mrs./Mr Ashleigh/Warren SWEENEY/RUGS			
project Proposed new single storey industrial building to provide 2 nos. units (Use Class B2) premises at WLR GROUP, former KT Pallets and Cases Yardley Road, Knowsley Industrial Park Kirkby, KNOWSLEY L33 7SS			
drawing title SIDE ELEVATIONS AS PROPOSED			
scale 1:100 @ A3	date Feb 2022	dwg no WLR/YR/05A	

Rev A 04/11/2022
Development reduced from 2 to 1 unit

