



Radius Geometry in accordance with Design For Deliveries (Table 4.2)

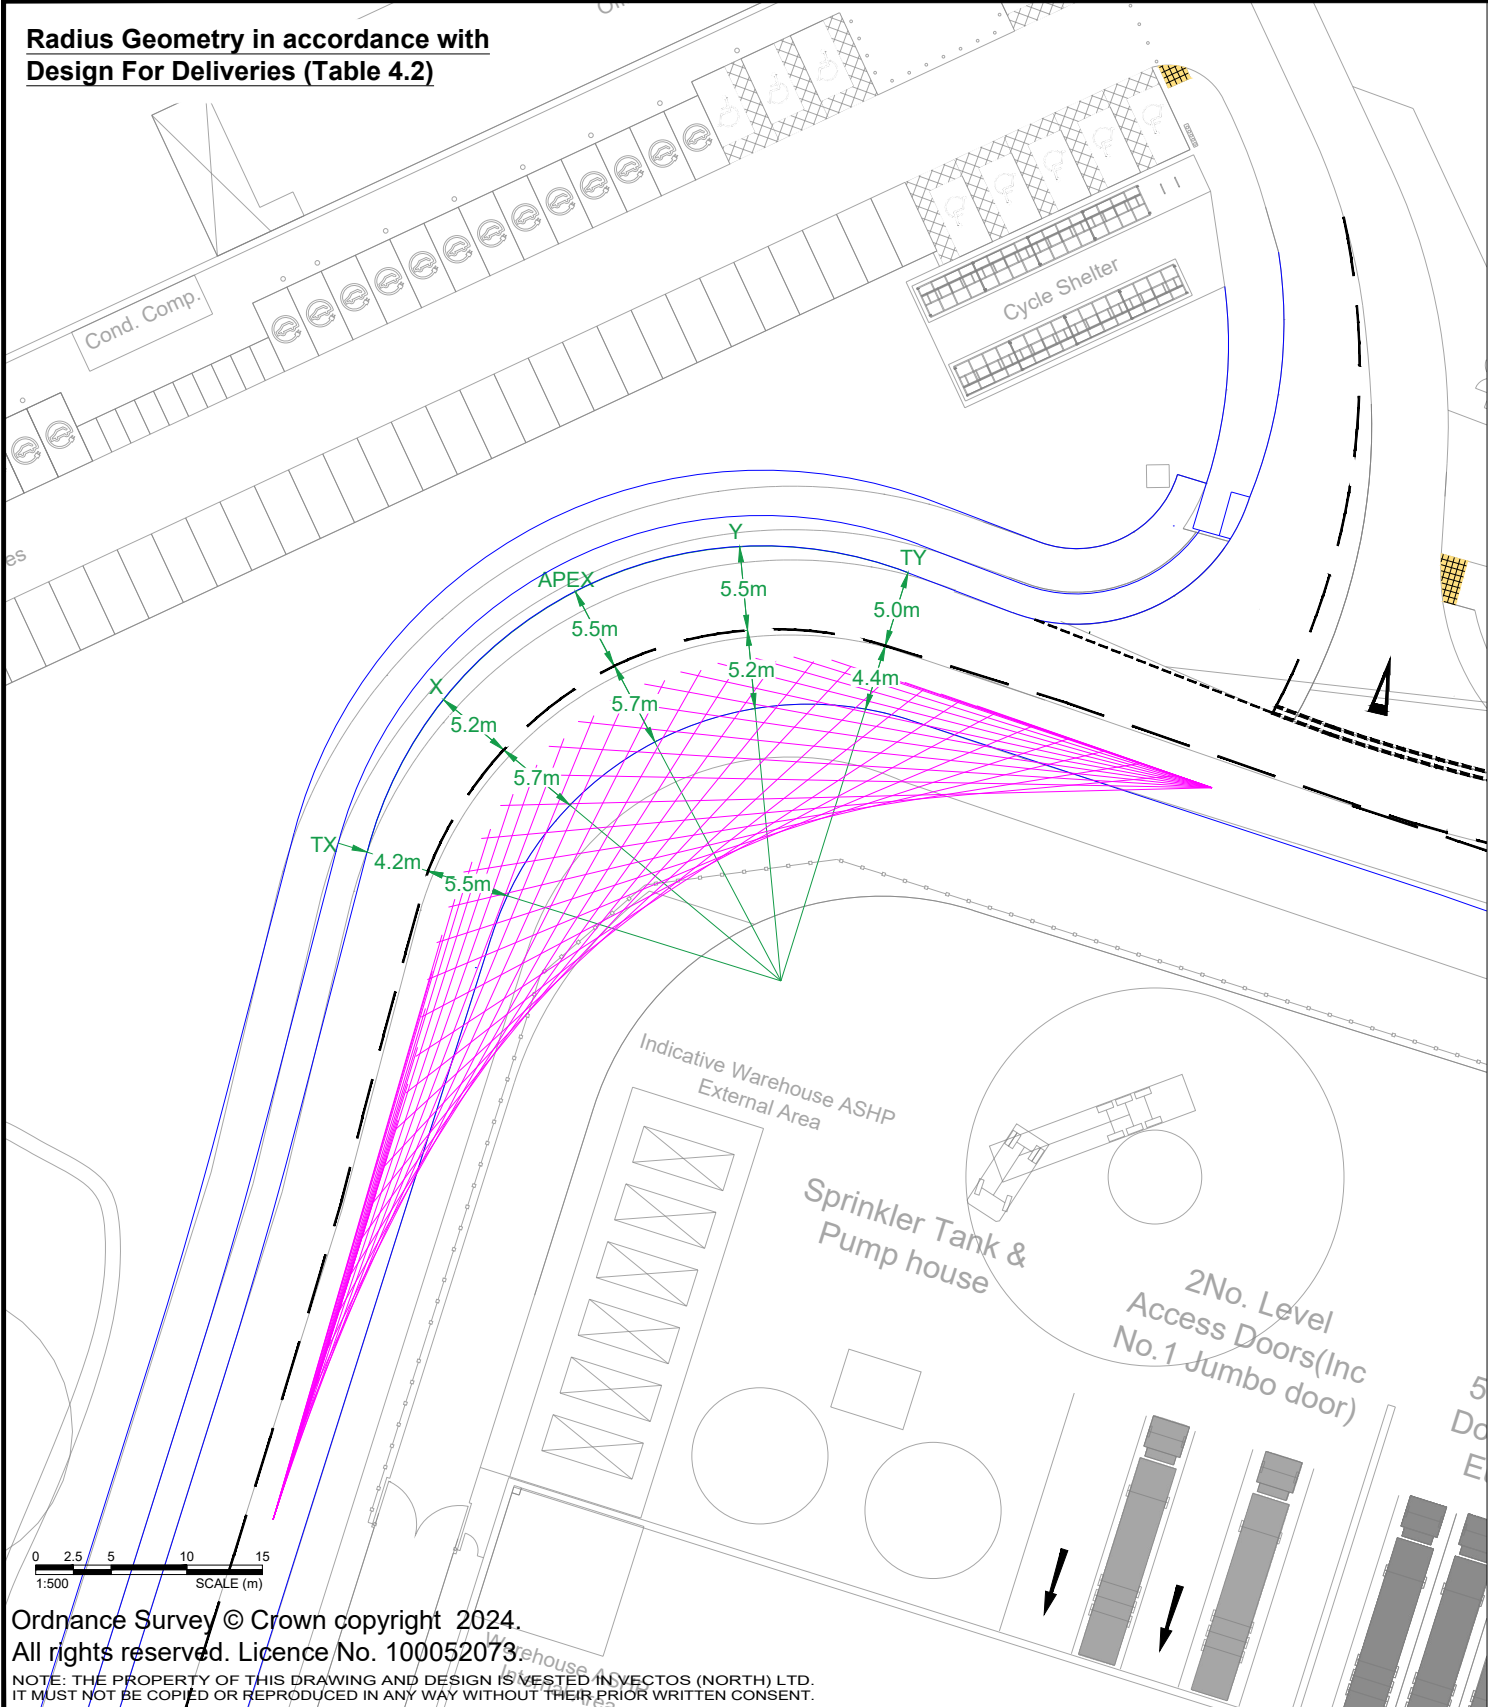

Max Legal 16.5m Articulated Vehicle Swept Path Analysis

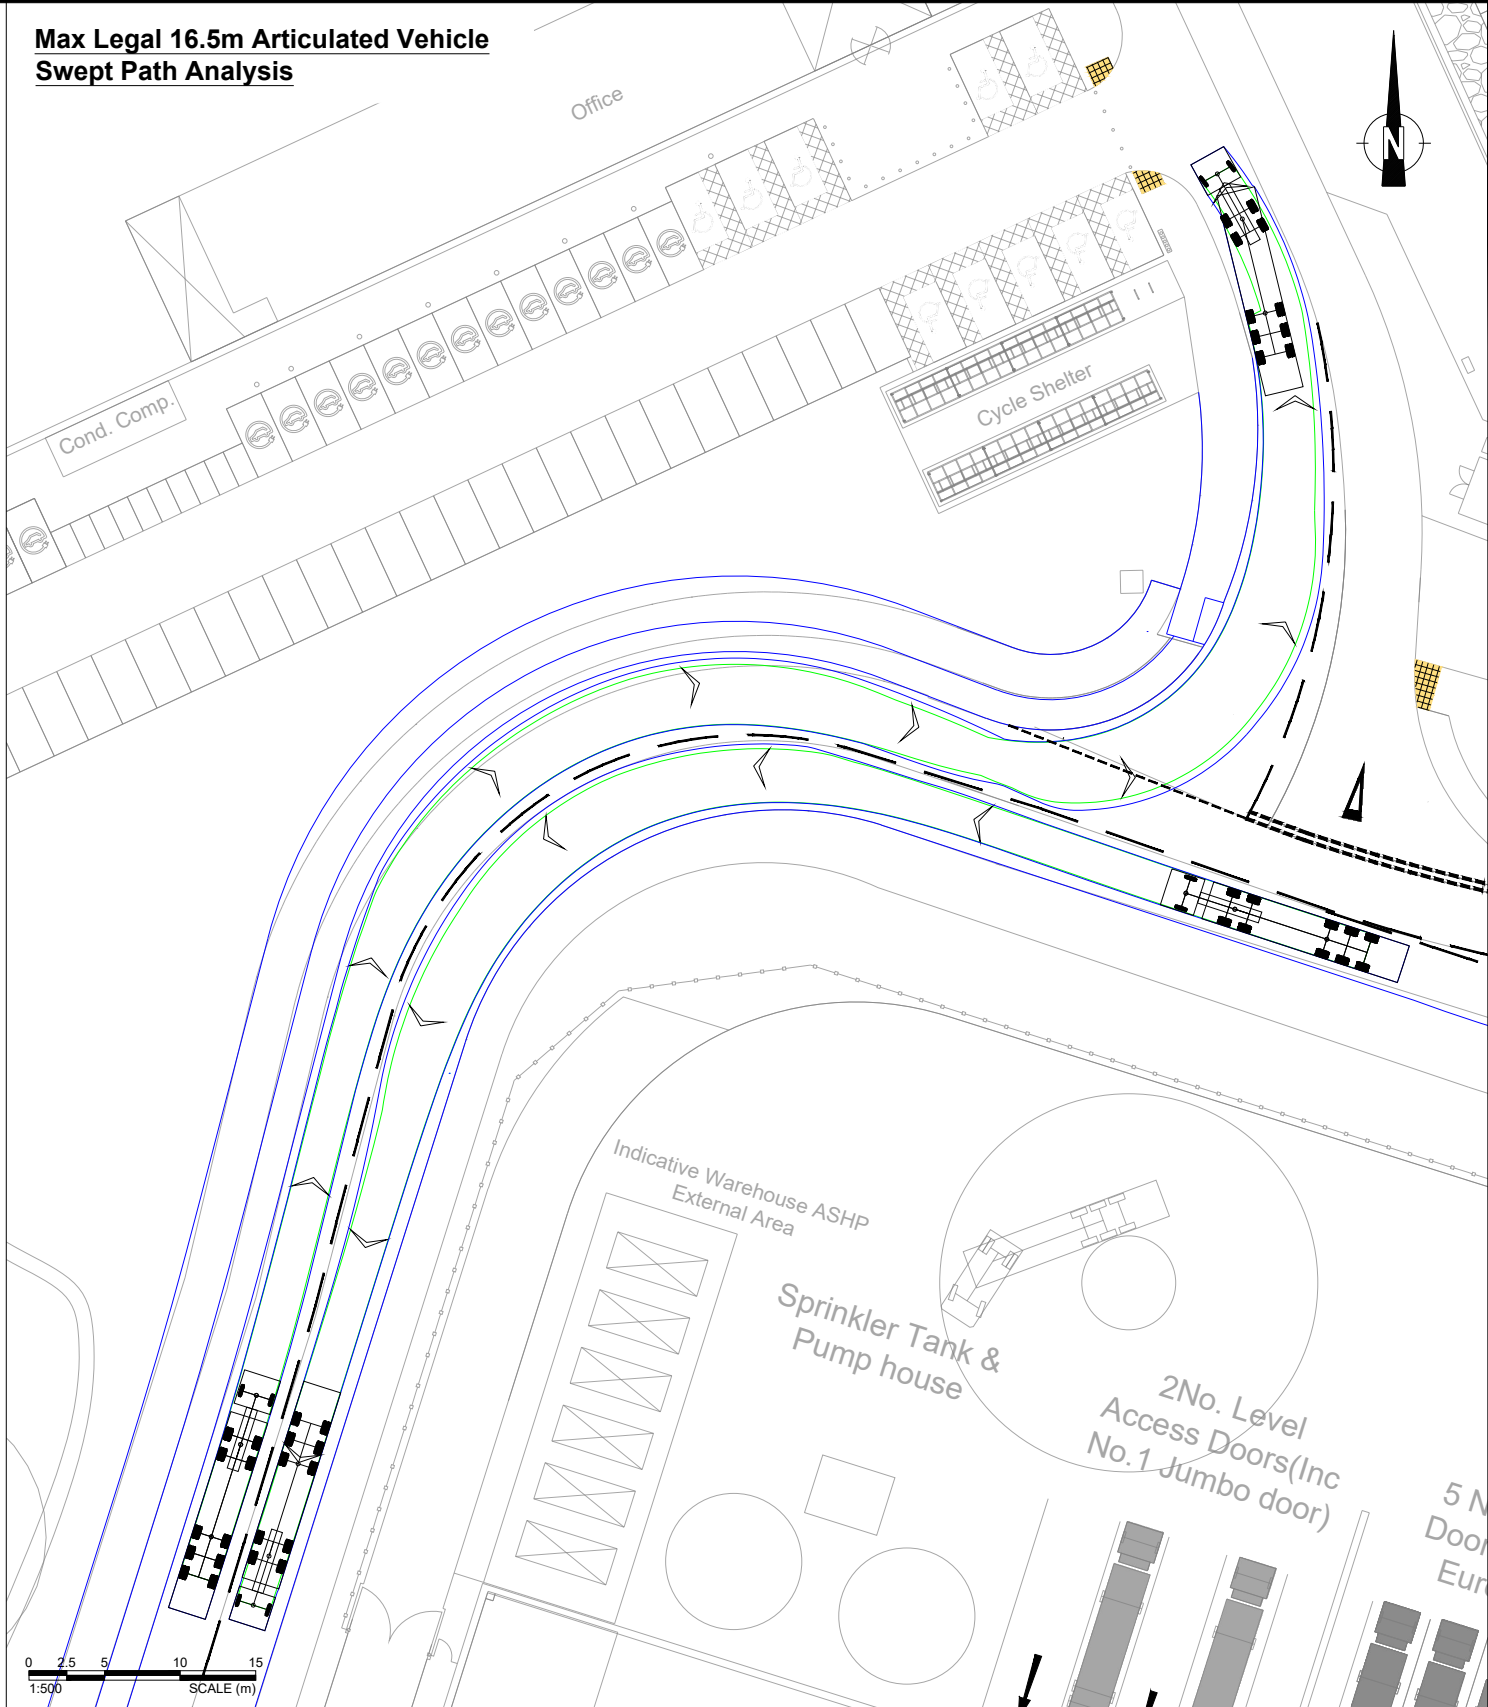

Ordnance Survey © Crown copyright 2024.
All rights reserved. Licence No. 100052073
NOTE: THE PROPERTY OF THIS DRAWING AND DESIGN IS VESTED IN VECTOS (NORTH) LTD.
IT MUST NOT BE COPIED OR REPRODUCED IN ANY WAY WITHOUT THEIR PRIOR WRITTEN CONSENT.

REV.	DETAILS	DRAWN	CHECKED	DATE
A	Updated Alignment	DJR	PW	23.10.24

Notes:
1. This is not a construction drawing and is intended for illustrative purposes only.
2. White lining is indicative only.

2.4m x 50m junction visibility splay for 30mph road in accordance with DMRB CD109

Max Legal Length (UK) Articulated Vehicle (16.5m)
Overall Length 16.500m
Overall Width 2.550m
Overall Body Height 3.681m
Min Body Ground Clearance 0.411m
Max Track Width 2.500m
Lock to lock time 6.00s
Kerb to Kerb Turning Radius 6.530m

Cronton Colliery, Knowsley Reserved Matters 3

Proposed Internal Link Road Geometry and Swept Path Analysis

Tritax Symmetry

DRAWN: DJR

CHECKED: PW

DATE: 22.10.24

SCALES: 1:500 at A3 - Unless Shown

DRAWING NUMBER: VN232867-D104

REVISION: A