


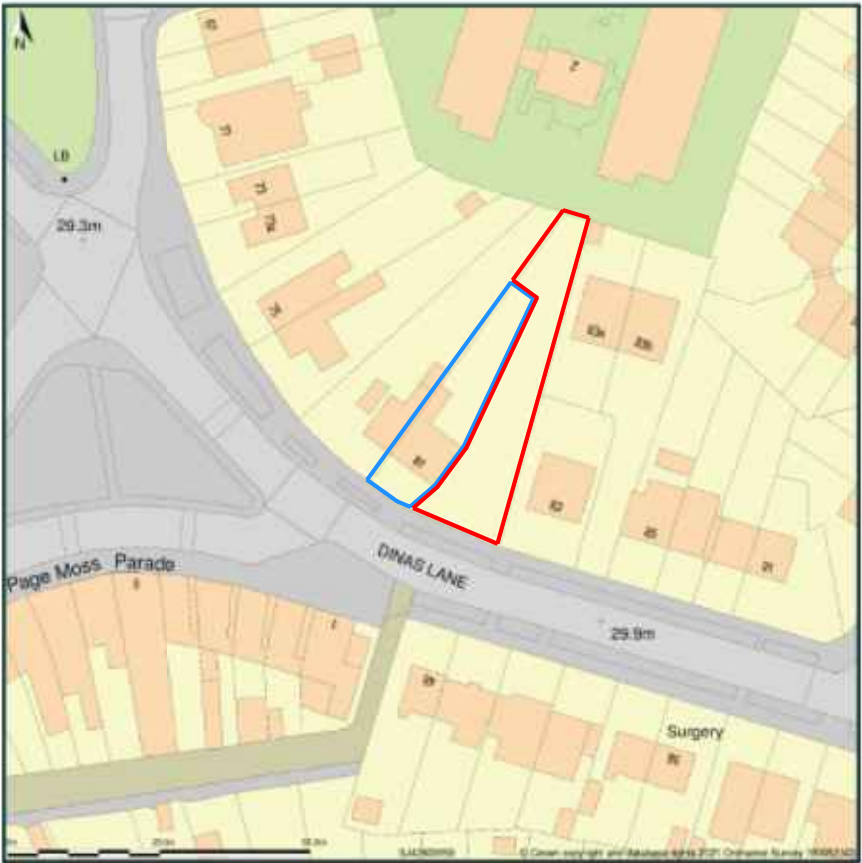

		PROJECT 81 DINAS LANE ROBY LIVERPOOL L36 2NN		DATE MARCH 2021	
DRAWING TITLE EXISTING LOCATION PLAN		DRAWN DC		SCALE 1:1250	
PURPOSE PLANNING		PROJECT No. 269_050_021		SHEET SIZE A3	
				DRG NO & REVISION 000	