



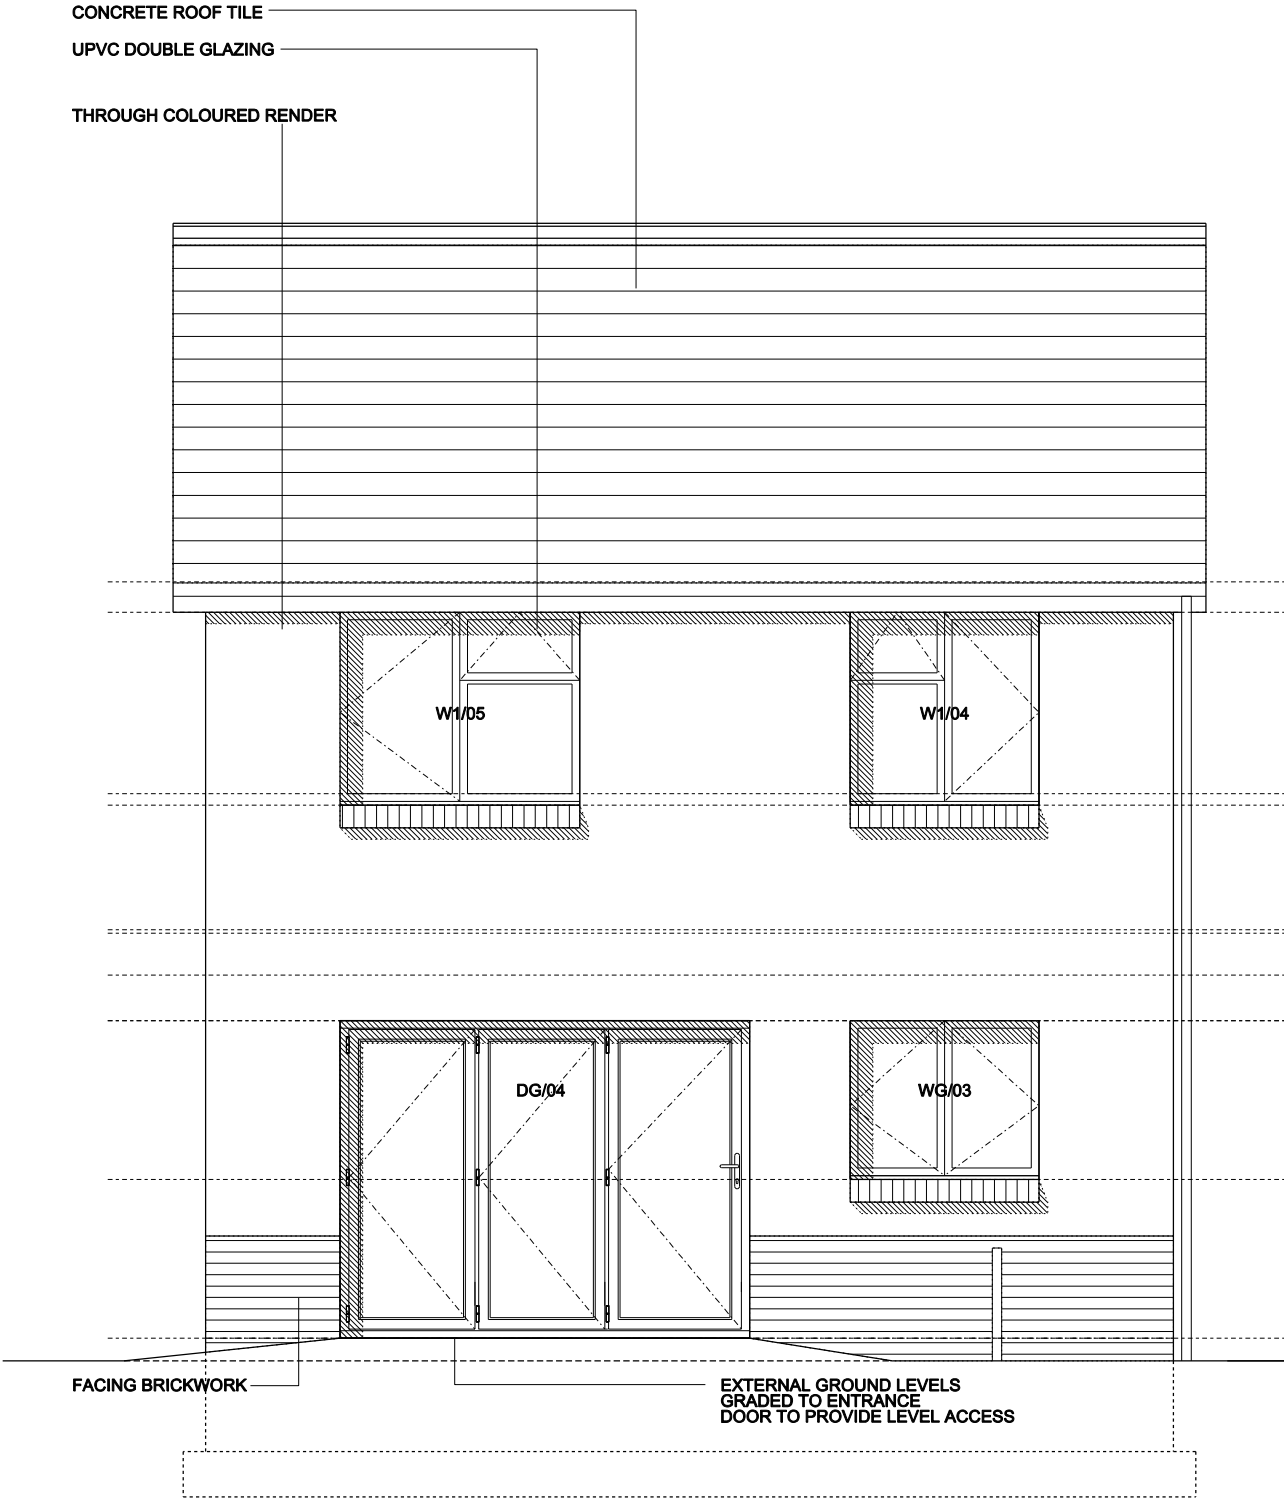

proposed rear elevation @ 1:50

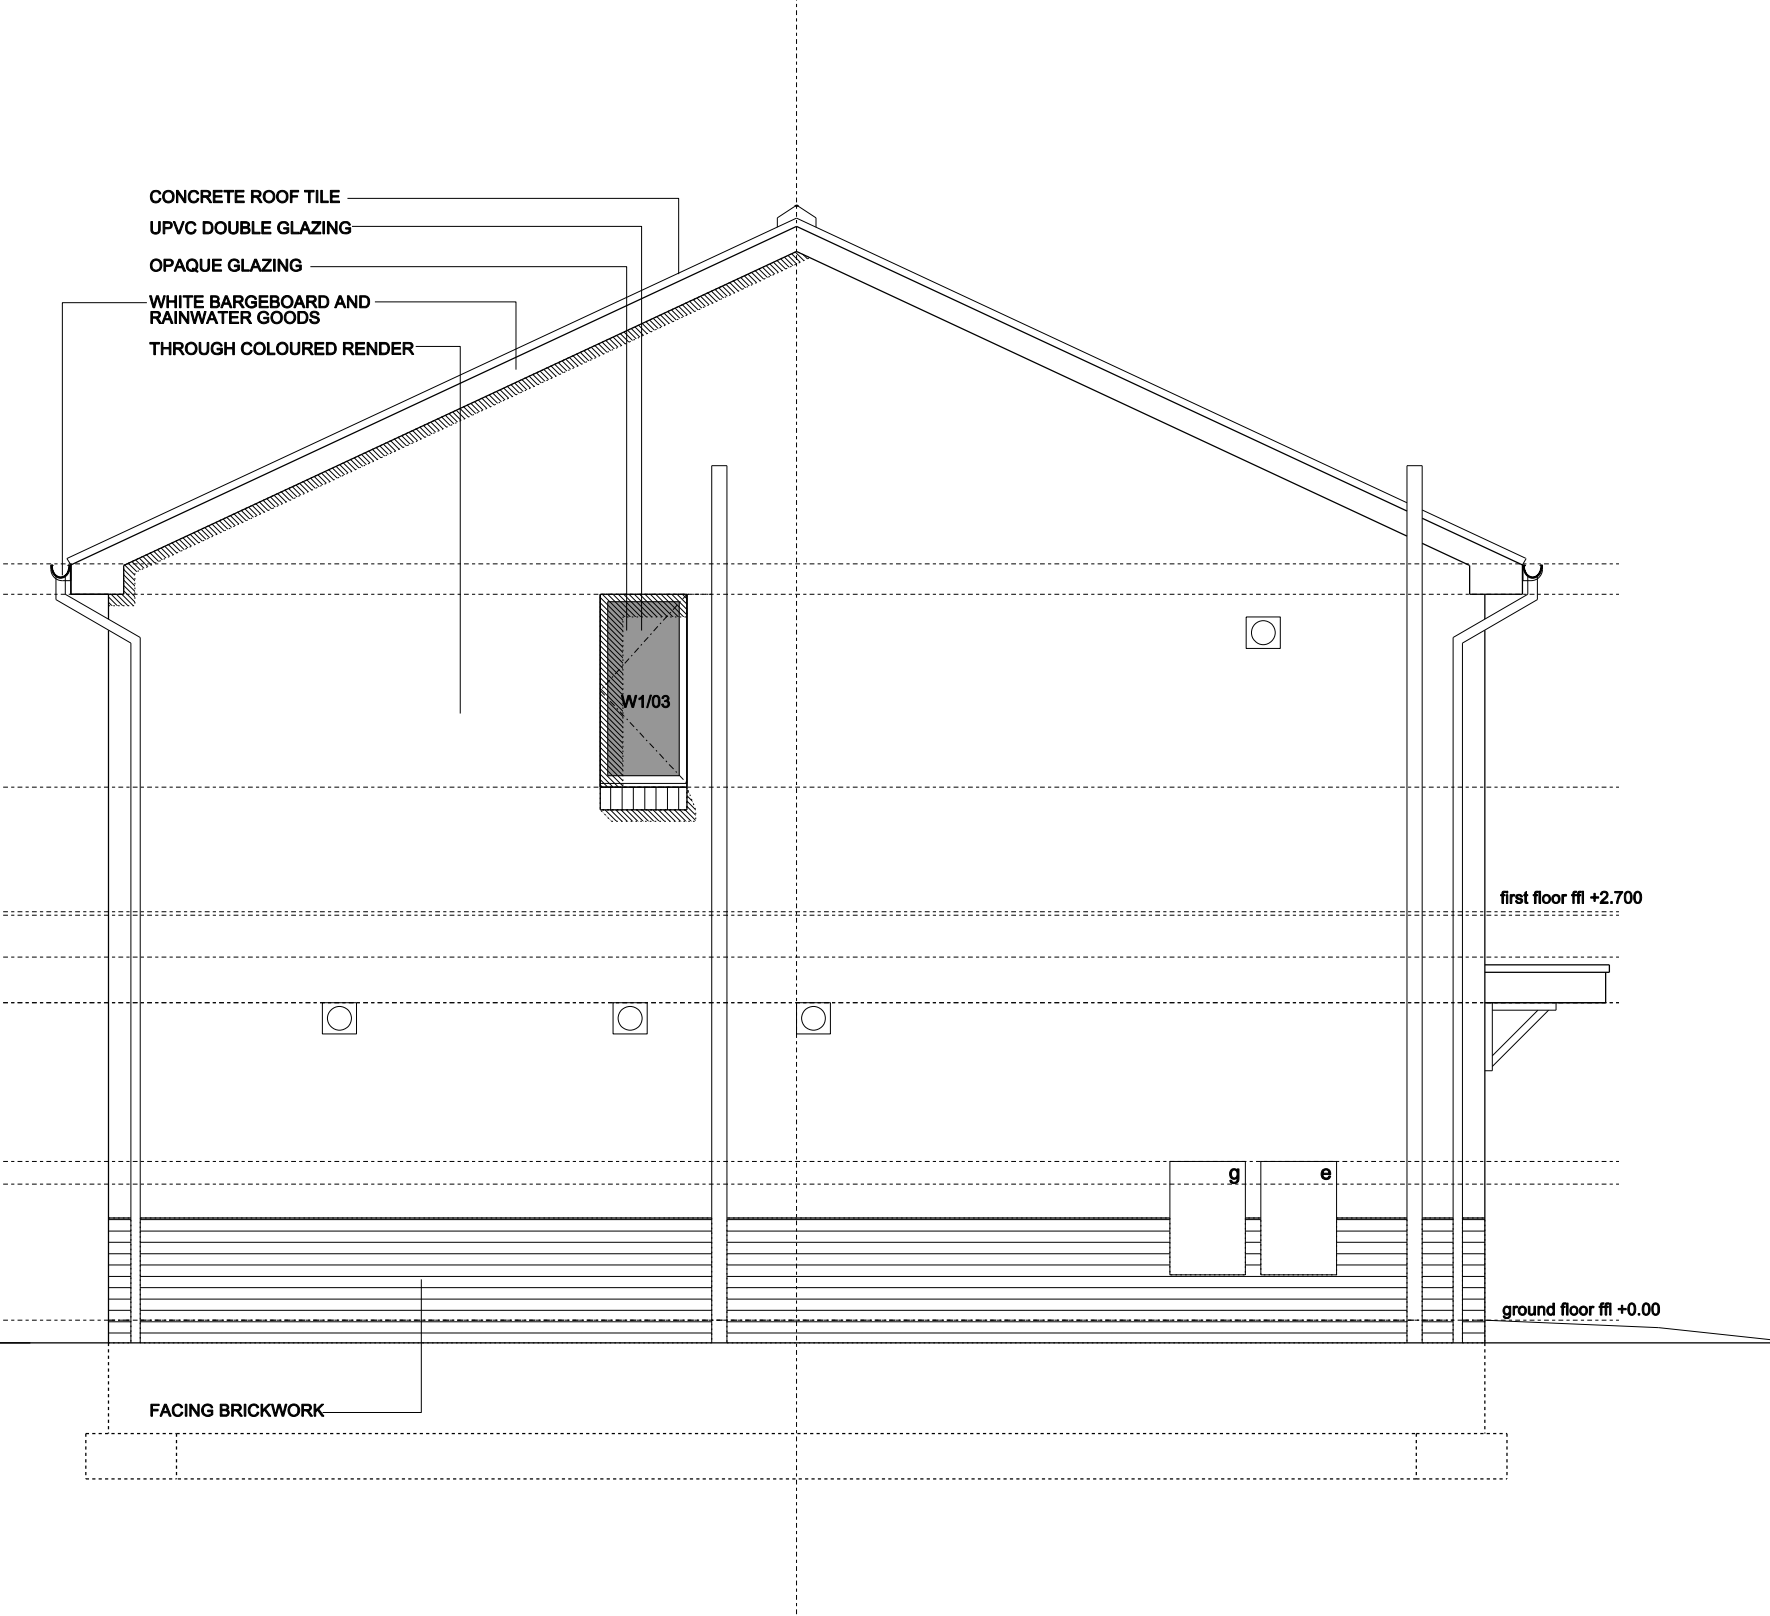

proposed side elevation @ 1:50