Location Plan for Plant Raising Tunnel at Kindling Farm
Ref: PP-12692048
30th January 2025
Scale: 1:2500 (at A1)

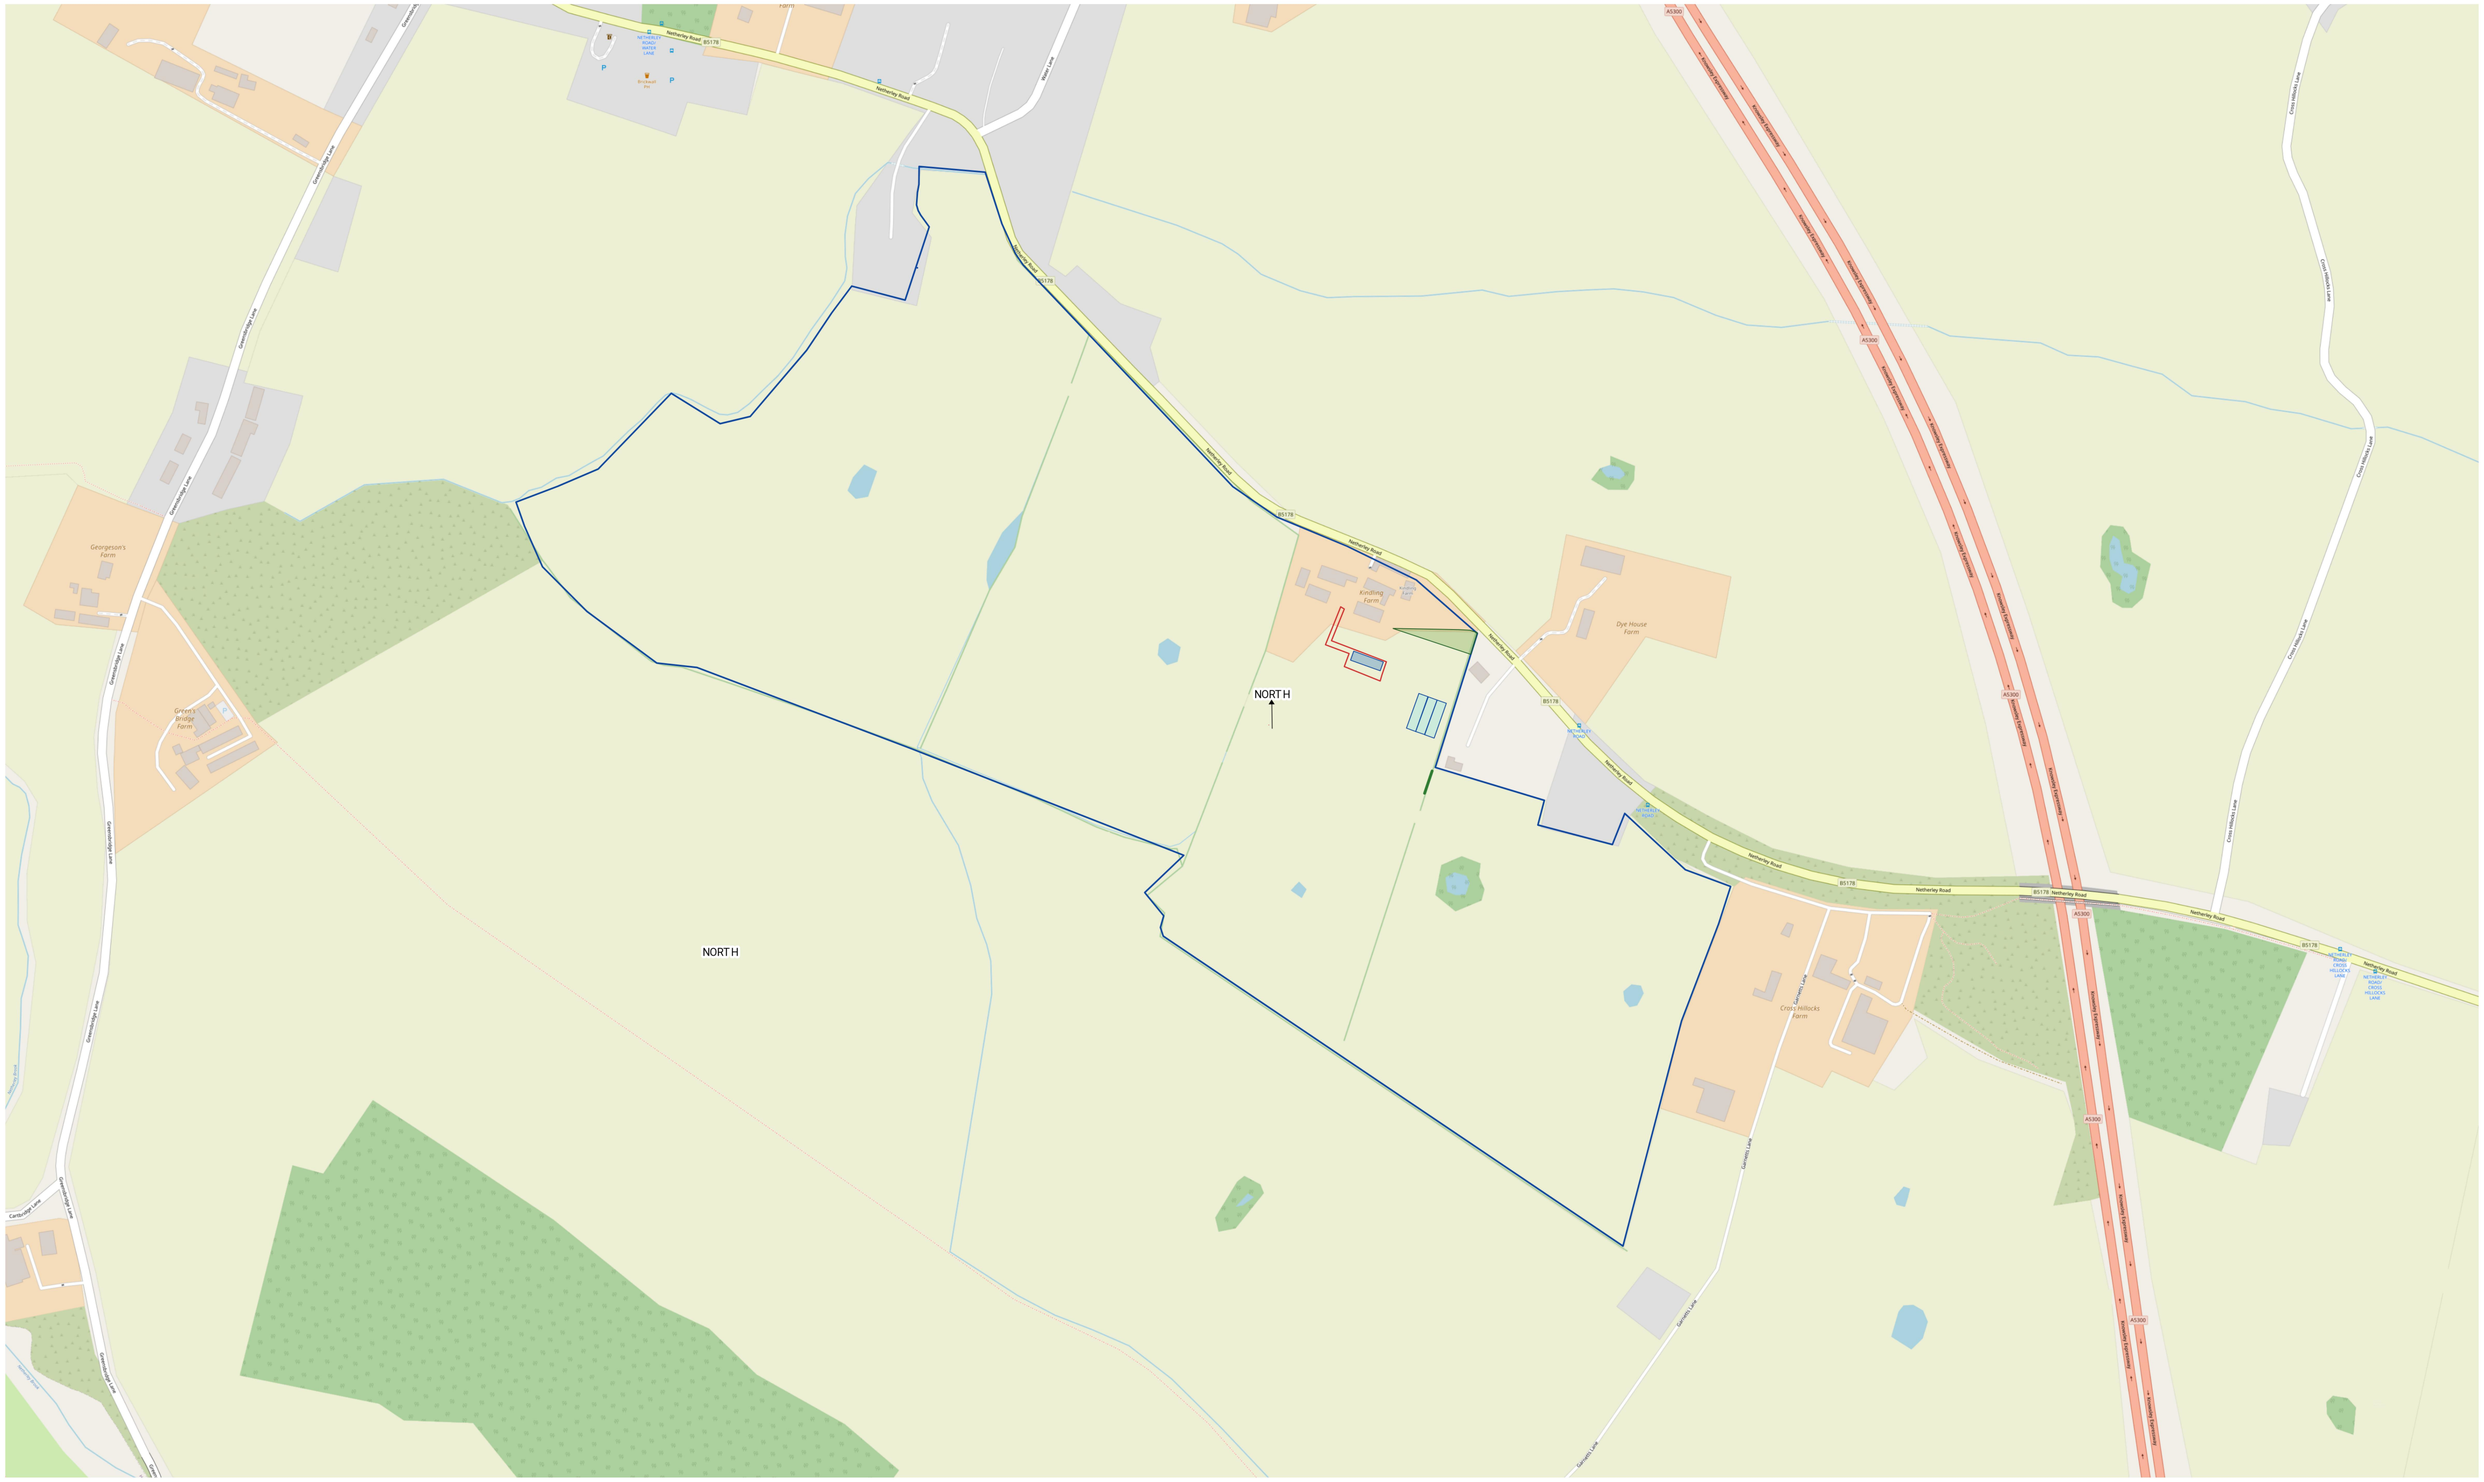

Produced on Land App, Jan 6, 2025.
© Crown copyright and database right 2025 (licence number 100059532)

100 m
Scale 1:2500 (at A1)
N