




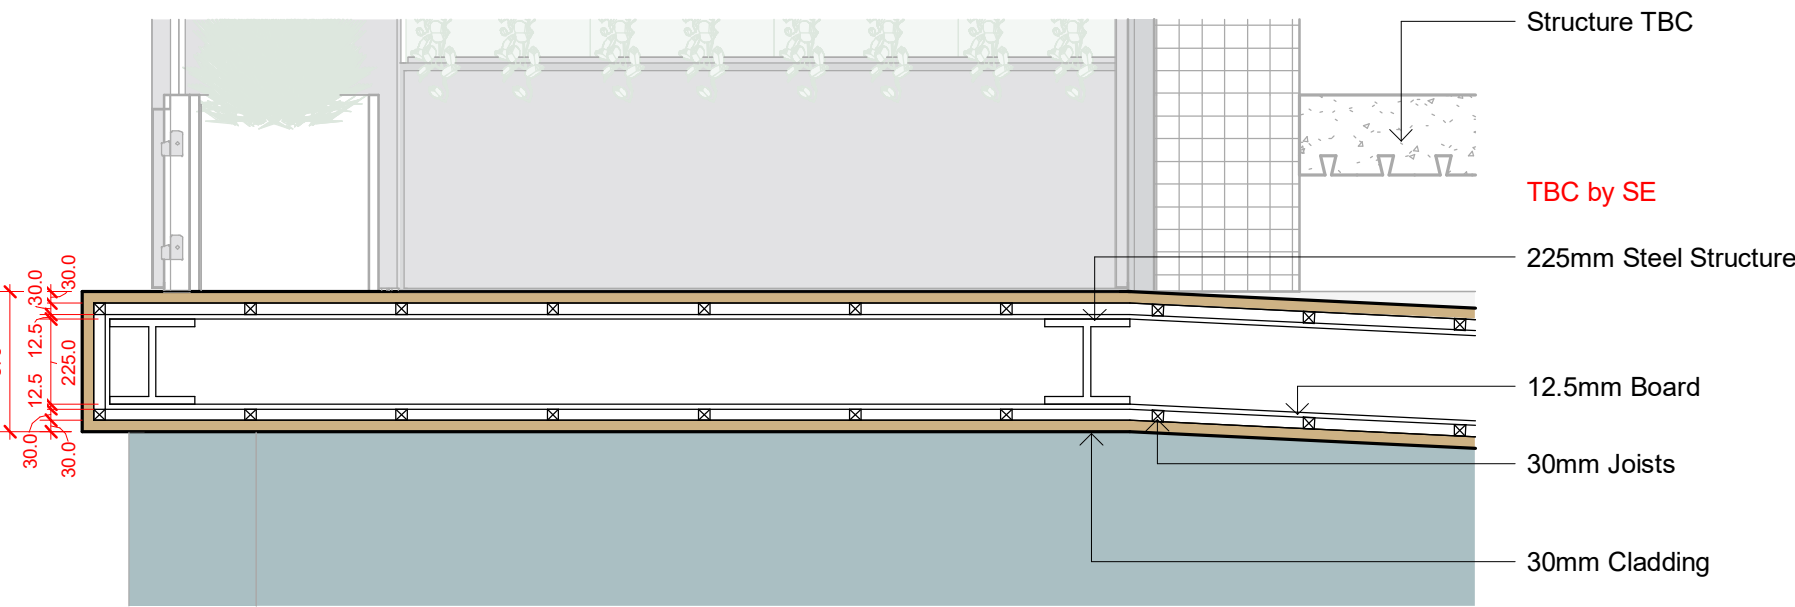

Timber Cladding Canopy Detail - Proposed - 1:20

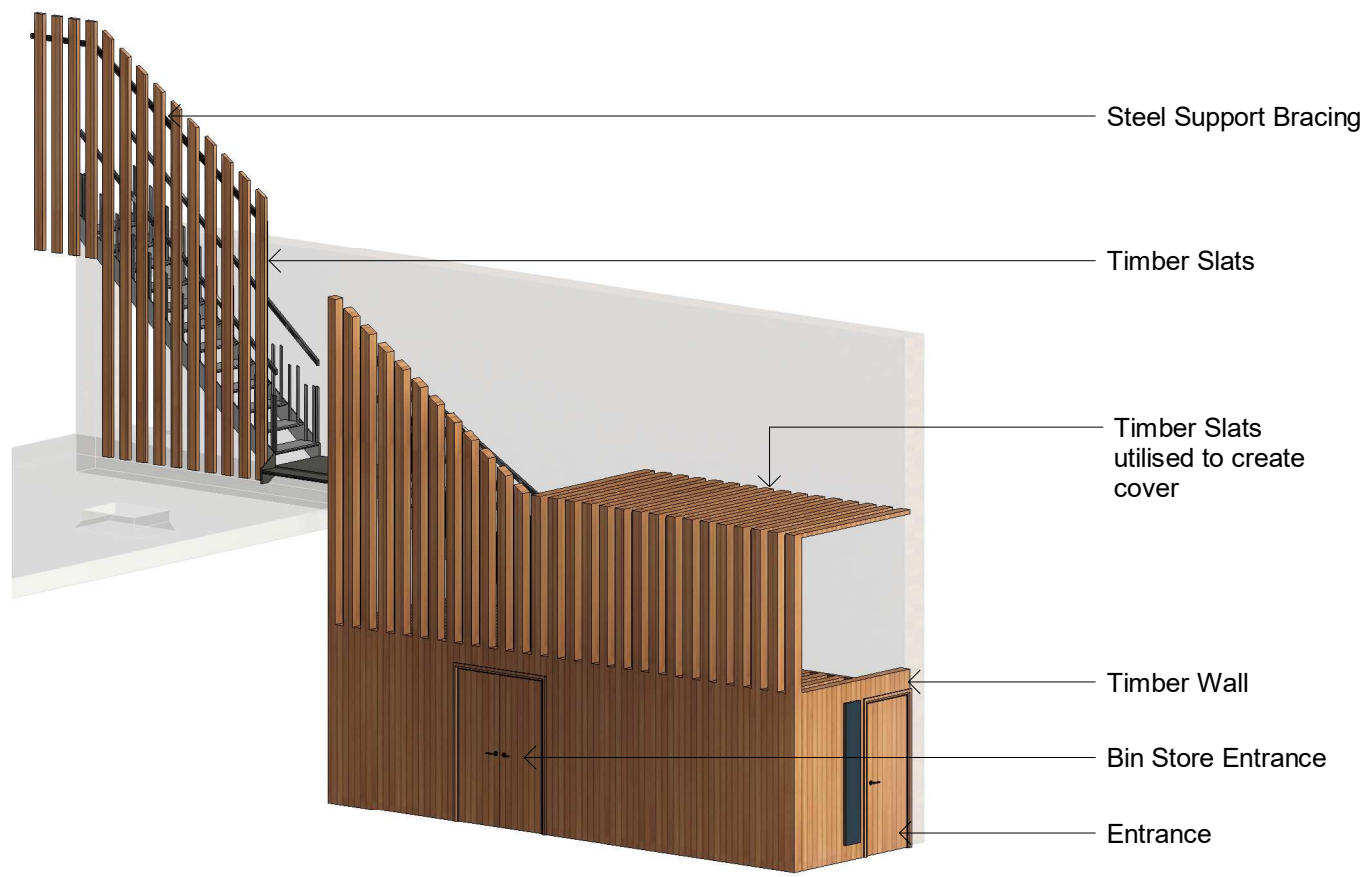


Rear Staircase - Proposed - 1:100

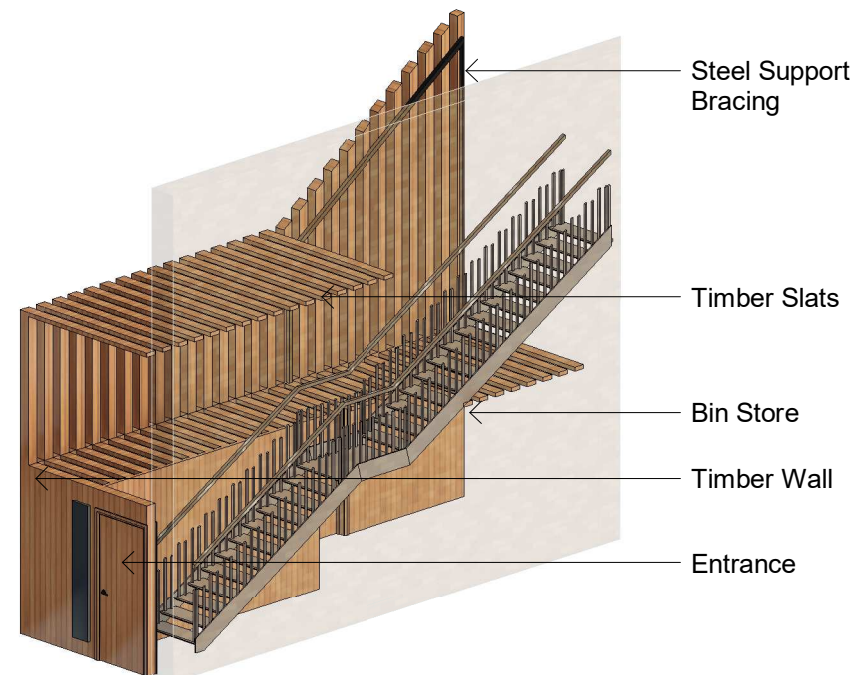


Bin Store - Proposed - 1:100

Finishes

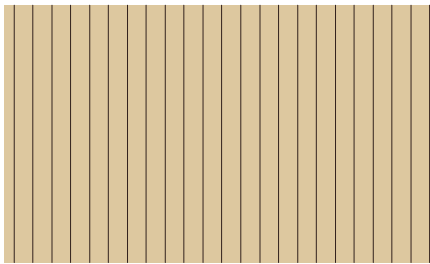

Supplier: NeoTimber®
Range: Deluxe Composite
Colour: Teak
Use: Cladding

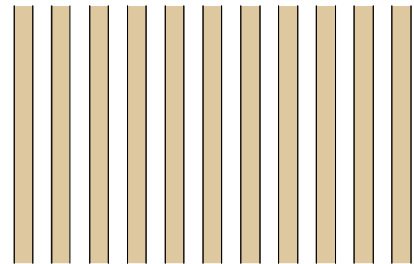

Supplier: TBC
Range: Fabricated Powder
Coated Aluminium
Colour: RAL to match Timber
Use: Structure around rear
external stair

Lighting



Supplier: The Lightzey
Range: Minimalist Style Waterproof
LED Wall Light Wall Sconce
Colour: Warm White
Use: Shop Frontage Lighting



Supplier: Prisma Lighting
Range: Dotless LED Strip High
Brightness Waterproof 12W
24V IP65
Colour: Daylight 6500K
Use: Landsdowne Way Roof



Supplier: Litecraft
Range: Upton
Colour: Black
Use: Commercial Entrance Lighting

REV	Date	Description	Issued	Additional Notes	Project Title	Title	Drawing No.	Date	Scale	Sheet Size	Drawn by	Checked by
					1242 - Huyton Town Centre	Timber Cladding and Canopy	1242-02-70-002	26/04/23	As indicated	A3	AG	DB
					Client Name	Onyx Property						
					Project Address	Huyton Town Centre						

ARCHIPHONIC

Positive Change through Architectural Design

Unit 256, Slater Studios, 9 Slater Street, Liverpool, L1 4BW
info@ArchiPhonic.co.uk / +44 (0)151 345 7600

© Copyright Archiphonic - Do not scale from this drawing. All dimensions to be checked and verified on site. This drawing is to be read in conjunction with all other relevant drawings and specifications. Any discrepancies in the drawings are to be reported immediately to Archiphonic. This drawing is not to be used for construction or sales purposes unless marked issued for construction. Dimensions and area schedules are subject to change.