



Planting

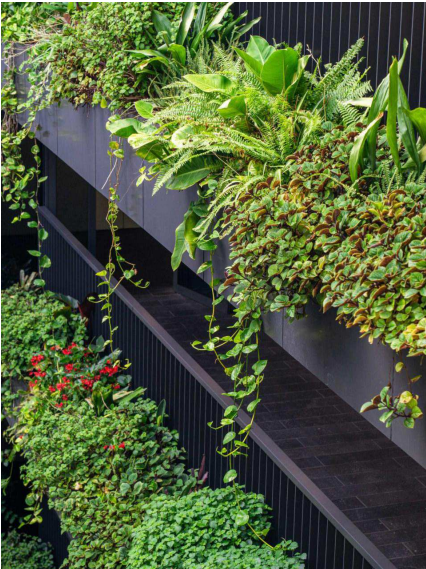


Supplier: Plant Plan
Use: Planters



Supplier: Plant Plan
Use: Green Wall

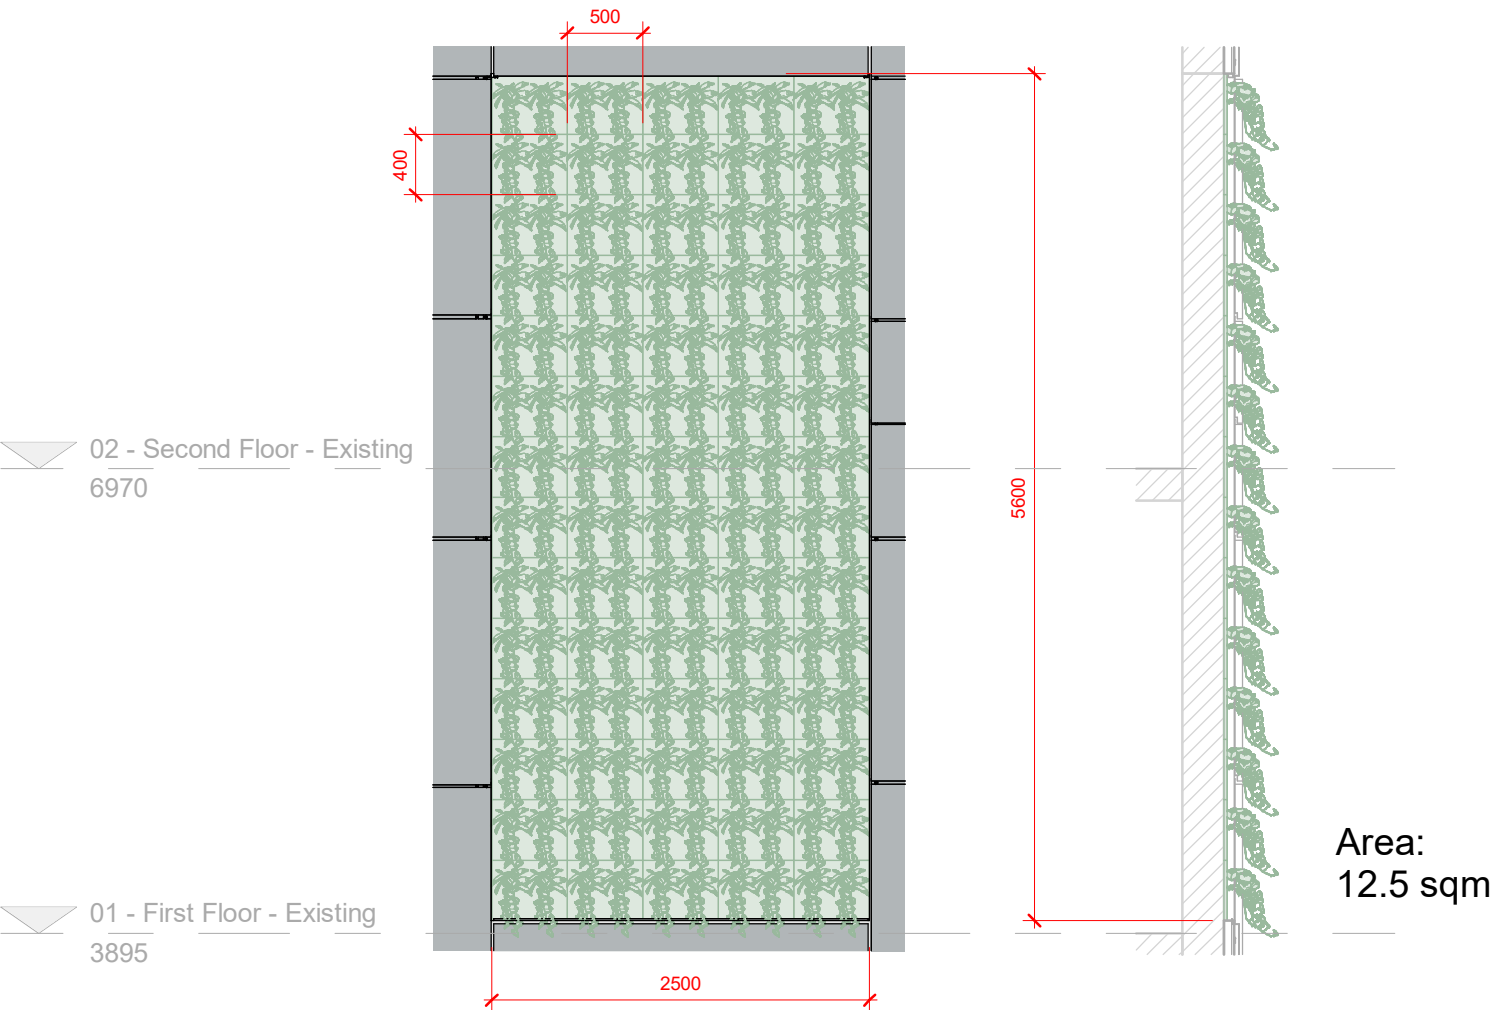

Green Wall Elevation and Section - Proposed - 1:50

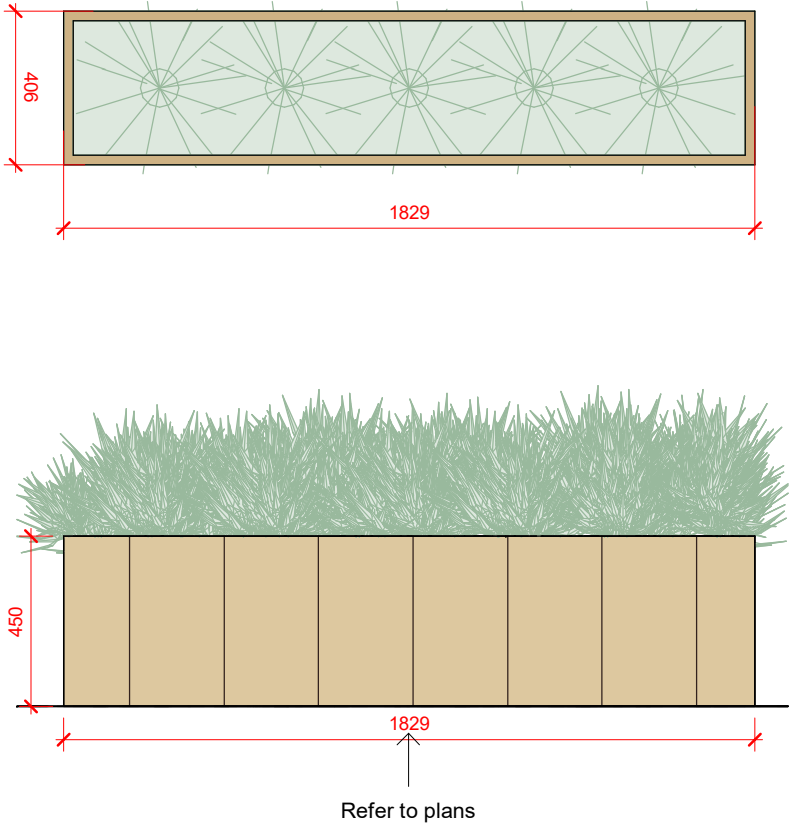

Planter Plan and Elevation - Proposed - 1:20

REV	Date	Description	Issued	Additional Notes

Project Title	1242 - Huyton Town Centre
Client Name	Onyx Property
Project Address	Huyton Town Centre

Title					Green Wall and Planting				
Drawing No.					1242-02-70-003				
Date	26/04/23	Scale	As indicated	Sheet Size	A3	Drawn by	AG	Checked by	DB

ARCHIPHONIC

Positive Change through Architectural Design

Unit 256, Slater Studios, 9 Slater Street, Liverpool, L1 4BW
info@ArchiPhonic.co.uk / +44 (0)151 345 7600