


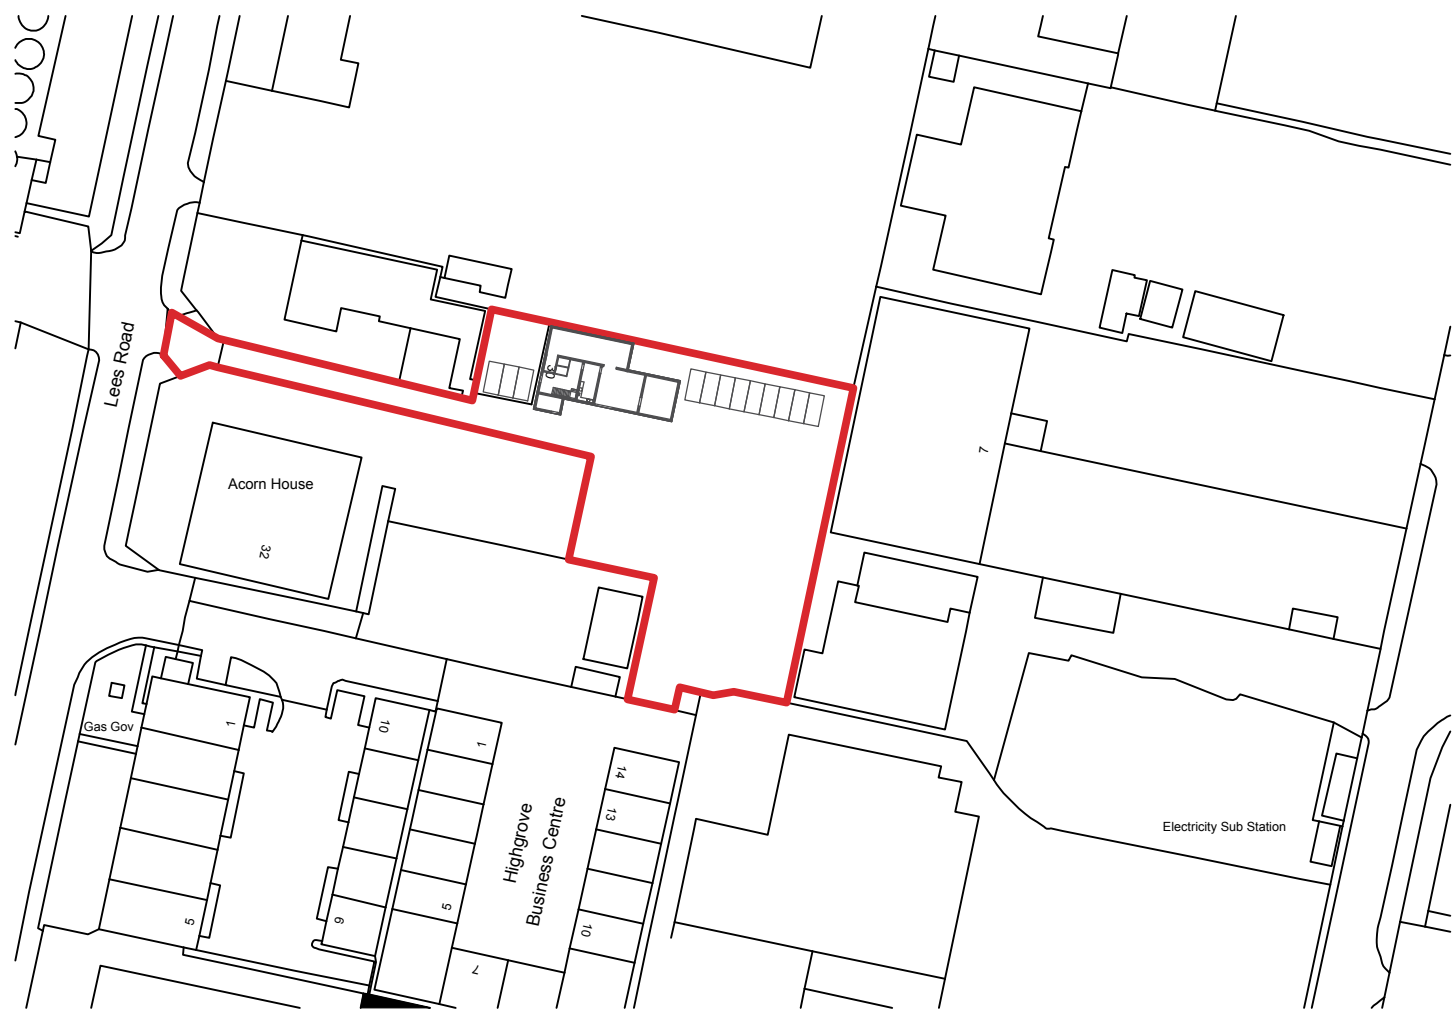

Ordnance Survey, (c) Crown Copyright 2023. All rights reserved. Licence number 100022432



60m

25m

1:1,250 / 500 @ A2

March 2025

30 Lees Road, L33 7SE

WBH0556.1 Location and block plan