




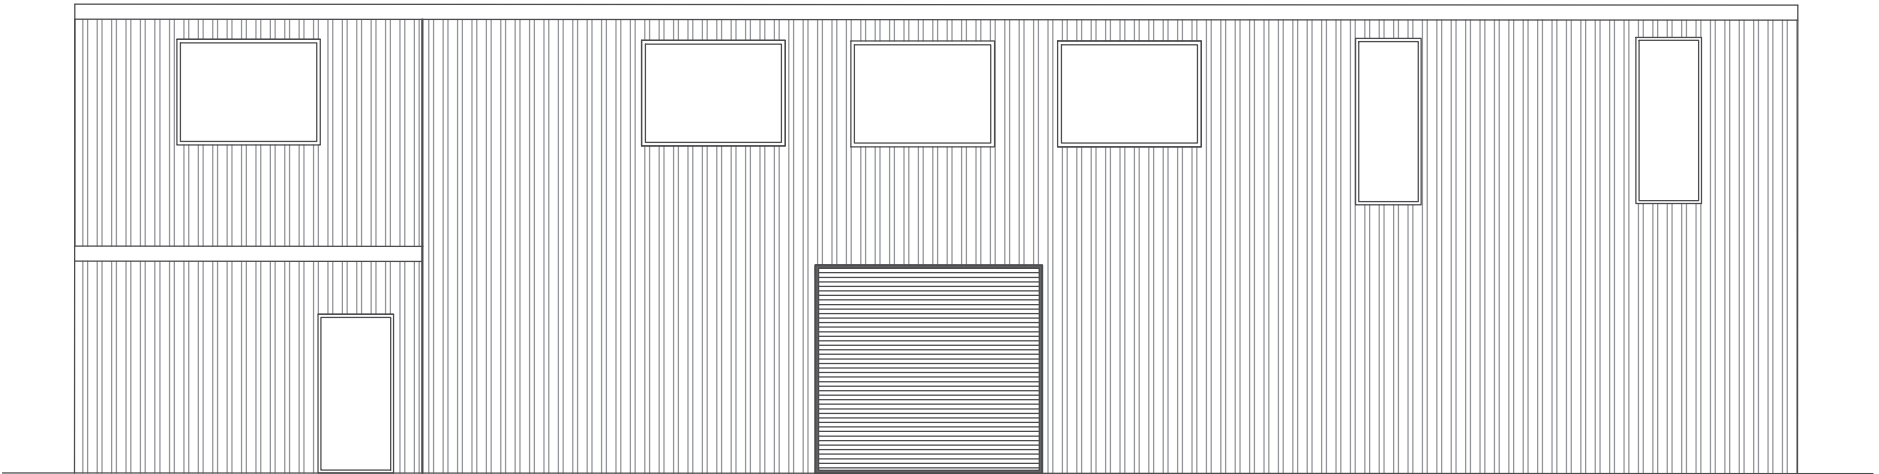


Front elevation

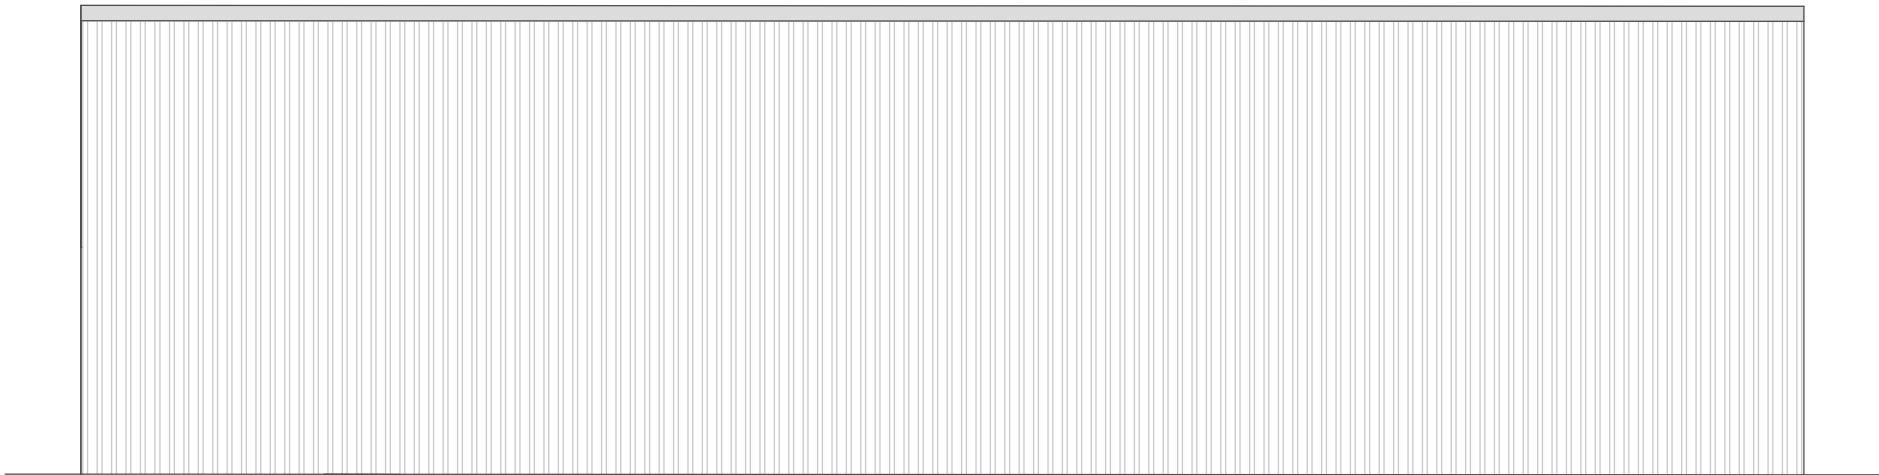


Rear elevation

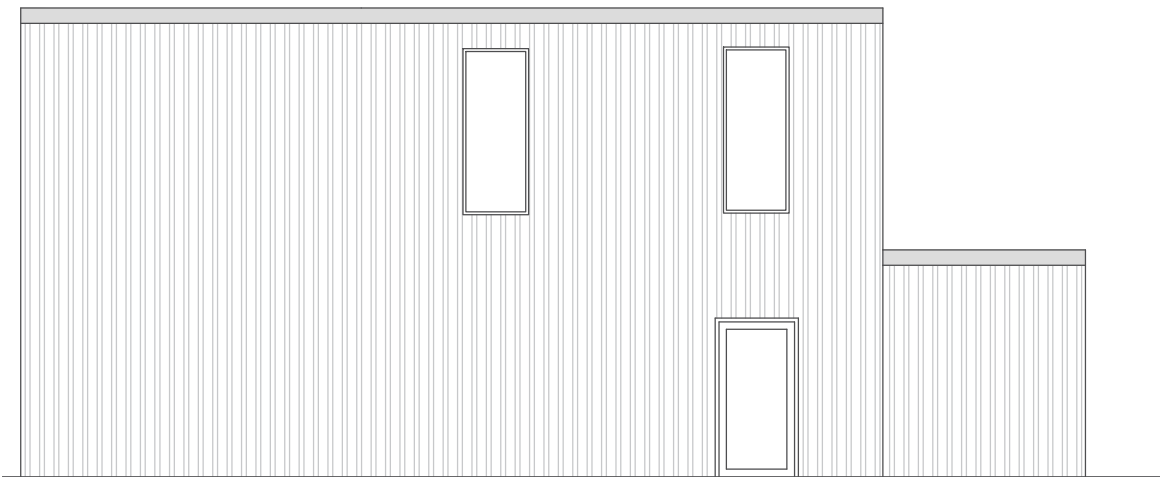


Side elevation

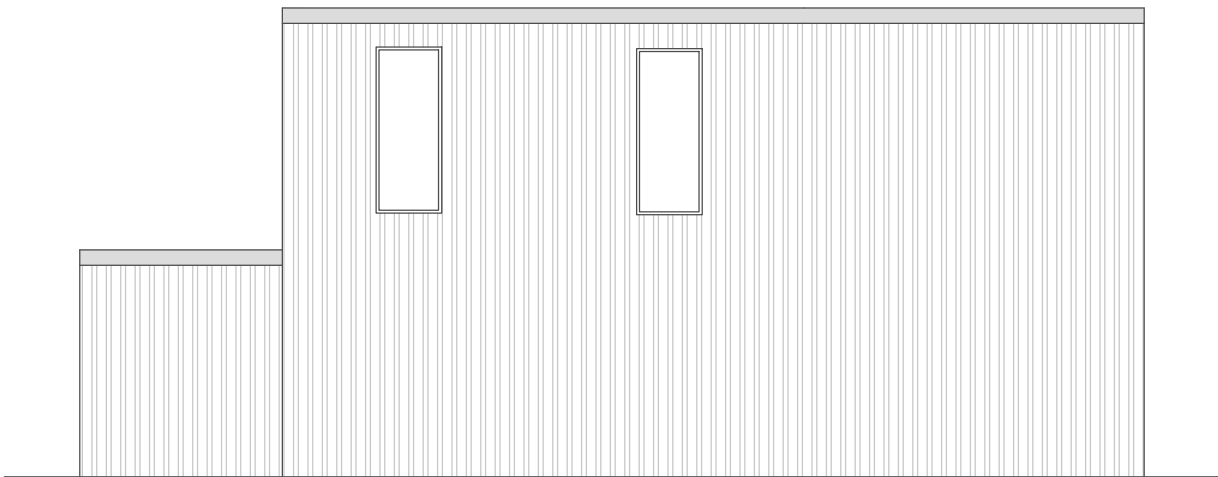


Side elevation

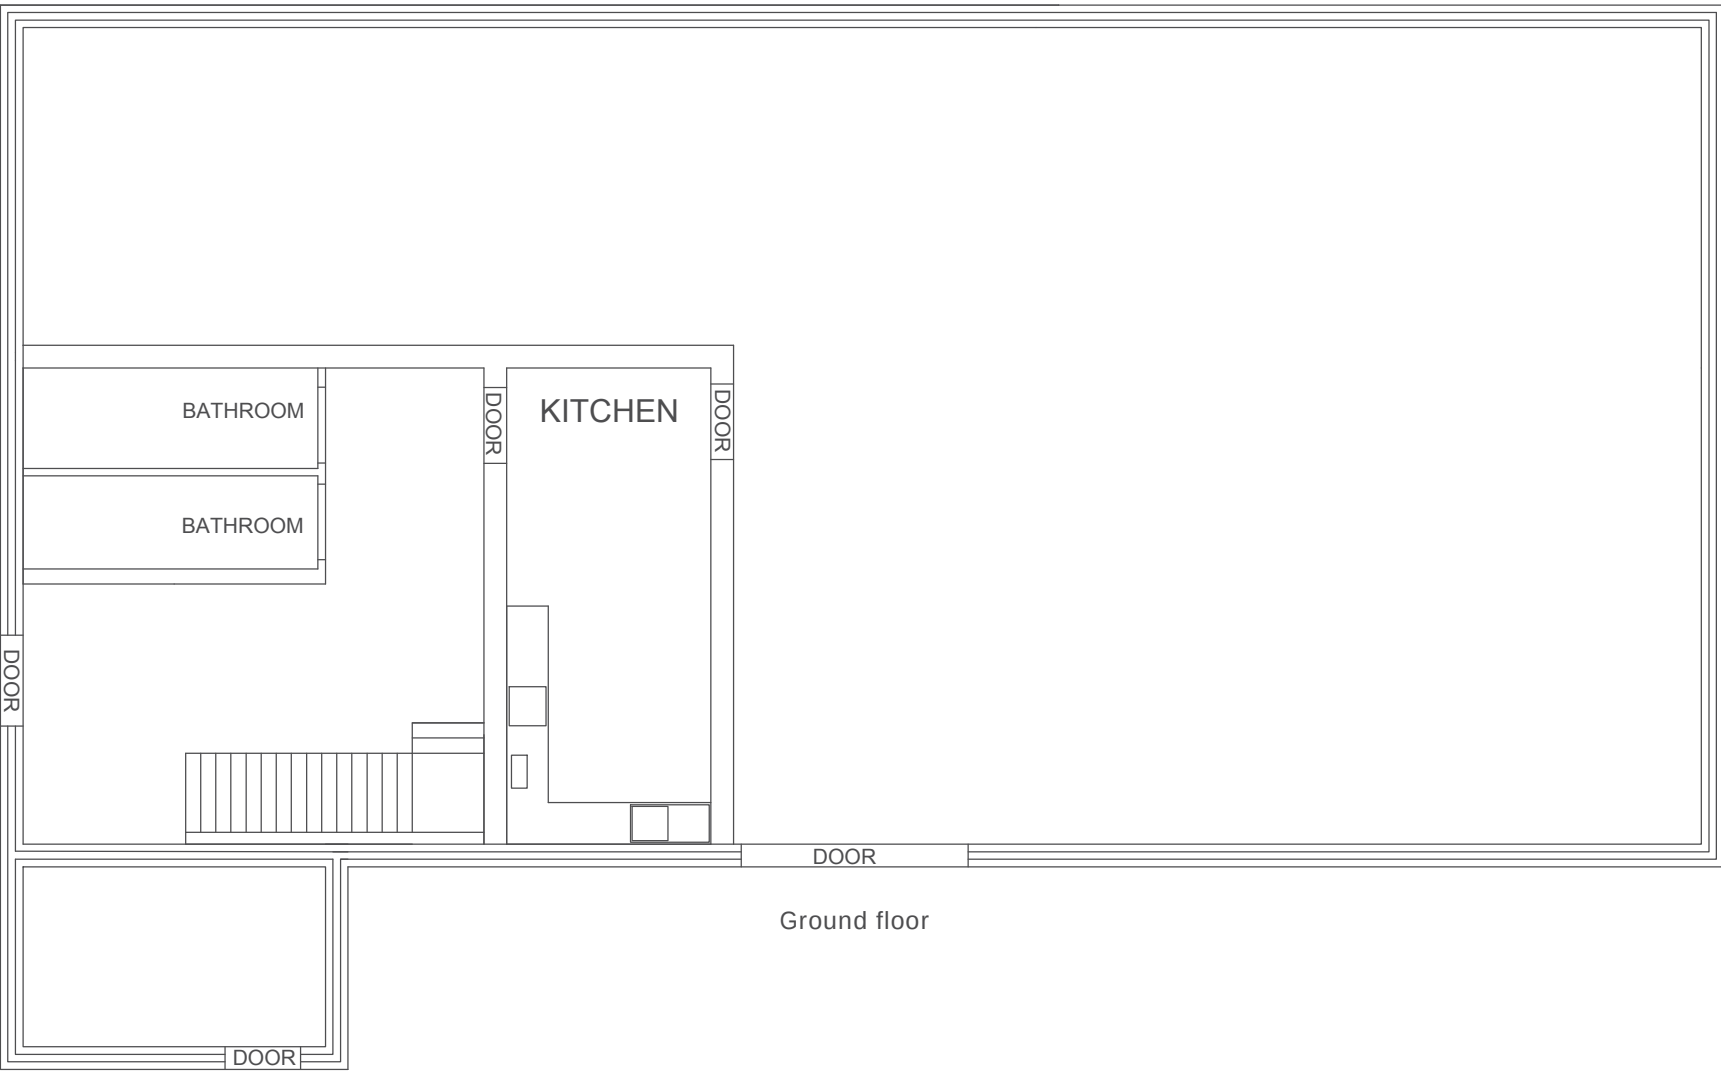


Ground floor

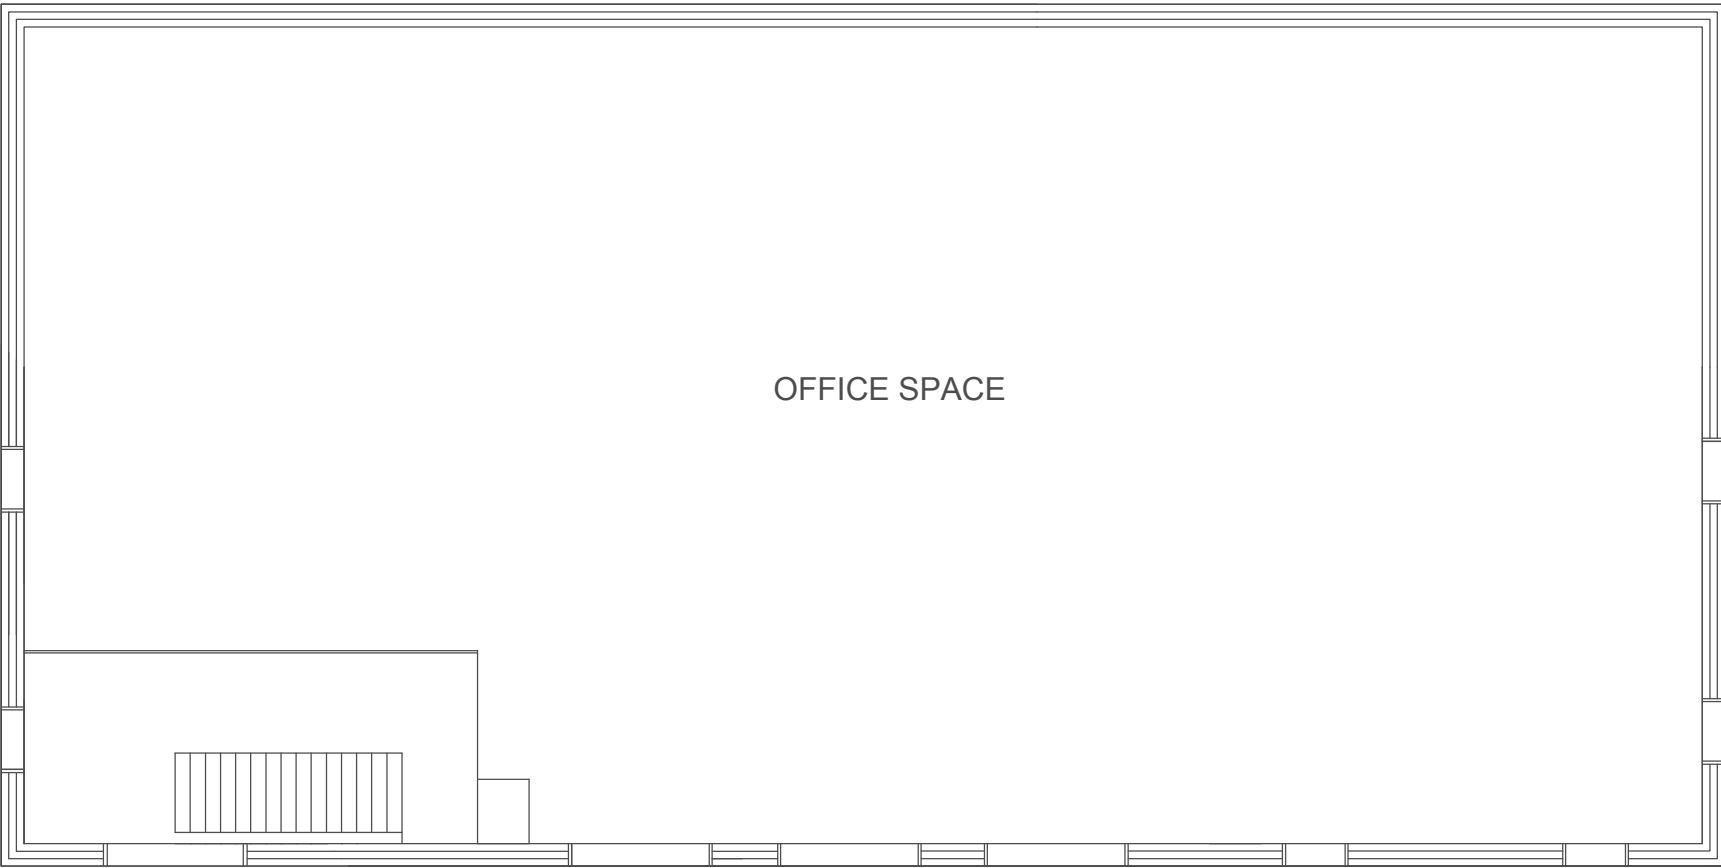

First floor

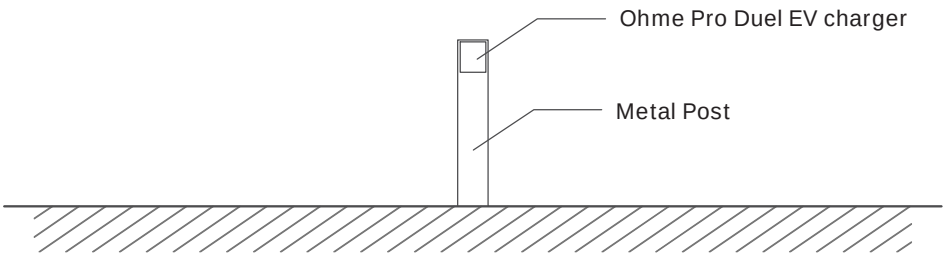

Front elevation

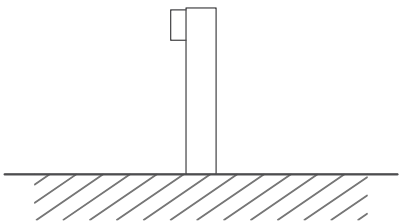

Side elevation

