


MR C BAILEY
MRS A BAILEY
3 BUDWORTH DRIVE
HALEWOOD
LIVERPOOL L25 9SE

Dated 15/08/2023

Drawing Scale 1:50

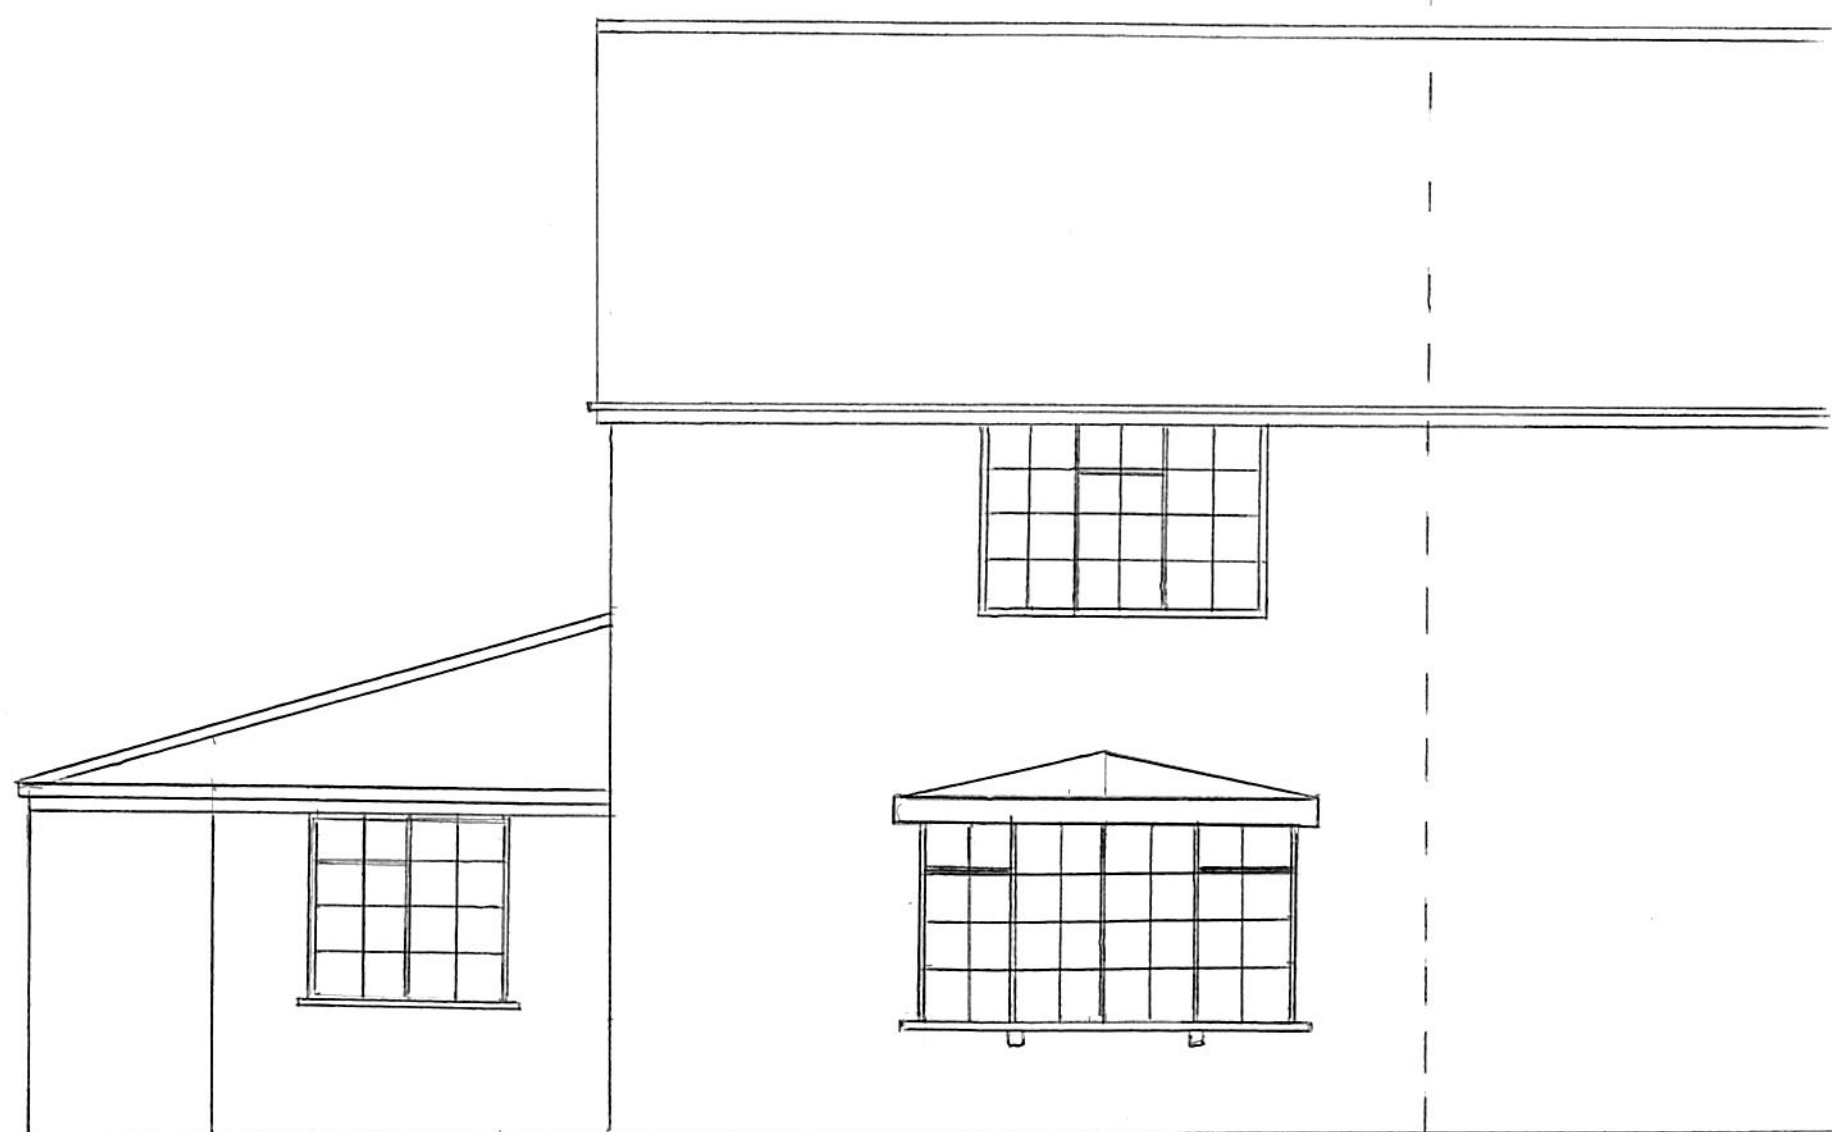

EXISTING FRONT