


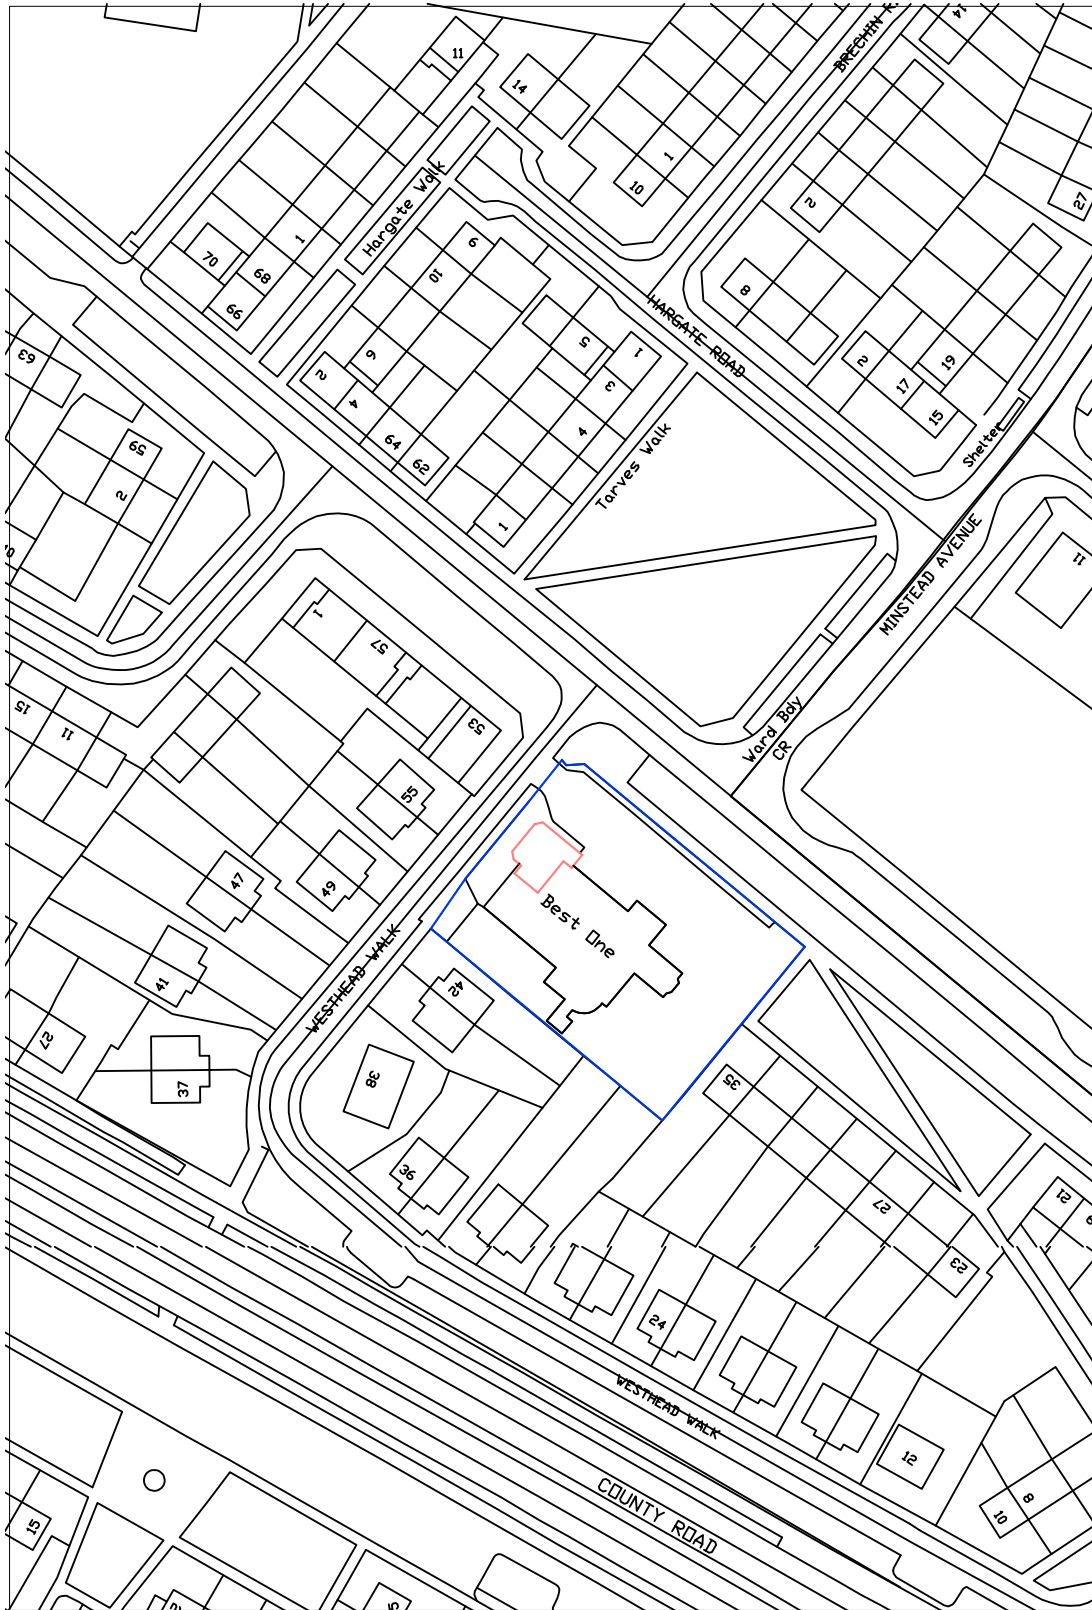

Project
INSTALLATION OF EXTRACTION FLUE TO SIDE AND A NEW SHOP FRONT FACING
WESTHEAD AVENUE TO SUPPORT THE LAWFUL USE OF THE PREMISES UNDER
CLASS E (RETAIL & CAFE) AT THE BEST ONE, WESTHEAD AVENUE, KIRKBY.
L33 0XE

Applicant
MR GNANACHCHANDRRAN THARMALINGAN

Contract No.	Drg.No.	Revision	Scale	1:1250	@ A4
	1		By	MCC	Date
			Chkd		MAR 2021

Drawing Title
SITE LOCATION PLAN

Mike Carr - Town Planning & Building Control Consultant
17 Brookside Avenue
Eccleston
St Helens, WA10 4RN

Telephone: 07850203448
E-mail: miketa@blueyonder.co.uk