


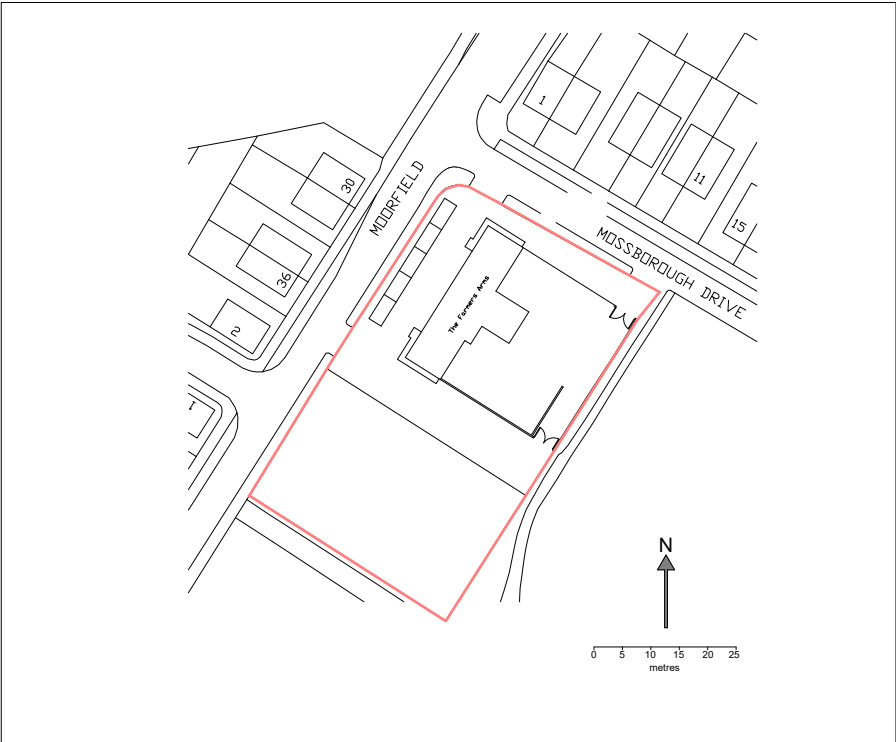

Project THE FARMERS ARMS, MOORFIELD, KIRKBY. L33 1XD
Client TISA PROPERTY LIMITED

Contract No.	Drg.No.	Revision	Scale 1:1250	@ A4
	1		By MCC	Date MAR 2021
			Chkd	
Drawing Title SITE LOCATION PLAN				

MAT Design Limited Town Planning & Building Control Consultants	
17 BROOKSIDE AVE ECCLESTON ST. HELENS WA10 4RN	Telephone:07850203448 E-mail:miketa@blueyonder.co.uk