


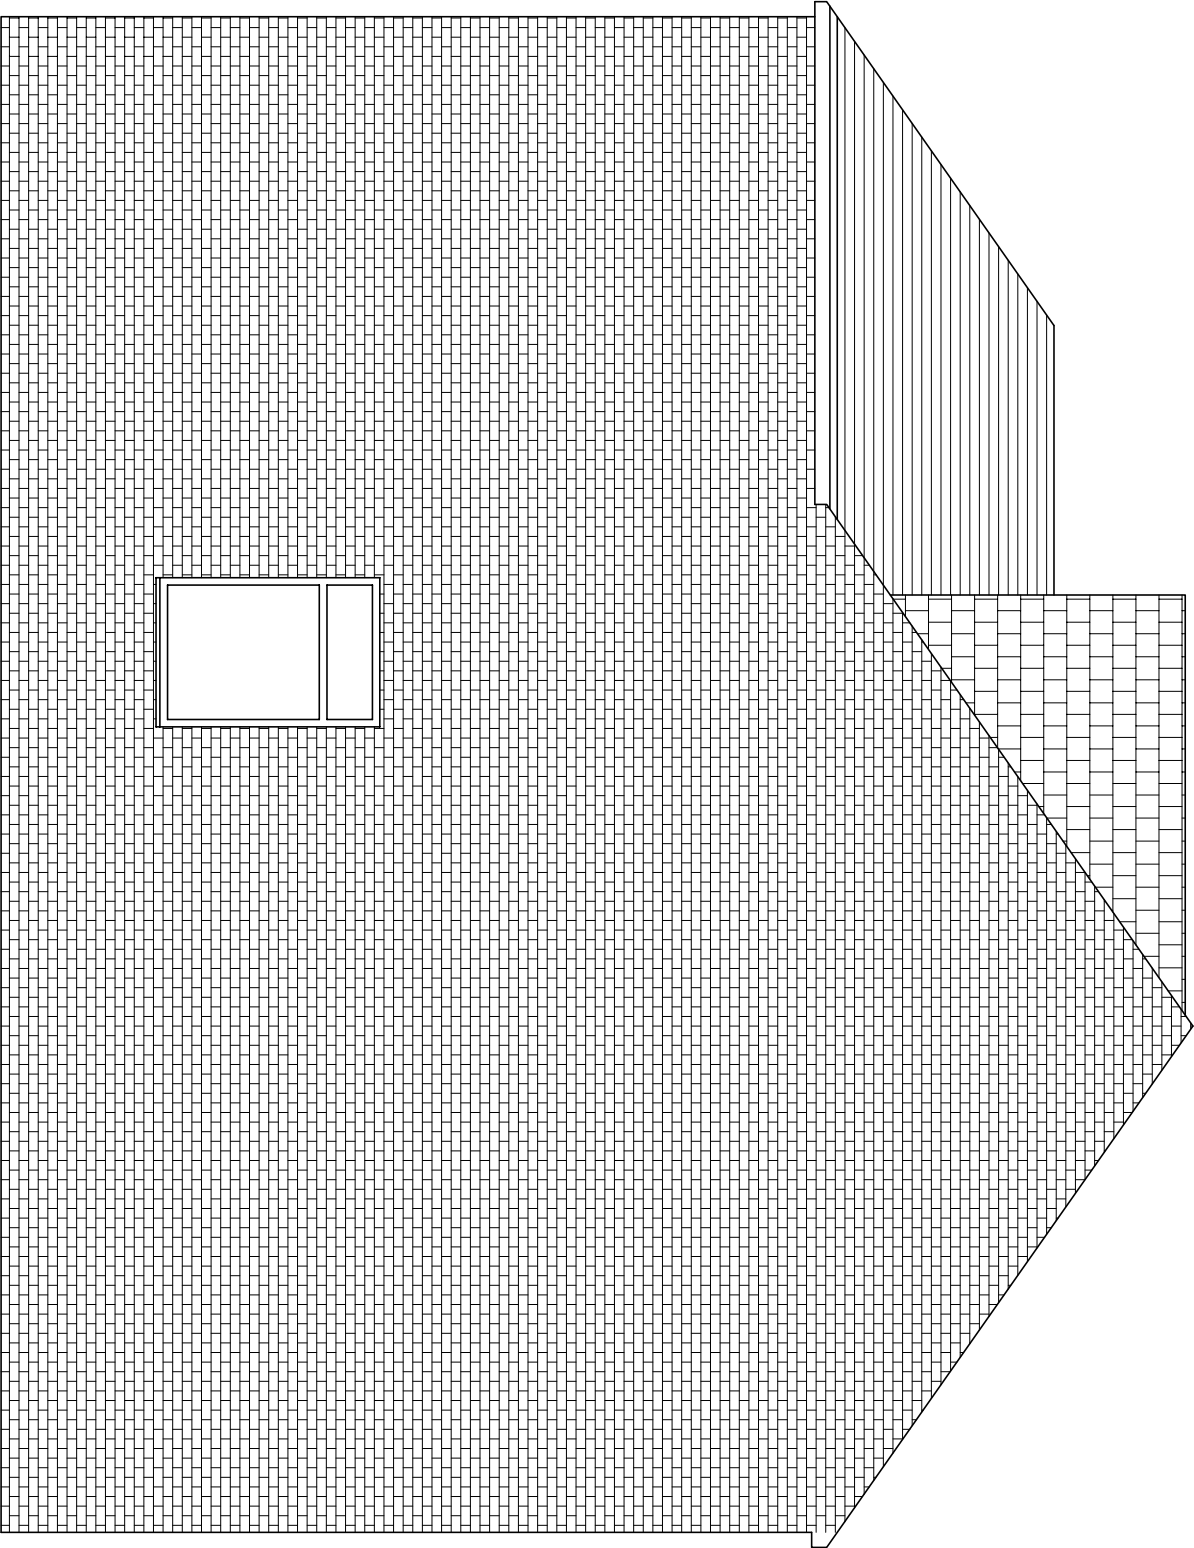

0 1 2 3 4 5 10



A	CM	DORMA SET BACK
		28.03.2026

Rev	Initial	Amendment	Date
CHRIS MITCHELL 20 HOLMWOOD DRIVE, FORMBY L37 9PQ Tel. 07832272348 E-Mail : CHRIS66MITCH@HOTMAIL.COM			
PROJECT		PROPOSED EXTENTIONS TO 50 CROSS LANE, L35 3QJ	DETAIL PROPOSED SIDE ELEVATION 1
DATE		28.01.2026	SCALE
DRAWN/		CHK:BY	DRG. NUMBER
CM			P06