


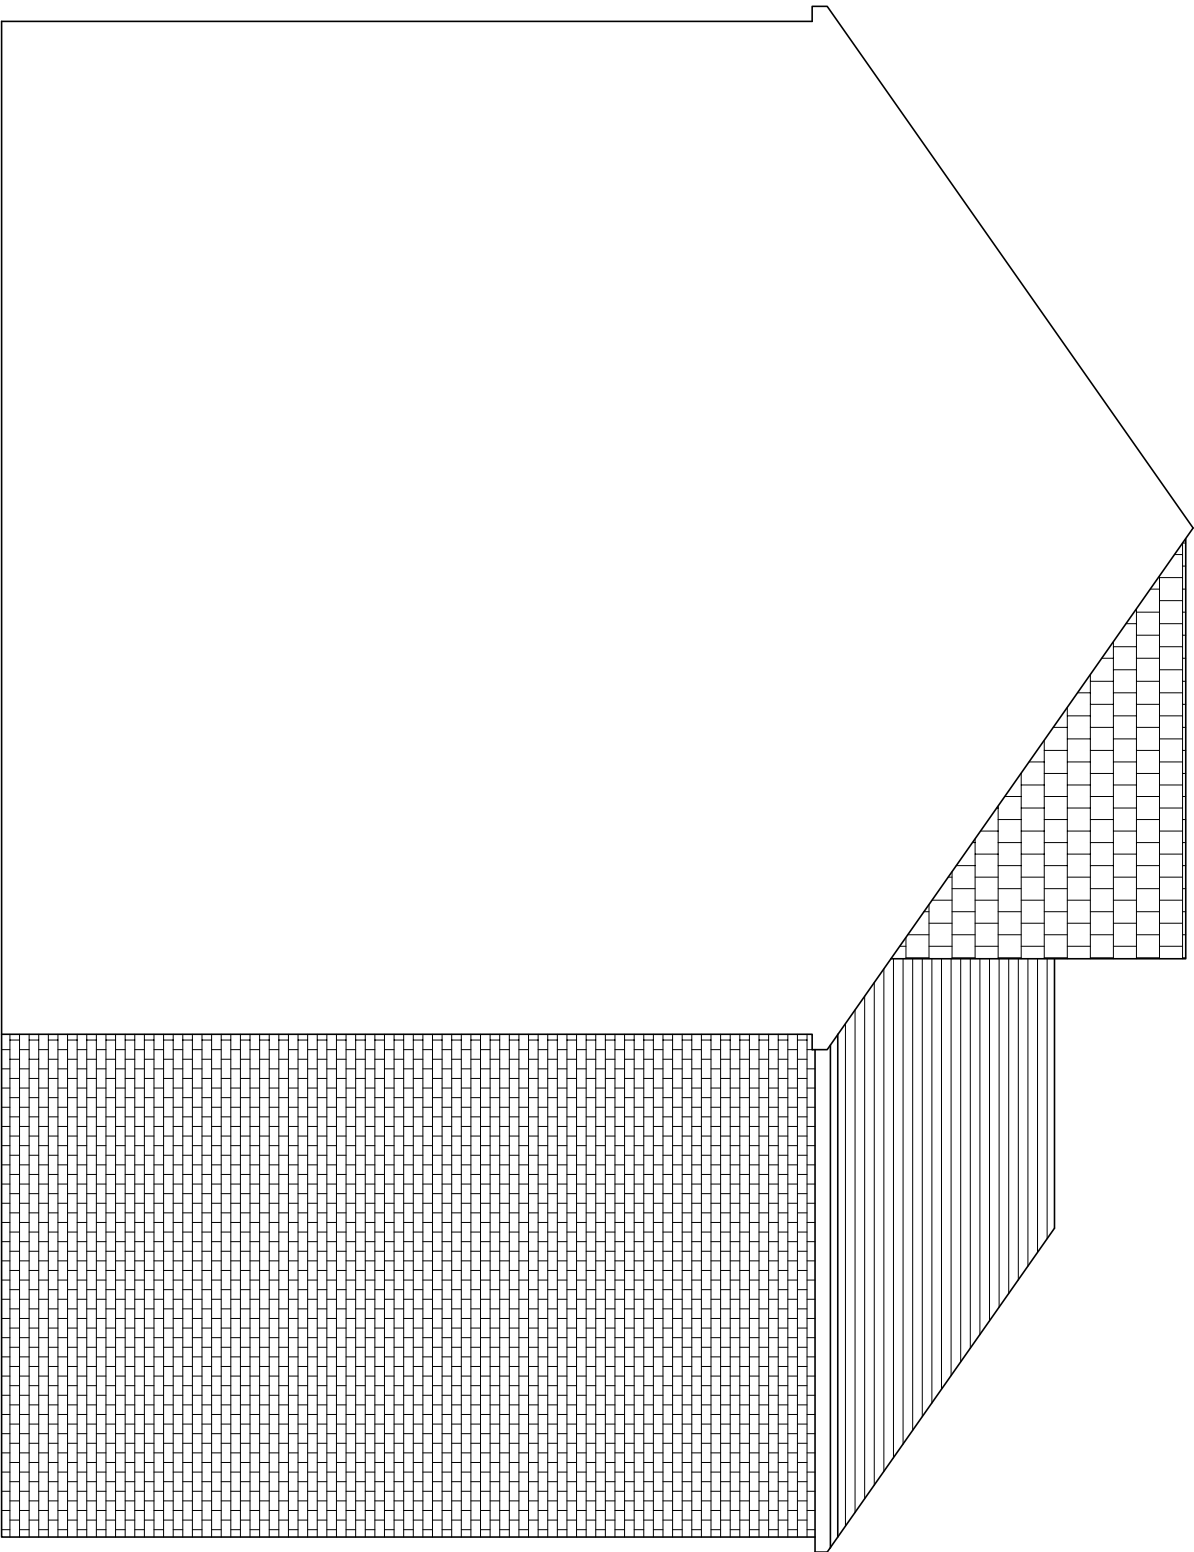

0 1 2 3 4 5 10



A	CM	DORMA SET BACK
		28.03.2026

Rev	Initial	Amendment	Date
PROJECT			
PROPOSED EXTENTIONS TO			
50 CROSS LANE, L35 3QJ			
DETAIL			
PROPOSED SIDE ELEVATION 2			
DATE		SCALE	
28.01.2026		150@A3	
DRAWN/CHK:BY		DRG. NUMBER	
CM		P07	

CHRIS MITCHELL
20 HOLMWOOD DRIVE, FORMBY
L37 7PQ
Tel. 07832272348
E-Mail : CHRIS66MITCH@HOTMAIL.COM