
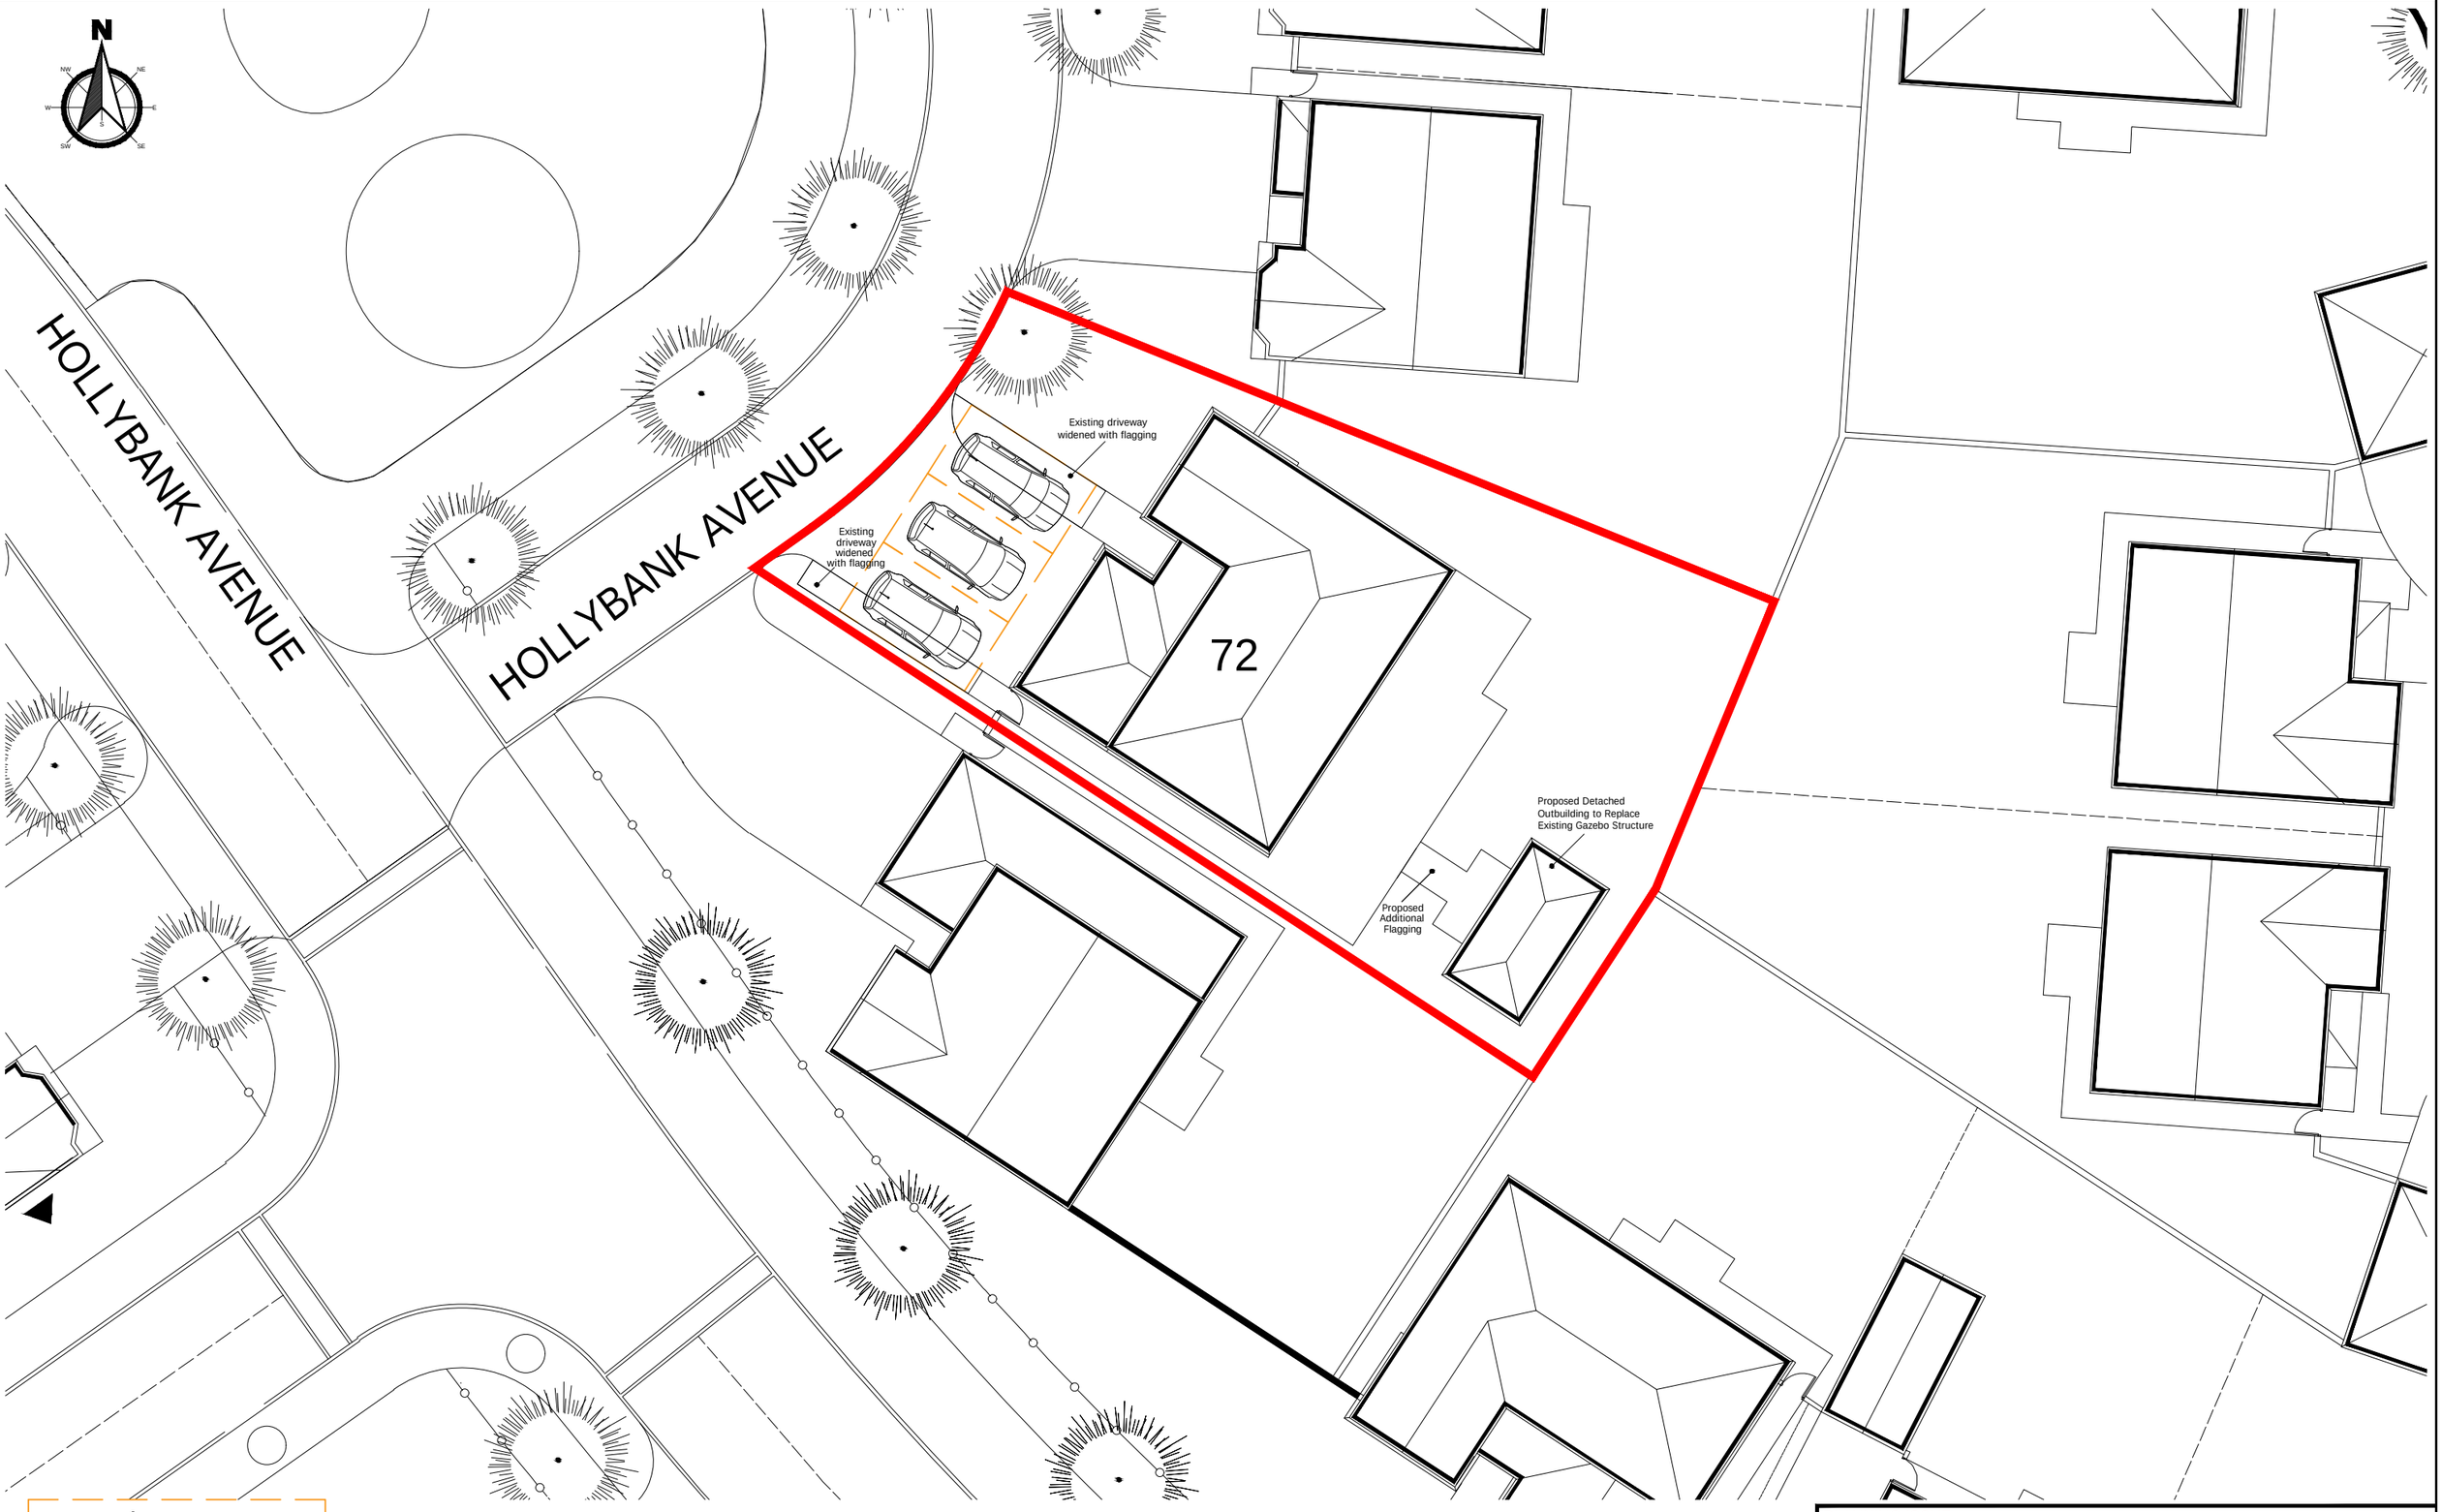


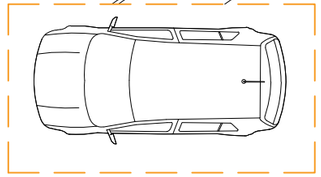

2.75 x 5m Car Parking Provision to comply to 3no parking spaces for a four bedroom property

1:200

4m 0 4m 8m 12m 16m 20m

PLANNING ISSUE

Project Description: Proposed Garage Conversion & Erection of Detached Outbuilding	Scale: 1:200	Paper Size: A3	Date: November 2026	Drawn: AD	Revision: -

Drawing No. 72HBANK/PD/05

Site Address: 72 Holly Bank Avenue, Knowsley, L14 7AB

Drawing Title: Proposed Site Plan

Note: All dimensions/levels are to be checked on site and any discrepancies to be referred back to Architect prior to proceeding. All specifications, materials and workmanship to be in accordance with current Building Regulations. All component sizes and references are to be checked prior to materials order. The position of existing drain runs are to be checked and confirmed on site prior to proceeding with the works. All relevant boundary positions are to be dimensionally checked prior to proceeding with the works.

This drawing is the copyright © and shall not be altered, copied, photographed or reproduced in any way without the consent of the Architect.