



EXISTING GROUND FLOOR PLAN
(SCALE 1:100)

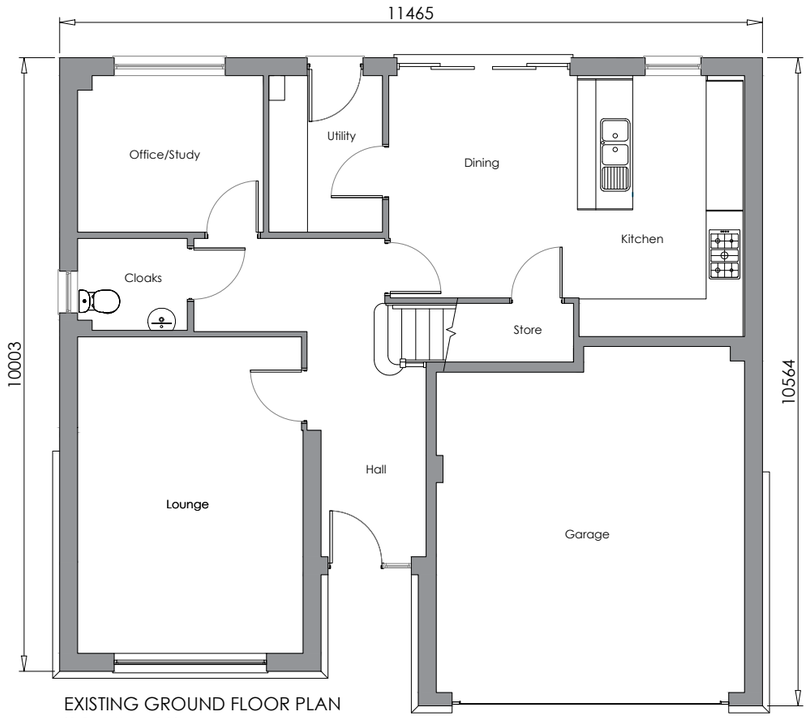


EXISTING SIDE ELEVATION
(SCALE 1:100)

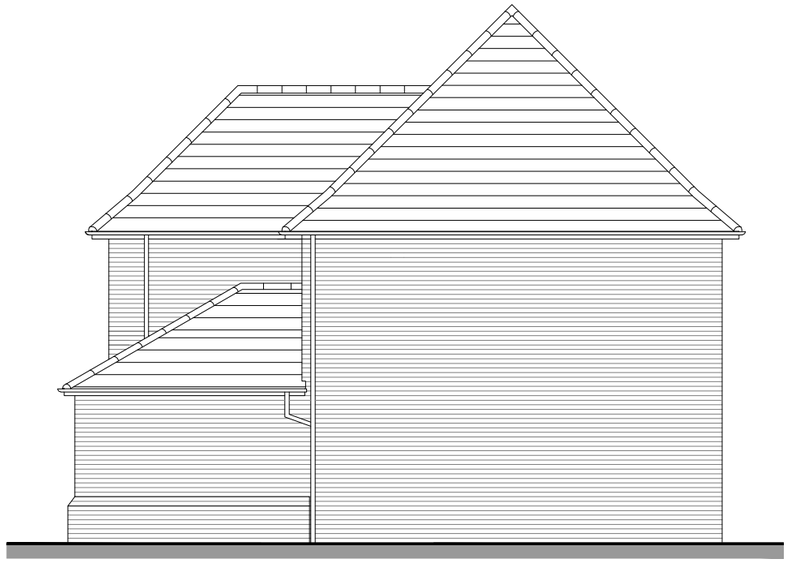

EXISTING FRONT ELEVATION
(SCALE 1:100)



EXISTING SIDE ELEVATION
(SCALE 1:100)

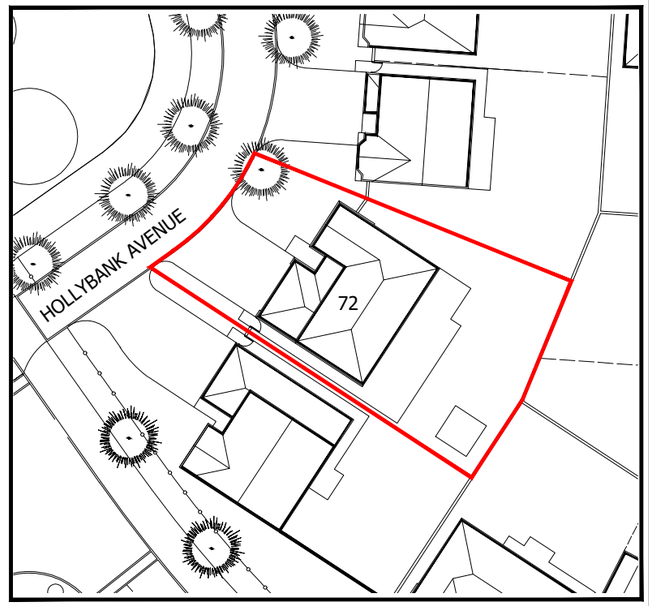

Existing Site Plan (Scale 1:500)

1:500

10m 0 10m 20m 30m 40m 50m

1:100

2m 0 2m 4m 6m 8m 10m

PLANNING ISSUE

Project Description: Proposed Garage Conversion & Erection of Detached Outbuilding	Scale: 1:100 & 1:500	Paper Size: A3	Date: November 2026	Drawn: AD	Revision: -
Site Address: 72 Holly Bank Avenue, Knowsley, L14 7AB	Drawing No.: 72HBANK/PD/02				
Drawing Title: Existing Floor Plan & Elevations	Note: All dimensions/levels are to be checked on site and any discrepancies to be referred back to Architect prior to proceeding. All specifications, materials and workmanship to be in accordance with current Building Regulations. All component sizes and references are to be checked prior to materials order. The position of existing drain runs are to be checked and confirmed on site prior to proceeding with the works. All relevant boundary positions are to be dimensionally checked prior to proceeding with the works.				
	This drawing is the copyright © and shall not be altered, copied, photographed or reproduced in any way without the consent of the Architect.				